

Roof Beam
71.775

7th
68.800

6th
65.800

5th
62.800

4th
59.800


3rd
56.800

2nd
53.800


1st
50.800

47.800

47.100

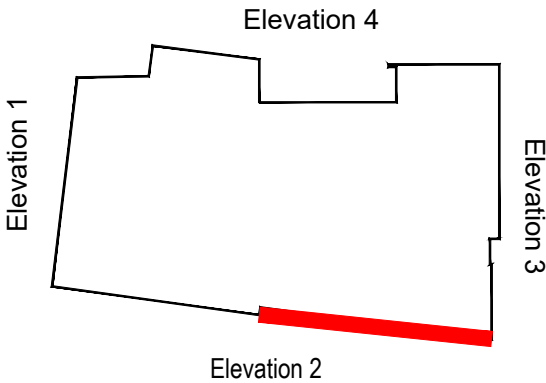

Cladding Types	
<div></div>	Weatherby Render with Cavity
<div></div>	Weatherby Render Direct Fix
<div></div>	Ash And Lacey Line Al-F

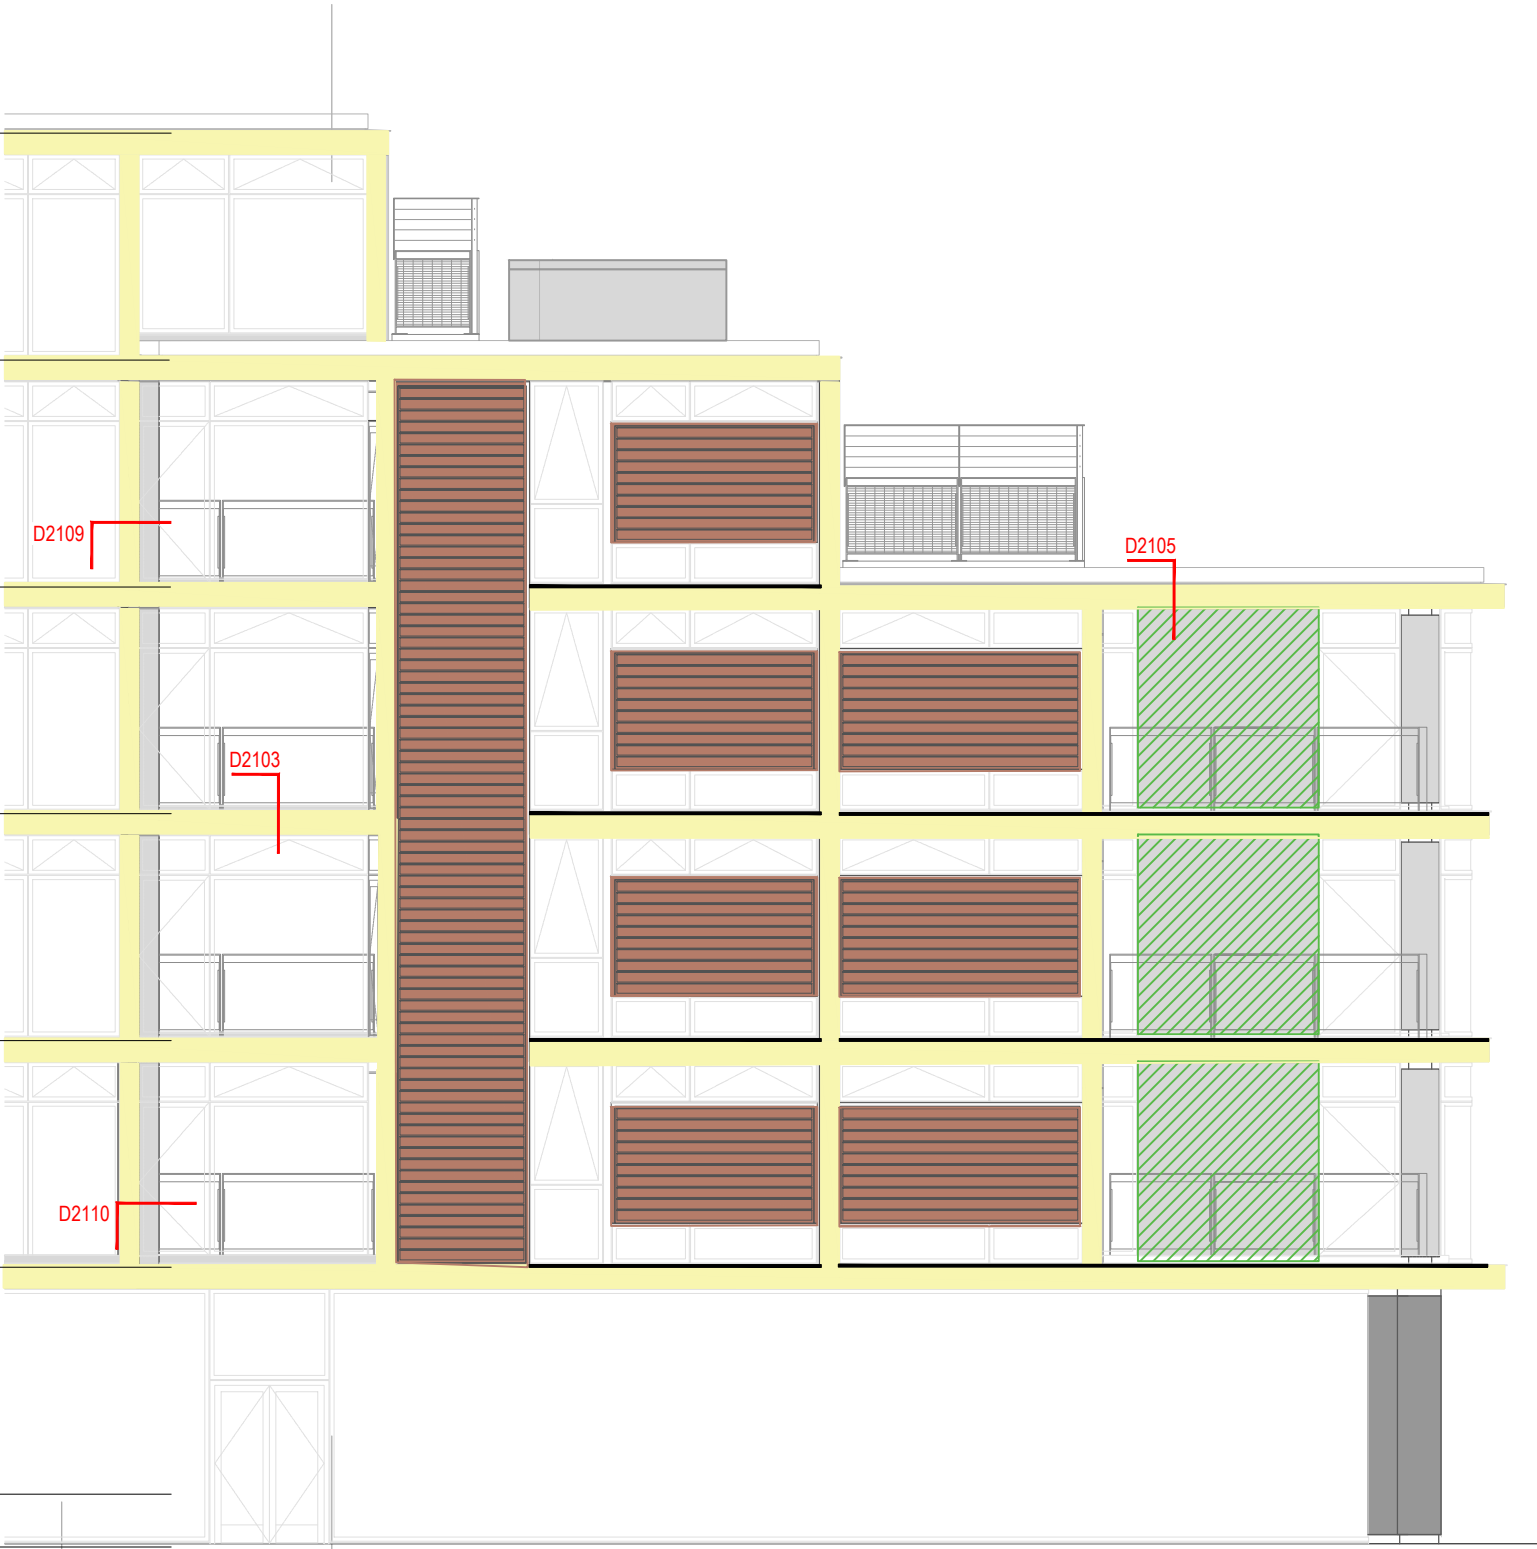

DOVO
F A C A D E S

APPROVAL

DOVO
F A C A D E S

Novo Facades LTD
74 Broadway
Peterborough
PE11SU
Tel 01733 639020
www.novofacades.co.uk

Architects Returned Drawing Status

☐ STATUS A

☐ STATUS B

☐ STATUS C

Project Title

Design House

Location

M4 1HS

GENERAL NOTES:
DIMENSIONS ARE FOR INSTALLATION PURPOSES ONLY.
SITE DIMENSIONS MAY VARY. ANY DIMENSIONS ARE TO BE CONFIRMED ON SITE.

Drawing Title

Scale

1:100@A3

Elevation 2- sheet 2

Drawn by

NS

Date 30.05.2023

Checked by

MM

Date

Drawing No

NV369-DRG-SUB-EL1002

Rev

P1

Sheet 01 of 01