
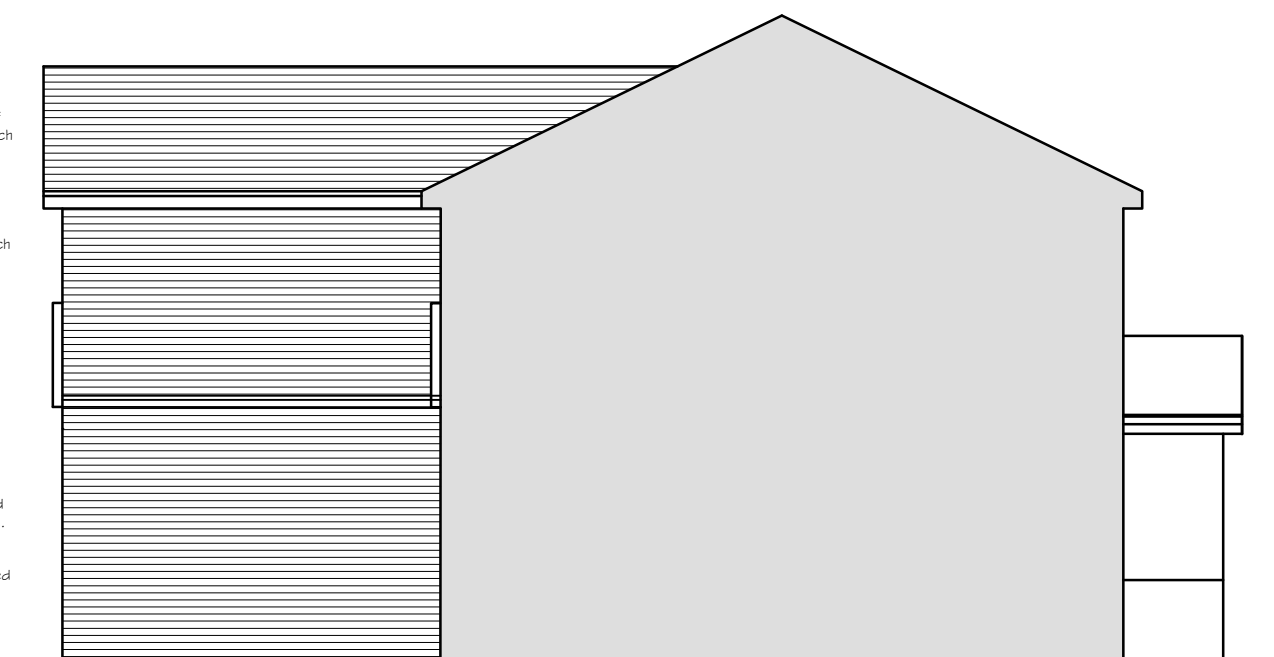
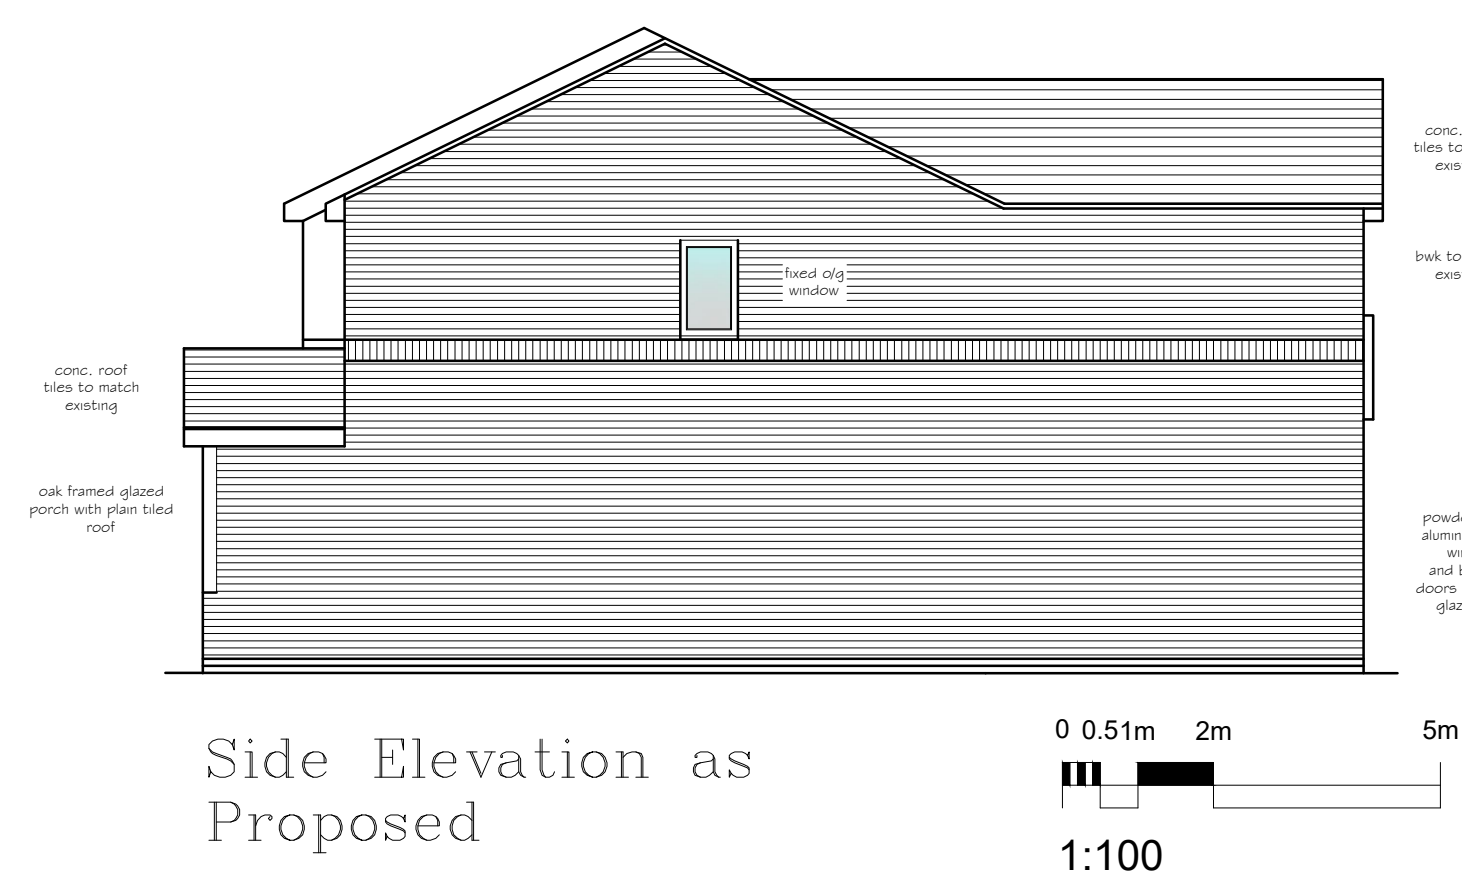
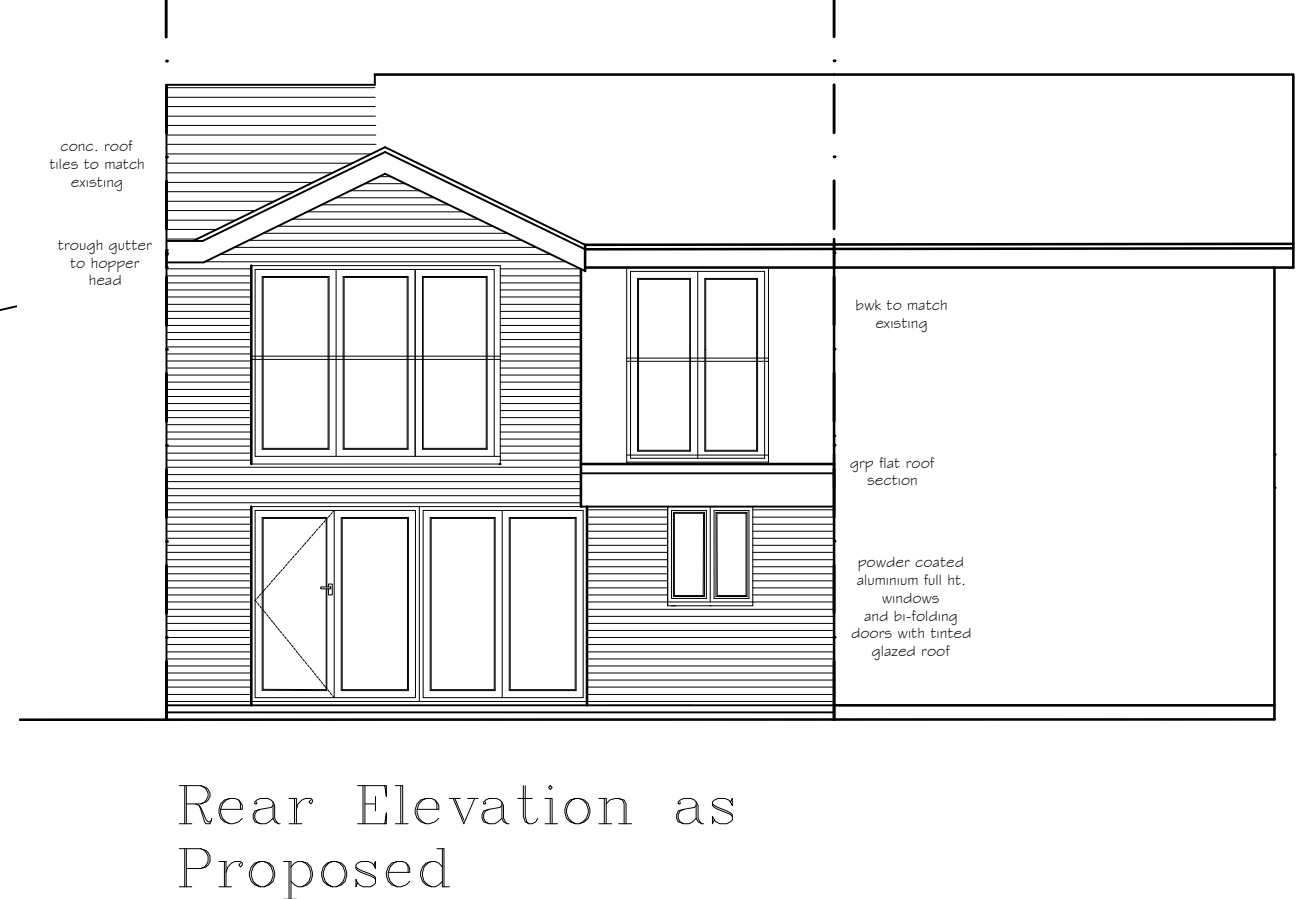
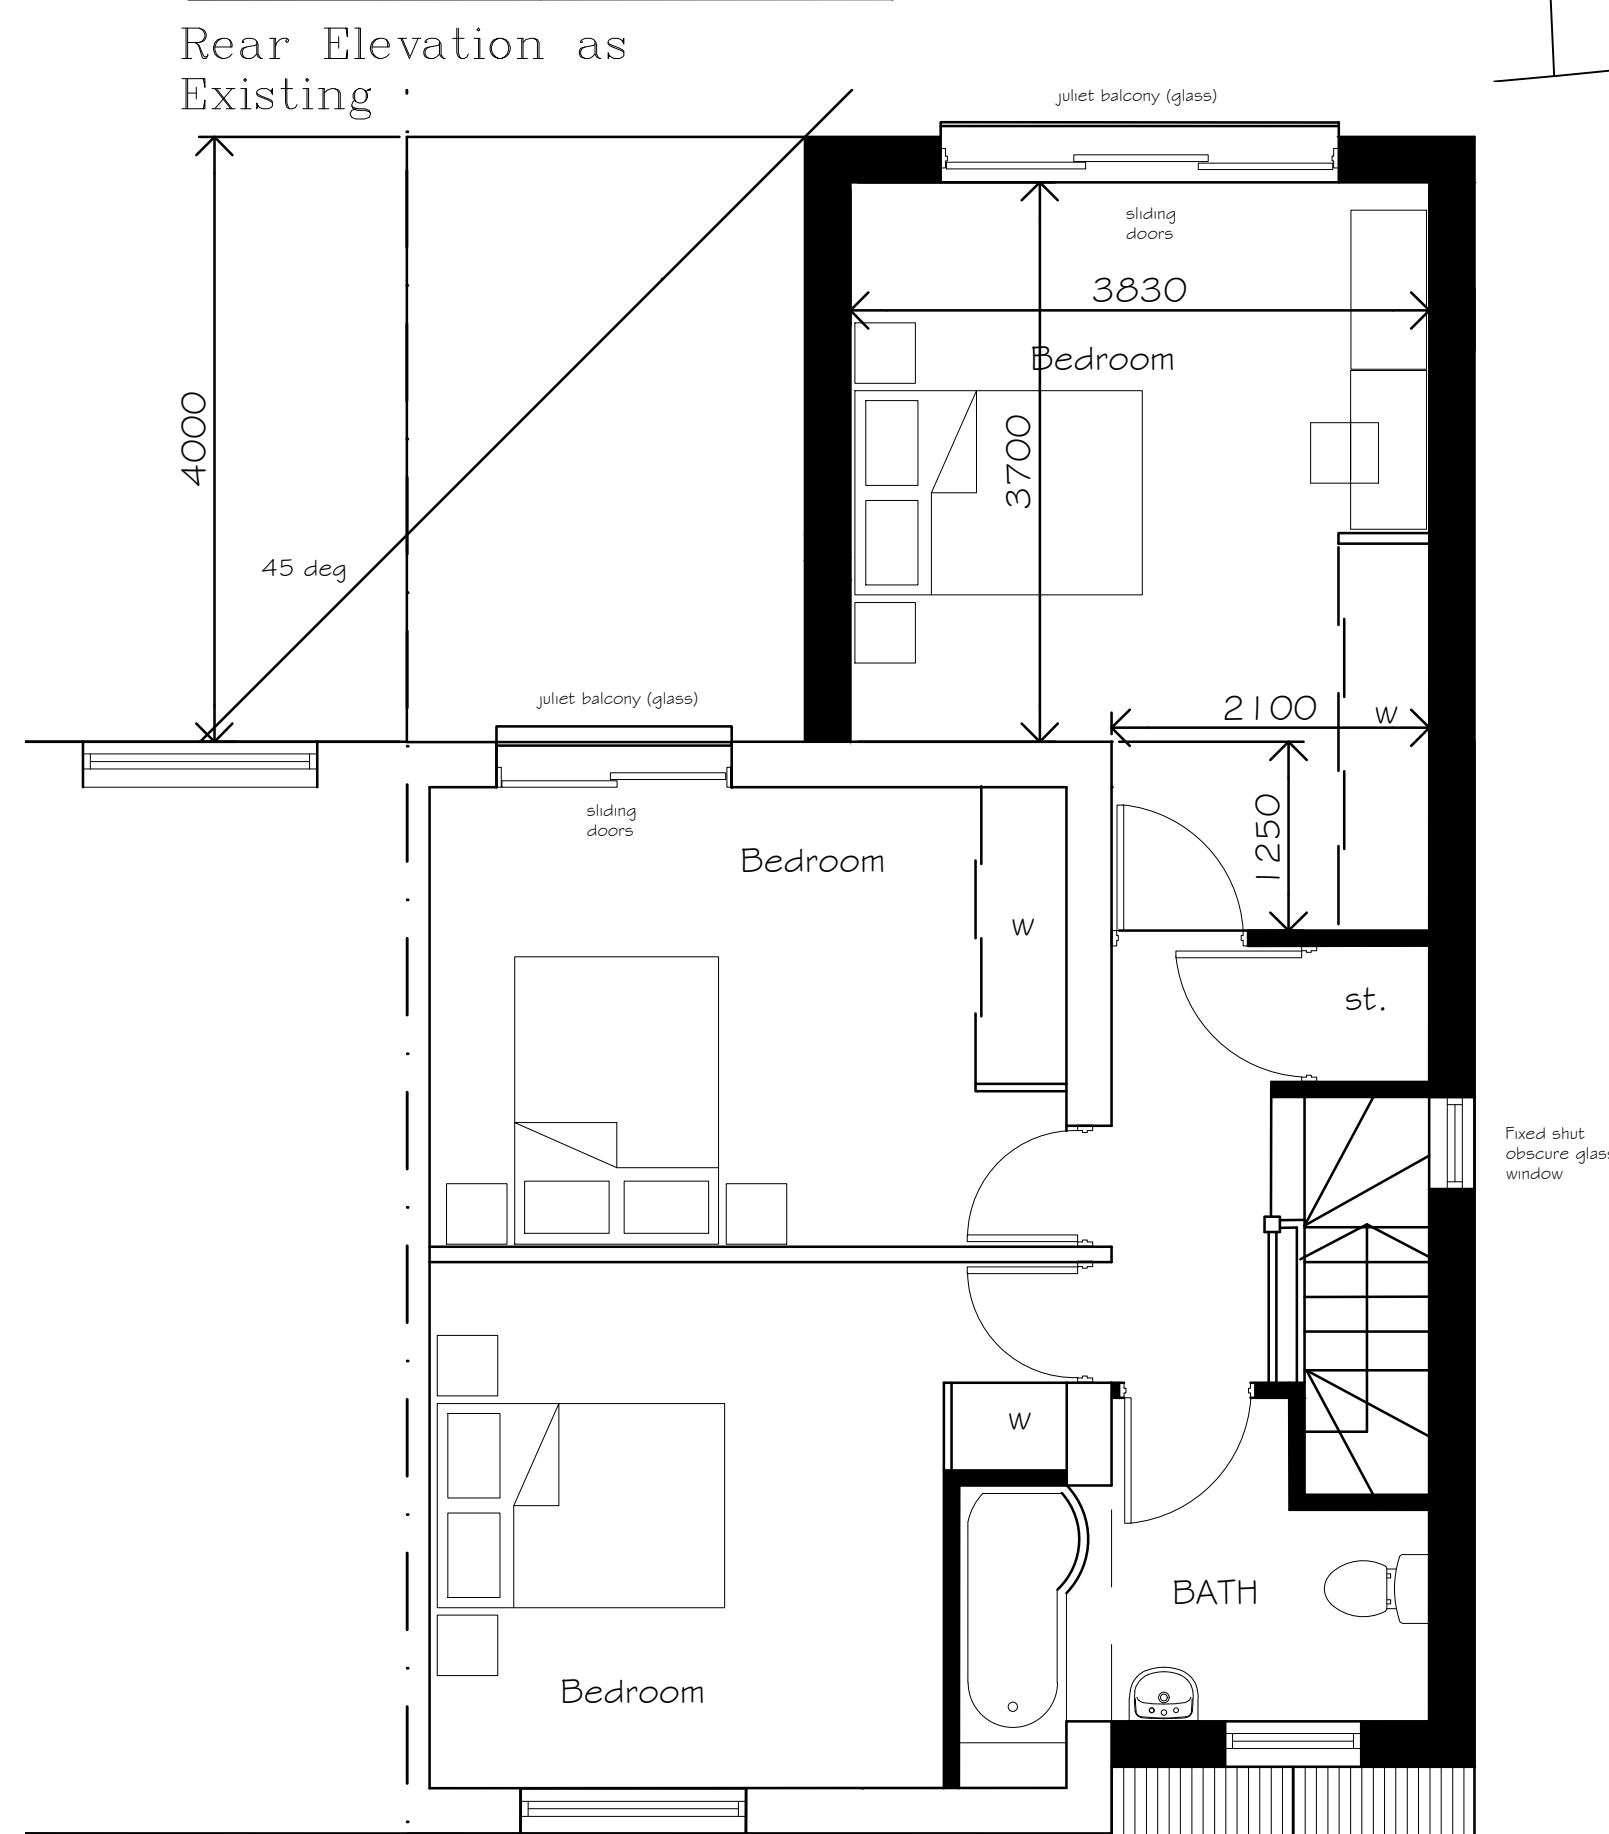
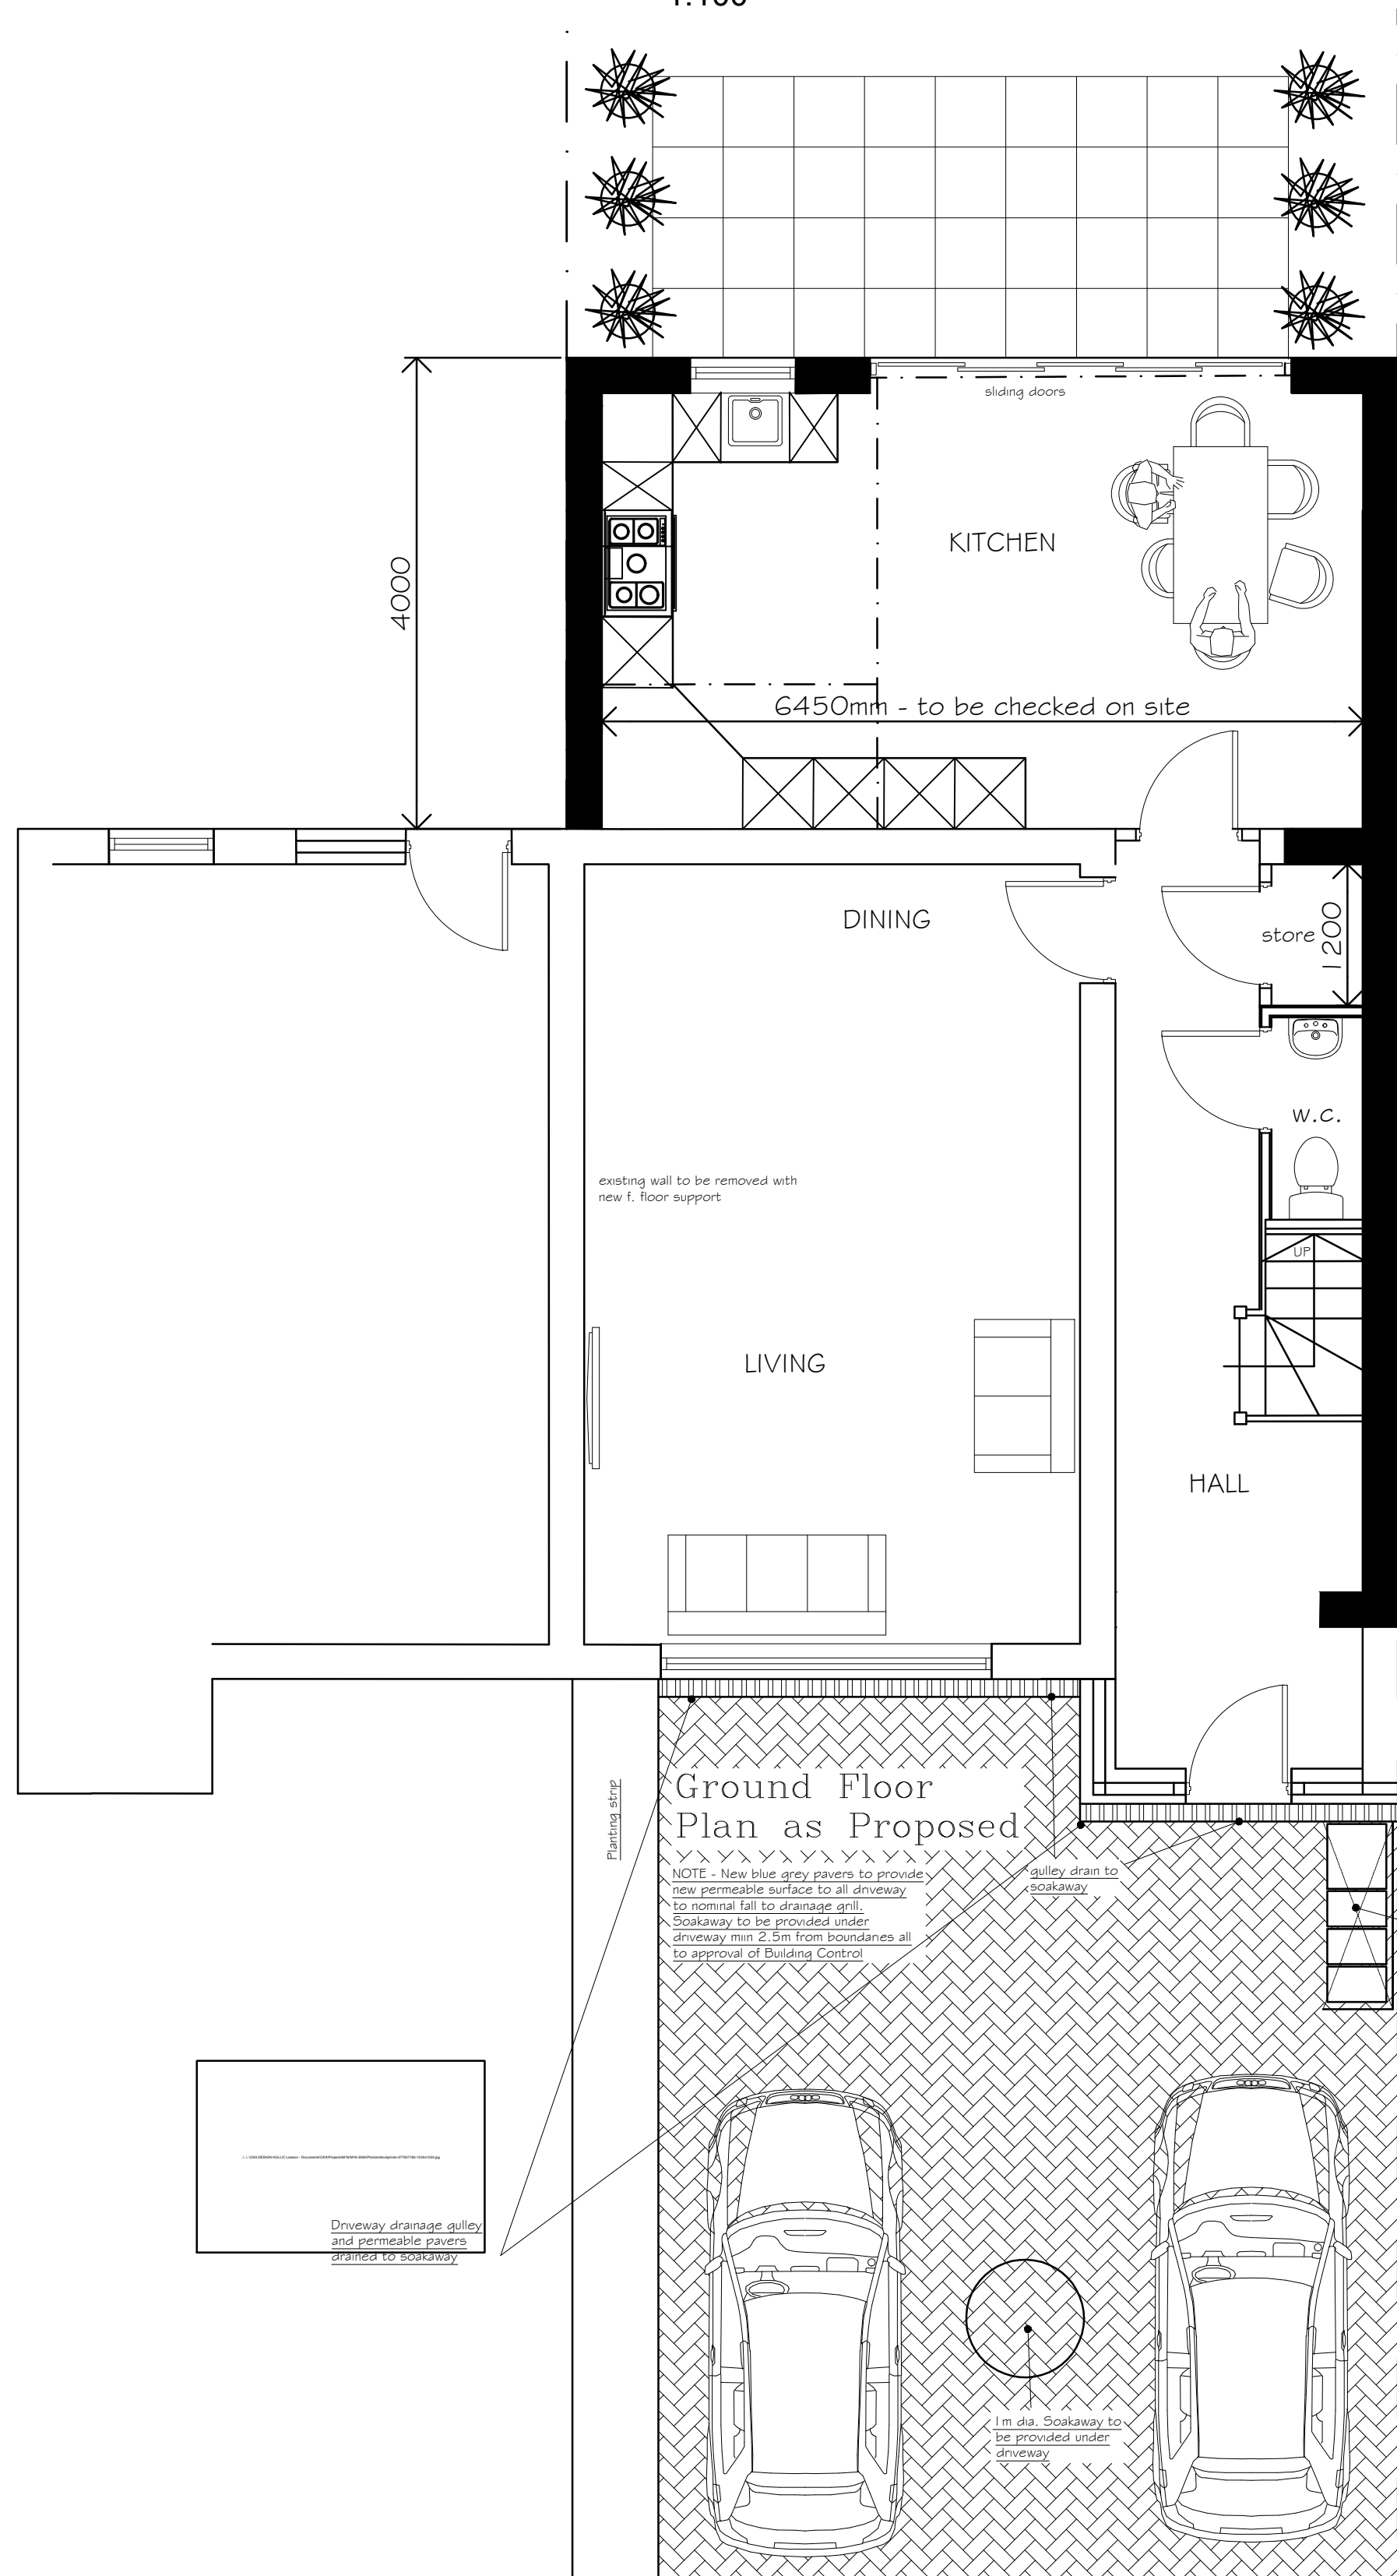
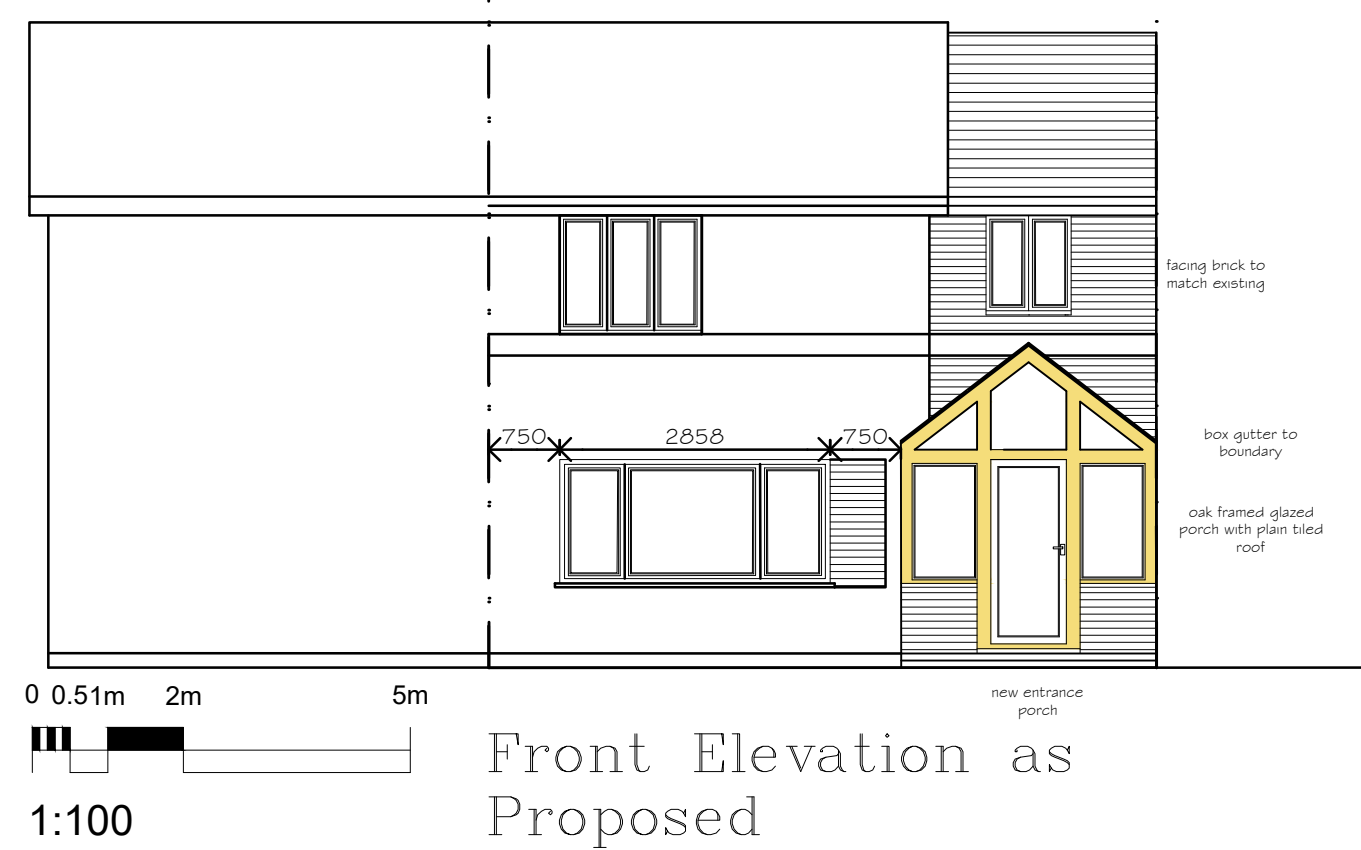
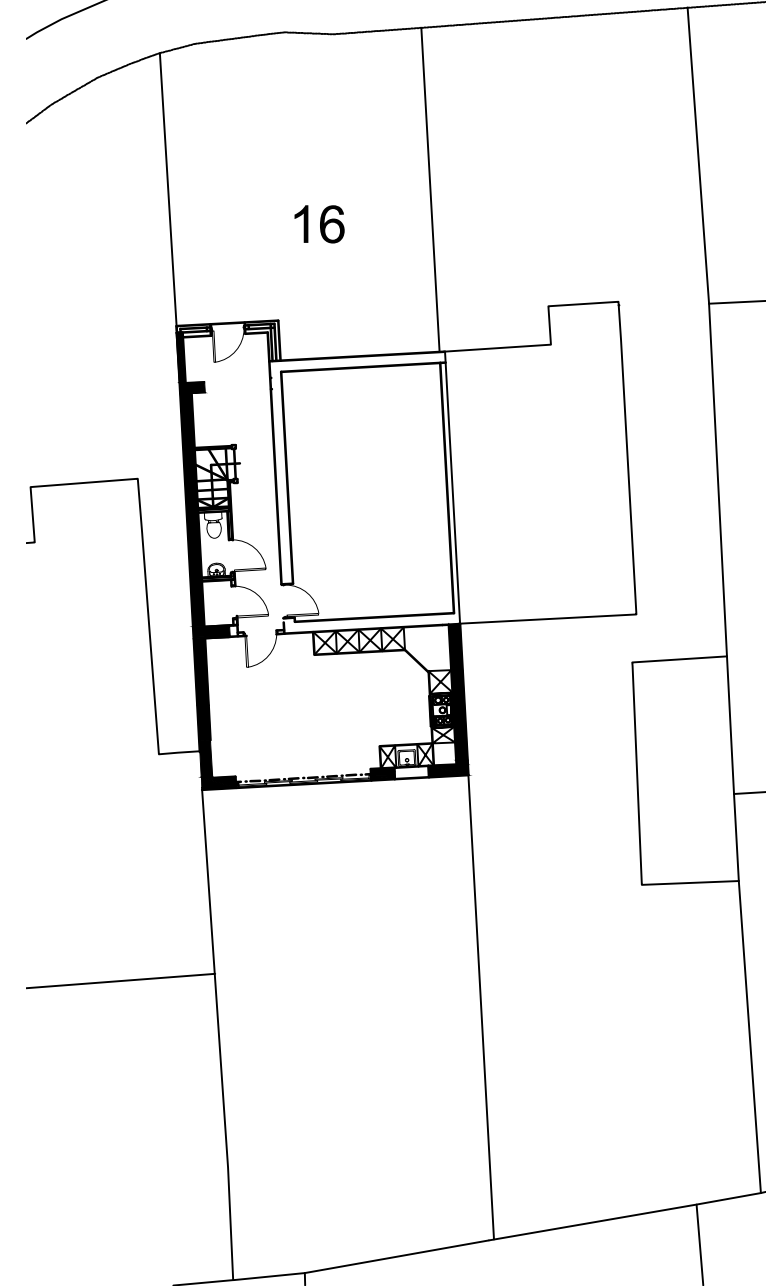
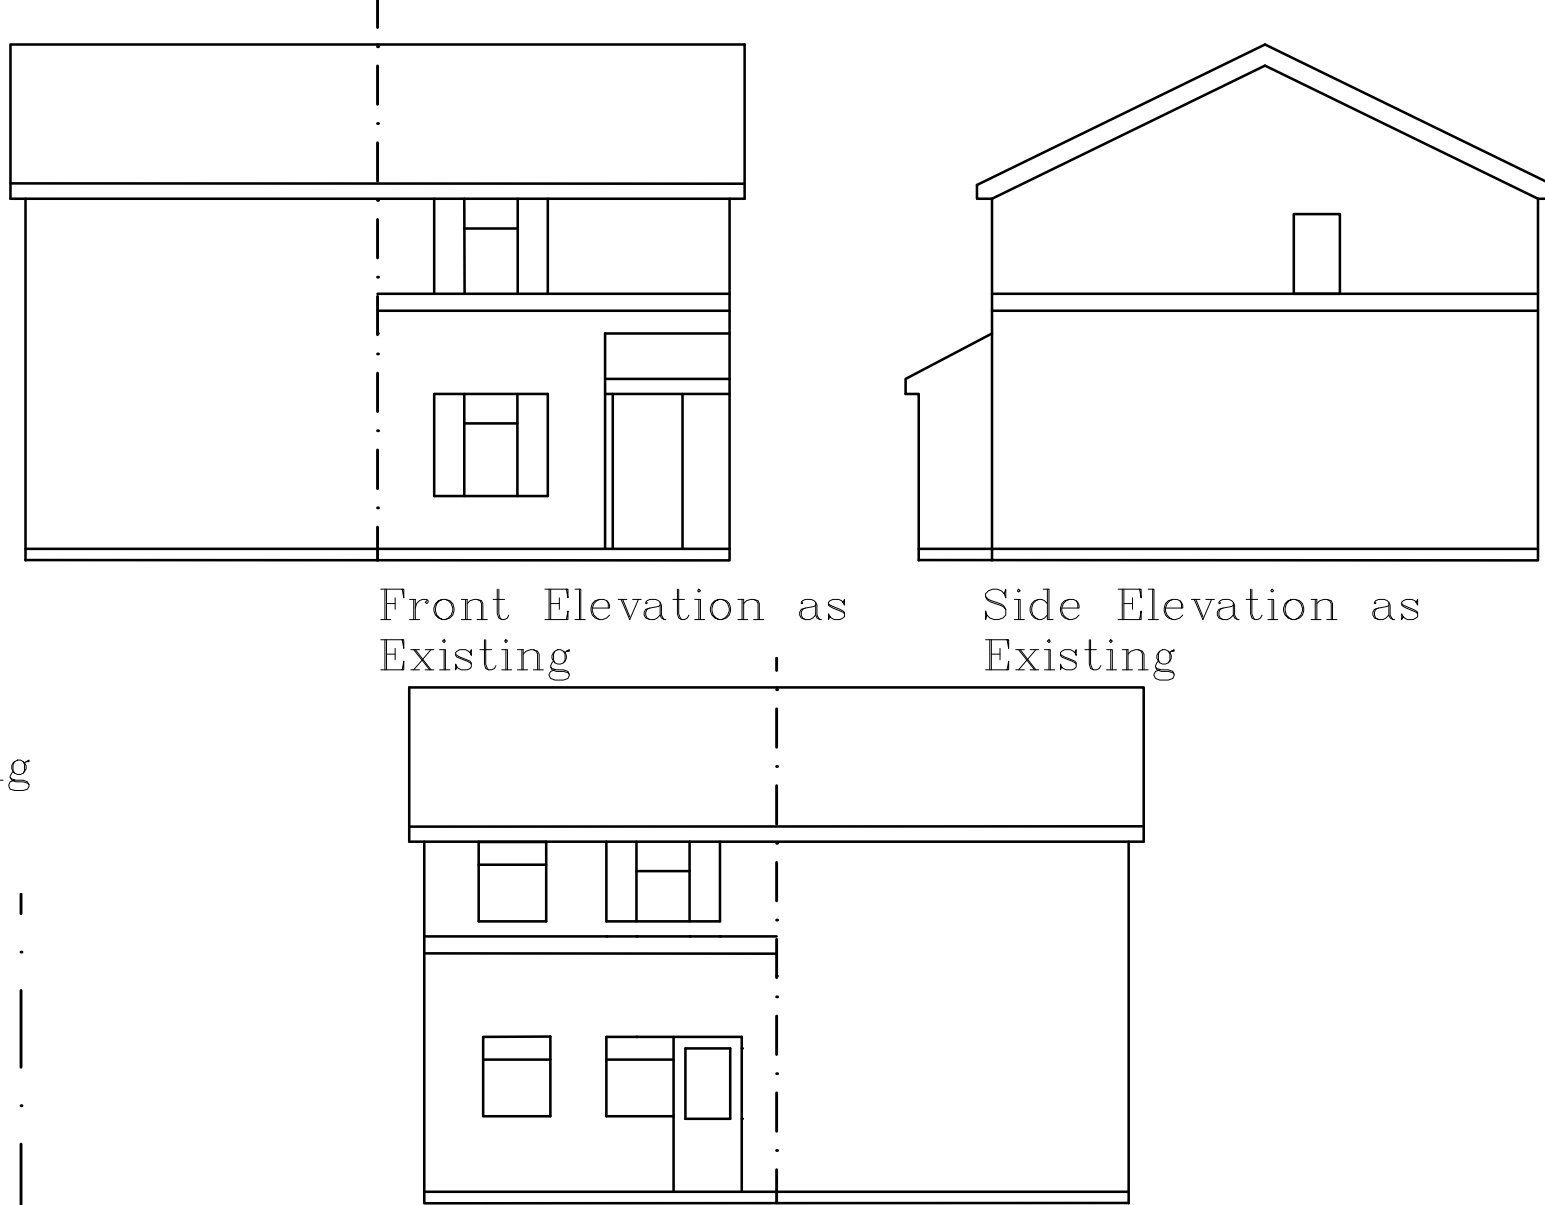


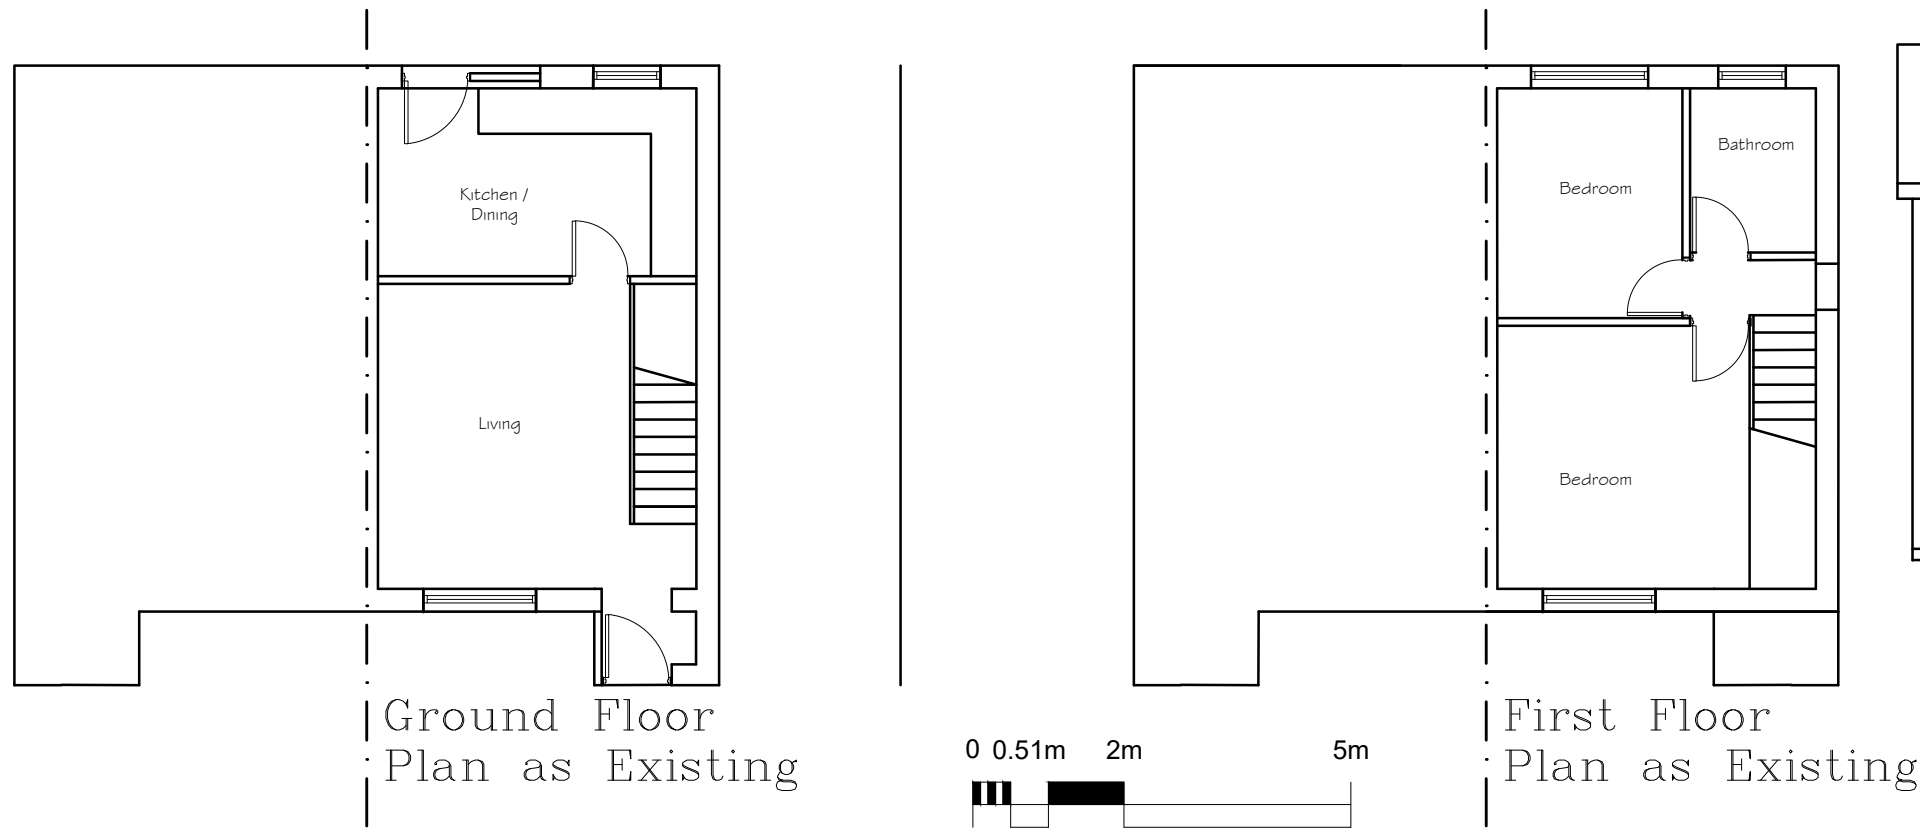

DATE	NOTES	BY	REV
26/05/22	Planning	GD	A
13/06/22	Planning revision	GD	B
23/06/22	Planning revision	GD	C
19/08/22	Planning revision	GD	D
01/05/23	Non Material Amendment	JR	E

PROJECT TITLE Proposed Rear and Side Extension		CLIENT Adel Iziz, 16 Montcliffe Crescent, Greater Manchester, M16 8GR		
DRAWING STAGE Planning	SCALE 1:100 & 1:50, 1:200 @ A1	CHK CL	DRAWN BY JR	SHT 001
SHEET TITLE Plans & Elevations as Existing & as Proposed		PROJECT NUMBER M16-3064	STAGE PLN	REV E