






KEY

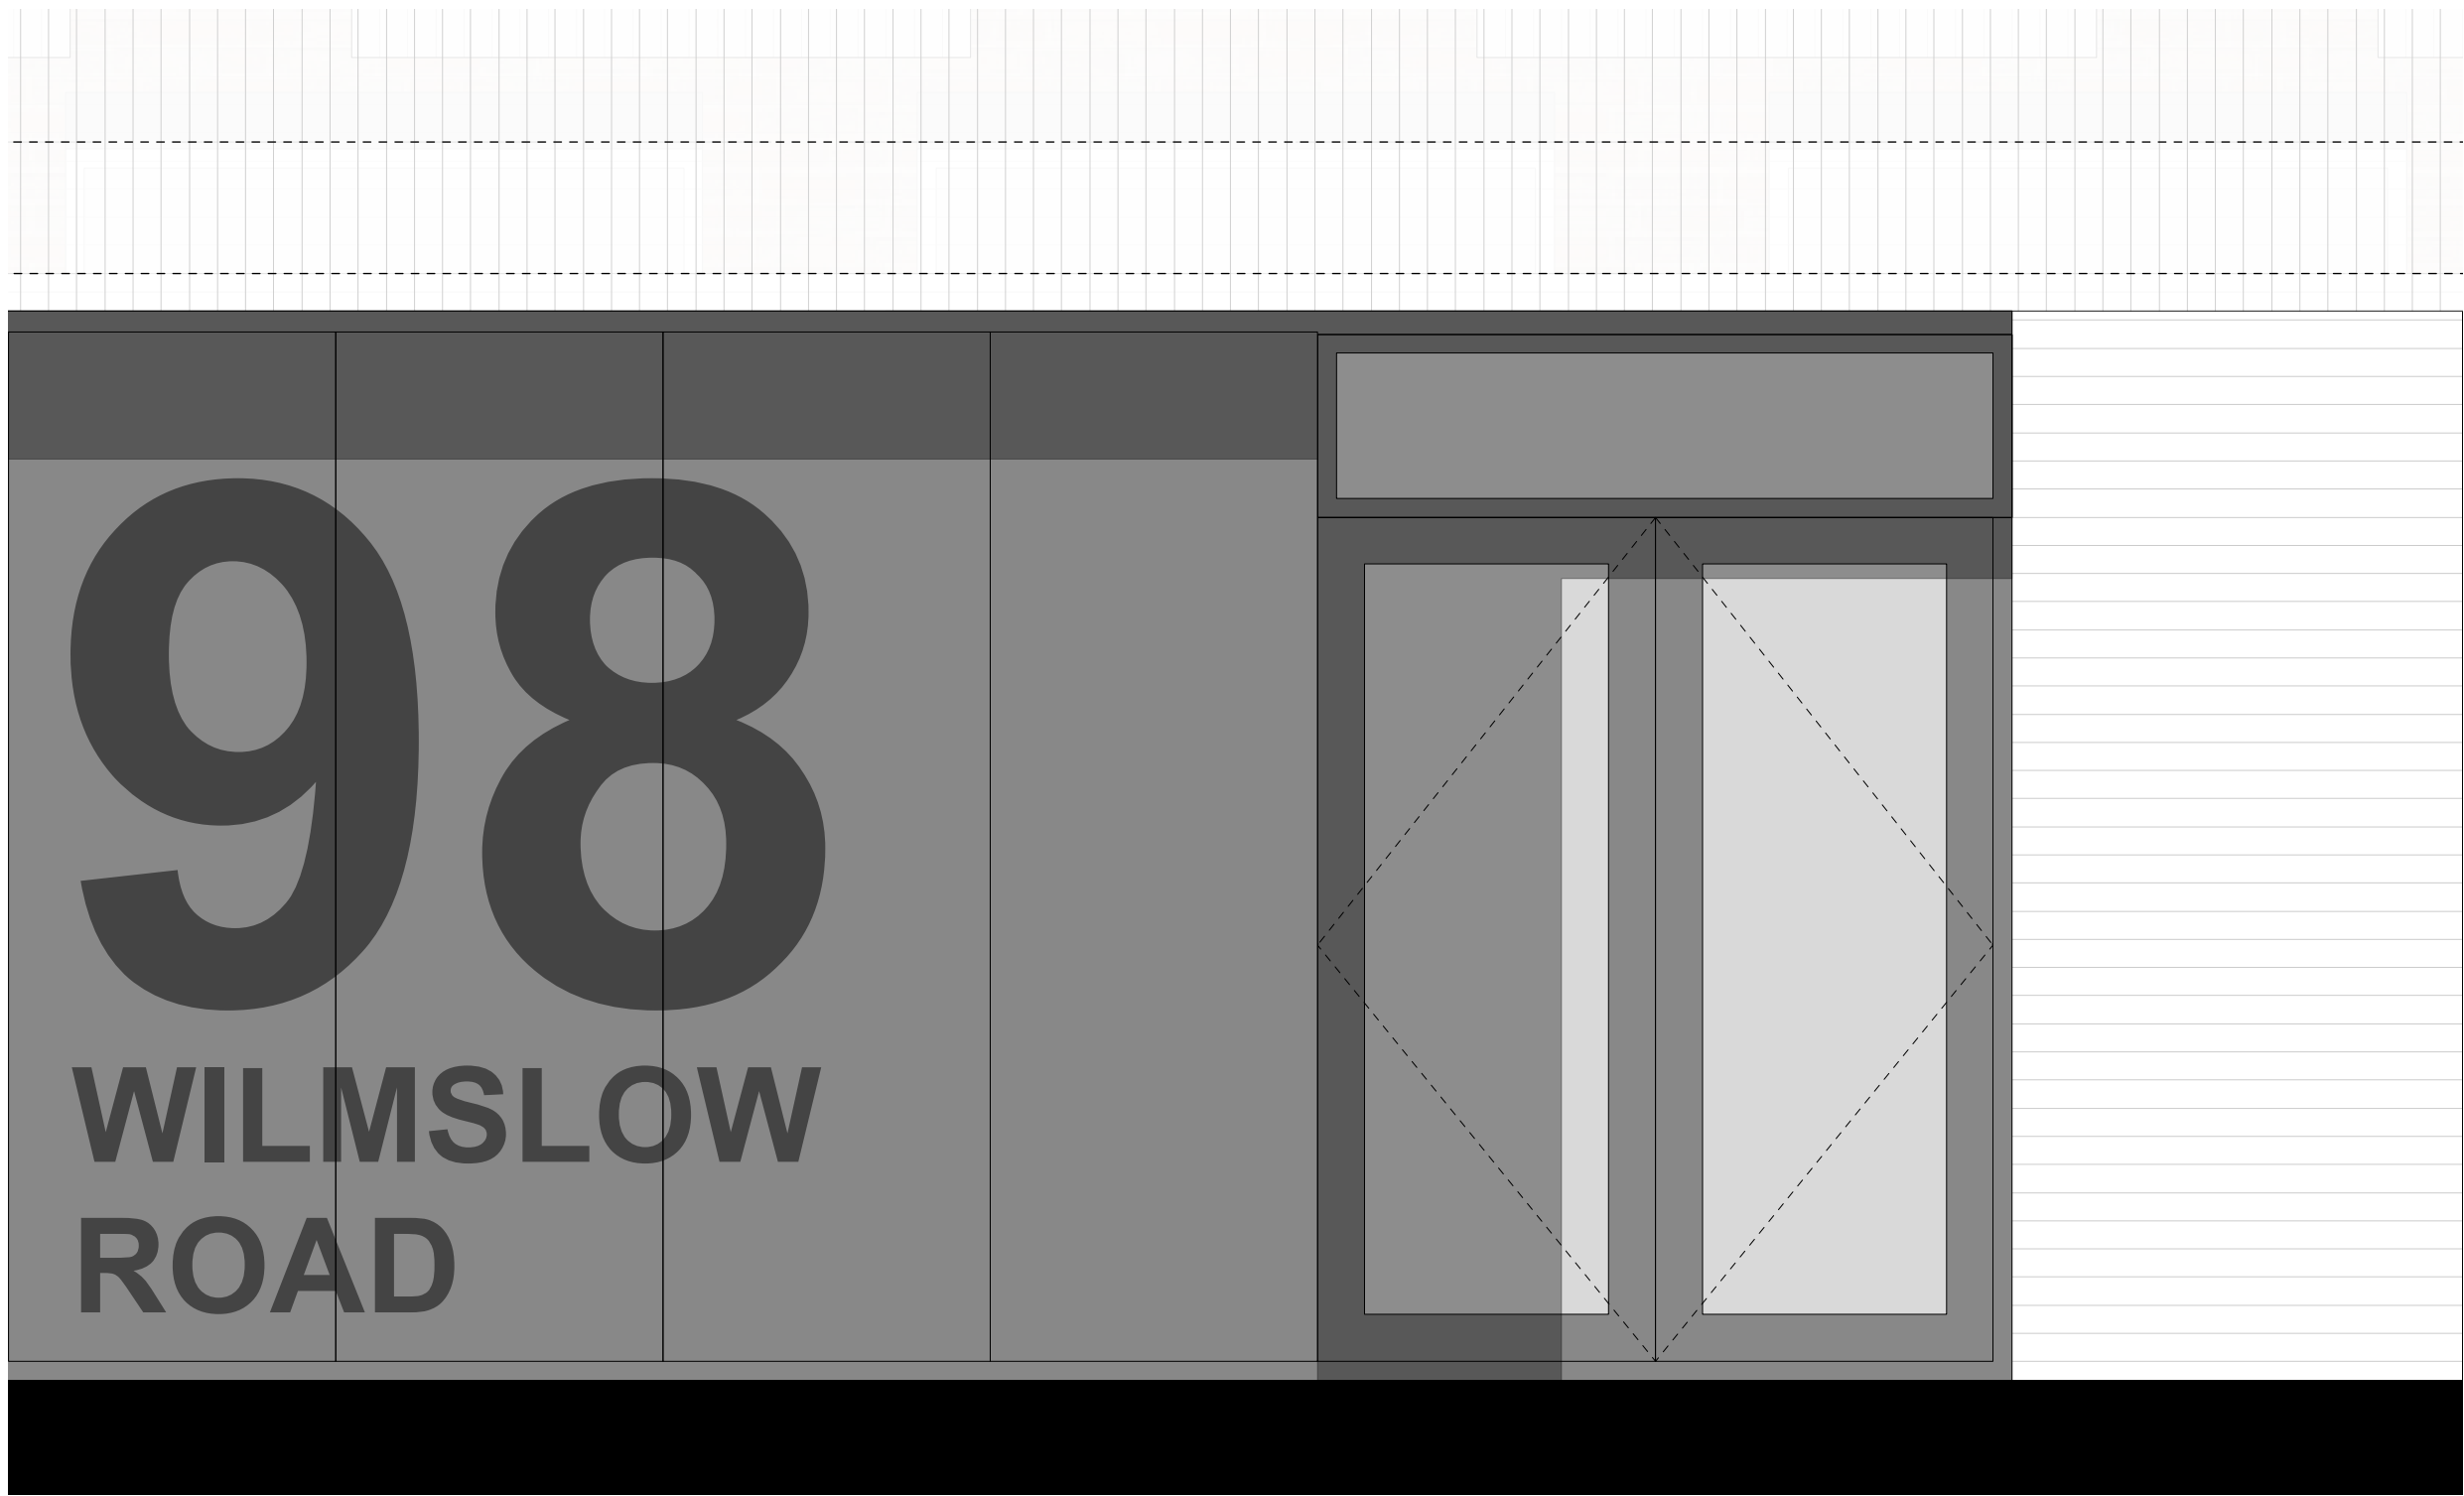

ELEVATION
1:20 @ A1

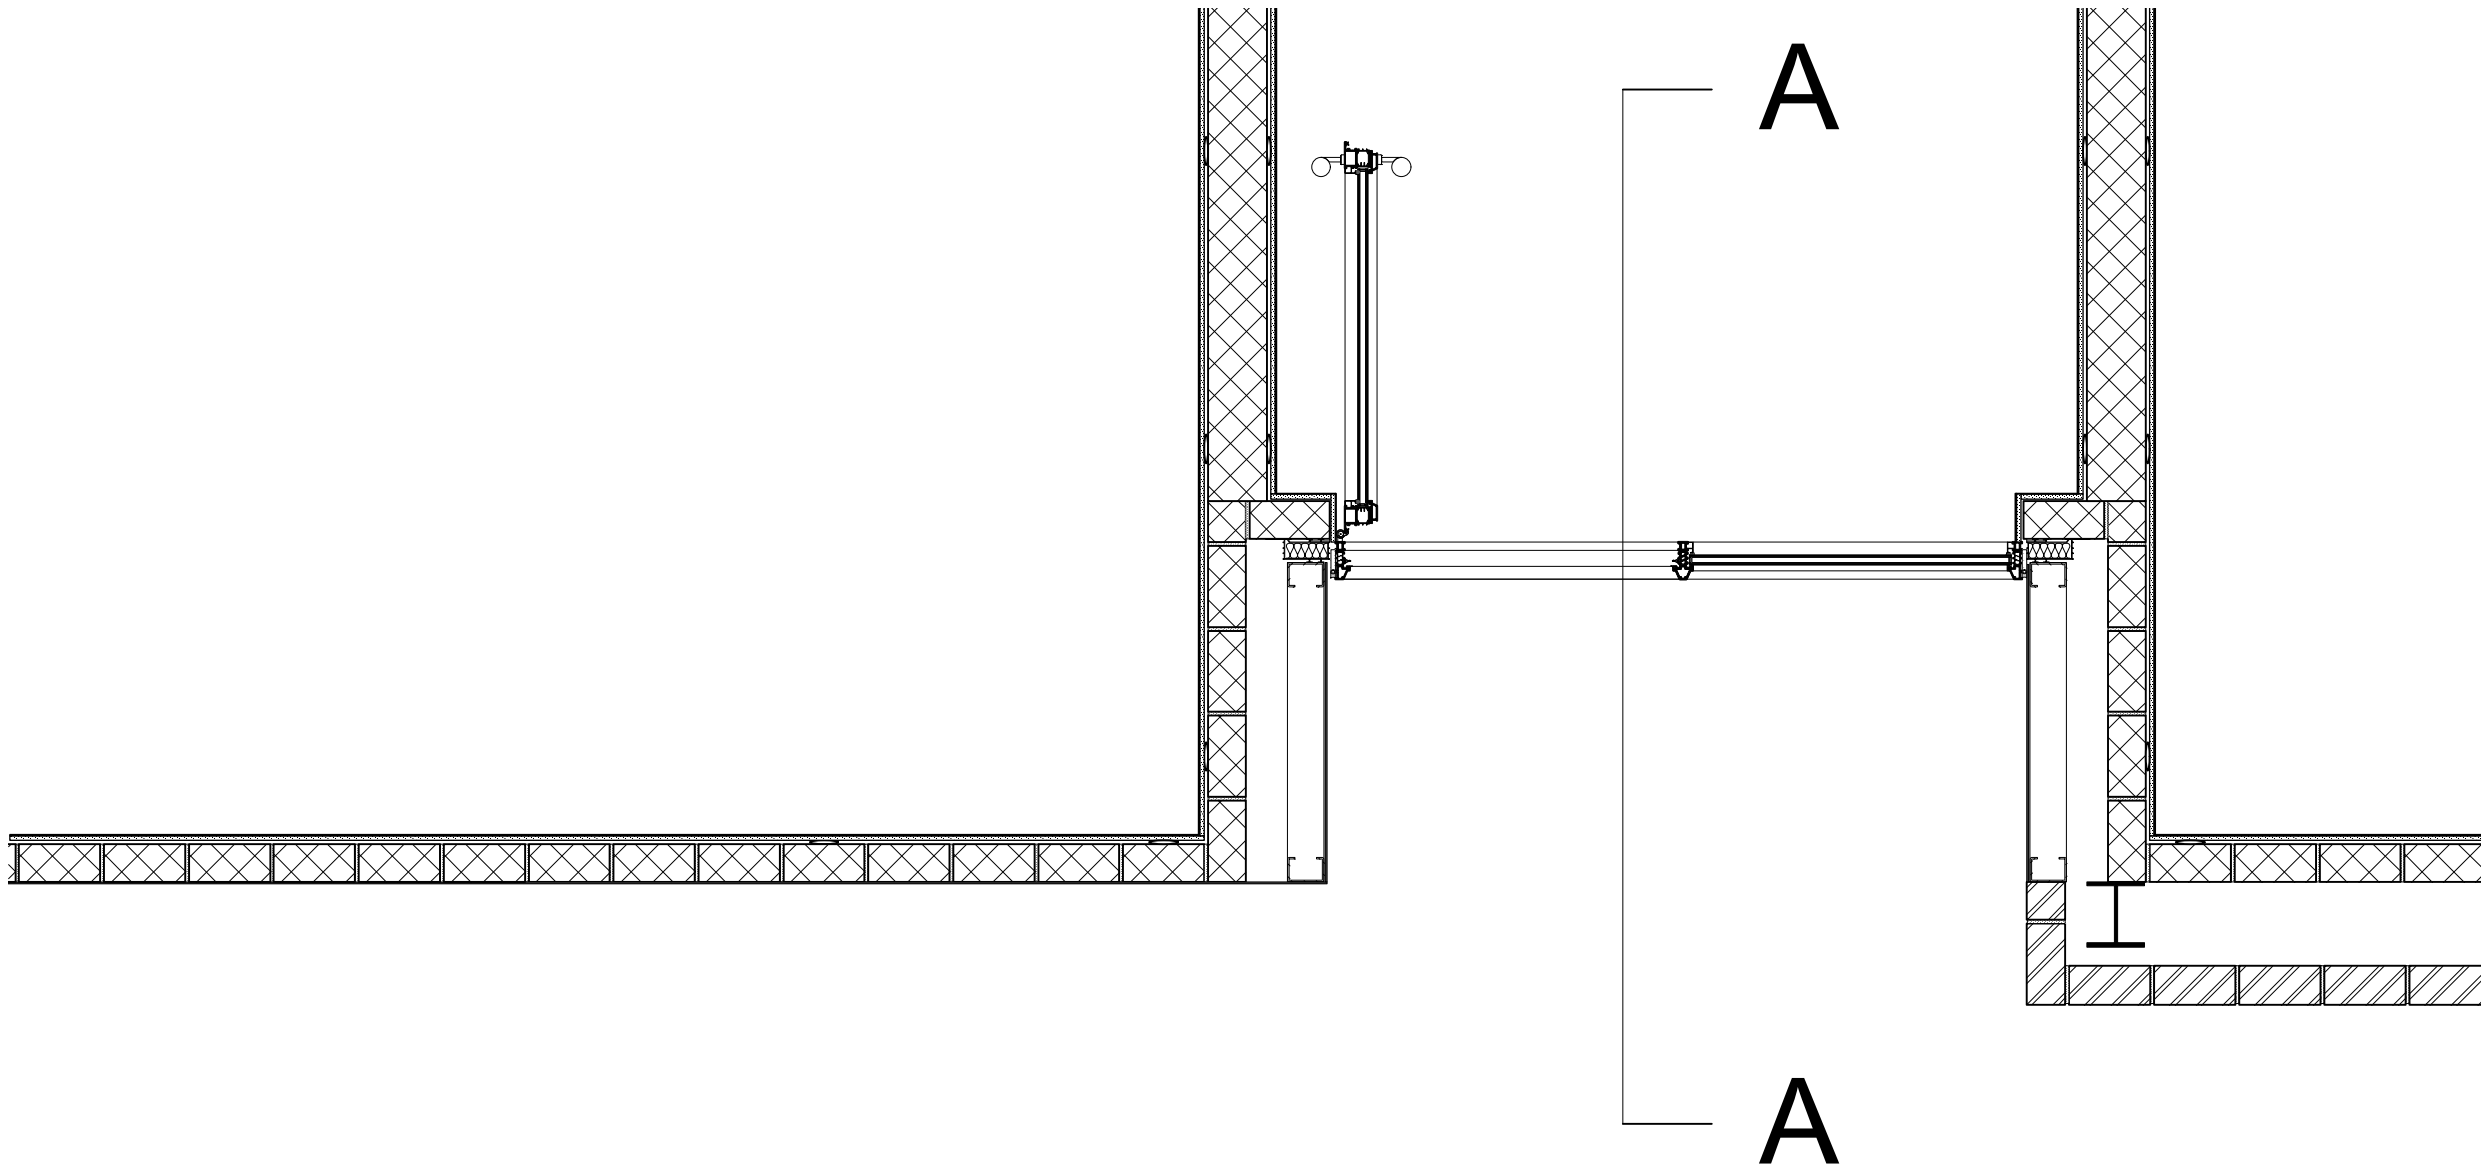

PLAN
1:20 @ A1

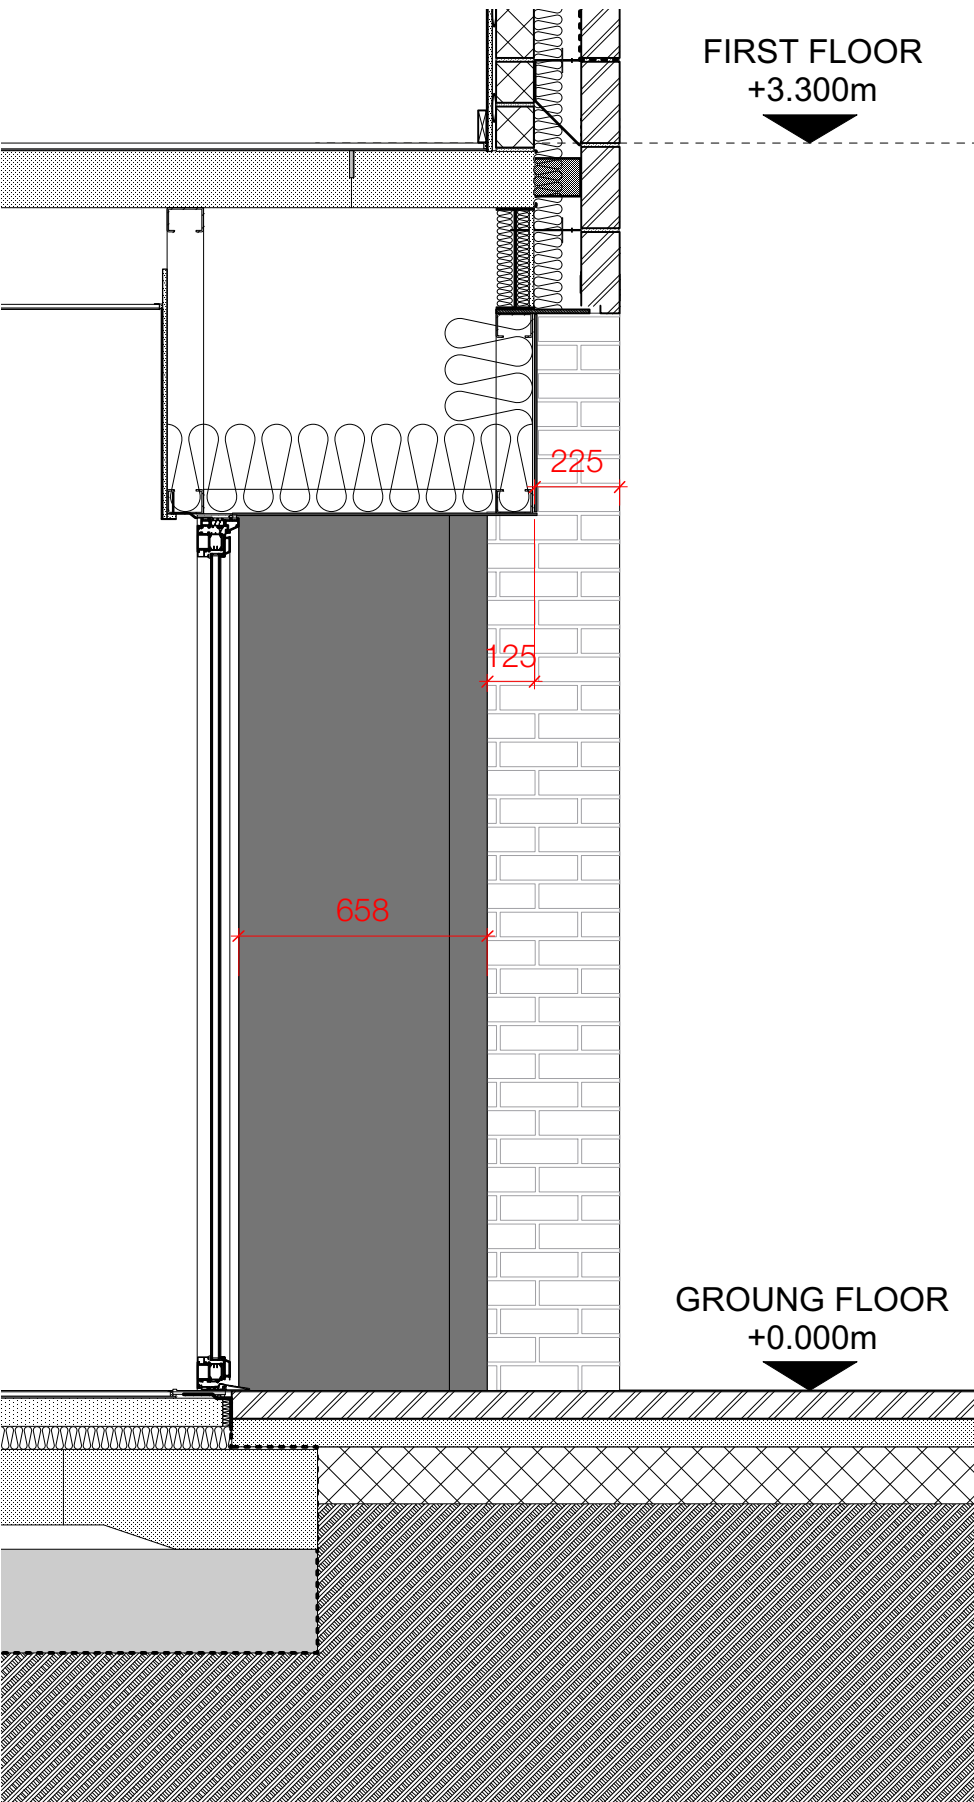

SECTION
1:20 @ A1

PROPOSED DETAIL A
1:20 @ A1

IMPORTANT NOTES:

A	25.03.22	AMENDED ROOF PITCH
REVISION	DATE	DESCRIPTION

CLIENT: VIEWS	
PROJECT: NEW RESIDENTIAL DEVELOPMENT	
ADDRESS: 98 WILMSLOW ROAD, RUSHOLME	
DRAWING TITLE:DETAIL A	
SCALE: 1:20 @ A1	DATE: APRIL 2021
DRAWING NO: A454_P_2000A	

OLLIER SMURTHWAITE ARCHITECTS
40 King Street, Manchester, M2 6BA
T 0161 883 0838
F 0161 883 0839
E mail@olliersmurthwaite.com