FINISHES AND EQUIPMENT REFERENCE CHART

REF	SPECIFICATION/APPLICATION	SUPPLIER/FINISH
EX01	EXISTING CONCRETE	SEE FINISHES SCHEDULE: 223-YOU-XX-XX-SH-I-4001
EX02	RAL 9011- GRAPHITE BLACK	SEE FINISHES SCHEDULE: 223-YOU-XX-XX-SH-I-4001
EX03	DULUX WEATHERSHIELD - RAL9001	SEE FINISHES SCHEDULE: 223-YOU-XX-XX-SH-I-4001
EX04	RAL 7021 - BLACK GREY	SEE FINISHES SCHEDULE: 223-YOU-XX-XX-SH-I-4001
EX05	K RENDER - CHAMPAGNE	SEE FINISHES SCHEDULE: 223-YOU-XX-XX-SH-I-4001

NOTES:

YOUTH TO RECEIVE SAMPLES OF ALL MATERIALS FOR REVIEW AND SIGN OFF.

ALL MEASUREMENTS ARE TO BE CHECKED AND CONFIRMED BEFORE MOVING TO SITE.

01 NEW PROPOSED PERIMETER SECURITY FENCING SYSTEM TO BE INSTALLED INTO NEWLY FORMED PERIMETER CONCRETE PLINTH. REFER TO DRAWING 223-YOU-XX-XX-DR-I-9001 FOR SITE BOUNDARY.

FENCE TO BE AT MAX HEIGHT +2200FFL AND FINISHED IN RAL (EX04)

02 PROPOSED CONCRETE PERIMETER PLINTH TO REPLACE EXISTING LOW LEVEL SLAB WALL. PLINTH TO ALIGN WITH EXISTING CONCRETE PLINTH HEIGHT ON ELEVATION D AND PAINT FINISHED RAL (EX05). CONTRACTOR TO LIAISE WITH PERIMETER FENCE SUPPLIER ON INSTALLATION PROCESS.

03 ACCESS GATE TO BE ADDED ON ELEVATION D TO ALLOW ACCESS FROM CAR PARK TO MAIN ENTRANCE. GATE TO HAVE FOB ACCESS AND TO BE DEVELOPED FURTHER WITH CHOSEN CONTRACTOR.


04 CONTRACTOR TO GET COST FOR SUPPLY AND INSTALL FROM ALPHA RAIL - SPECIFICATION: FLAT BAR RAILING - PROJECT REF: STONEBRIDGE ESTATE.

REVISION NOTES (P02):

1.1 PERIMETER FENCE SPECIFICATION REVISED.

REVISION NOTES (P03):


3.1 REDUCED HEIGHT OF FENCING IN LINE WITH PLANNING CONSULTANT COMMENTS

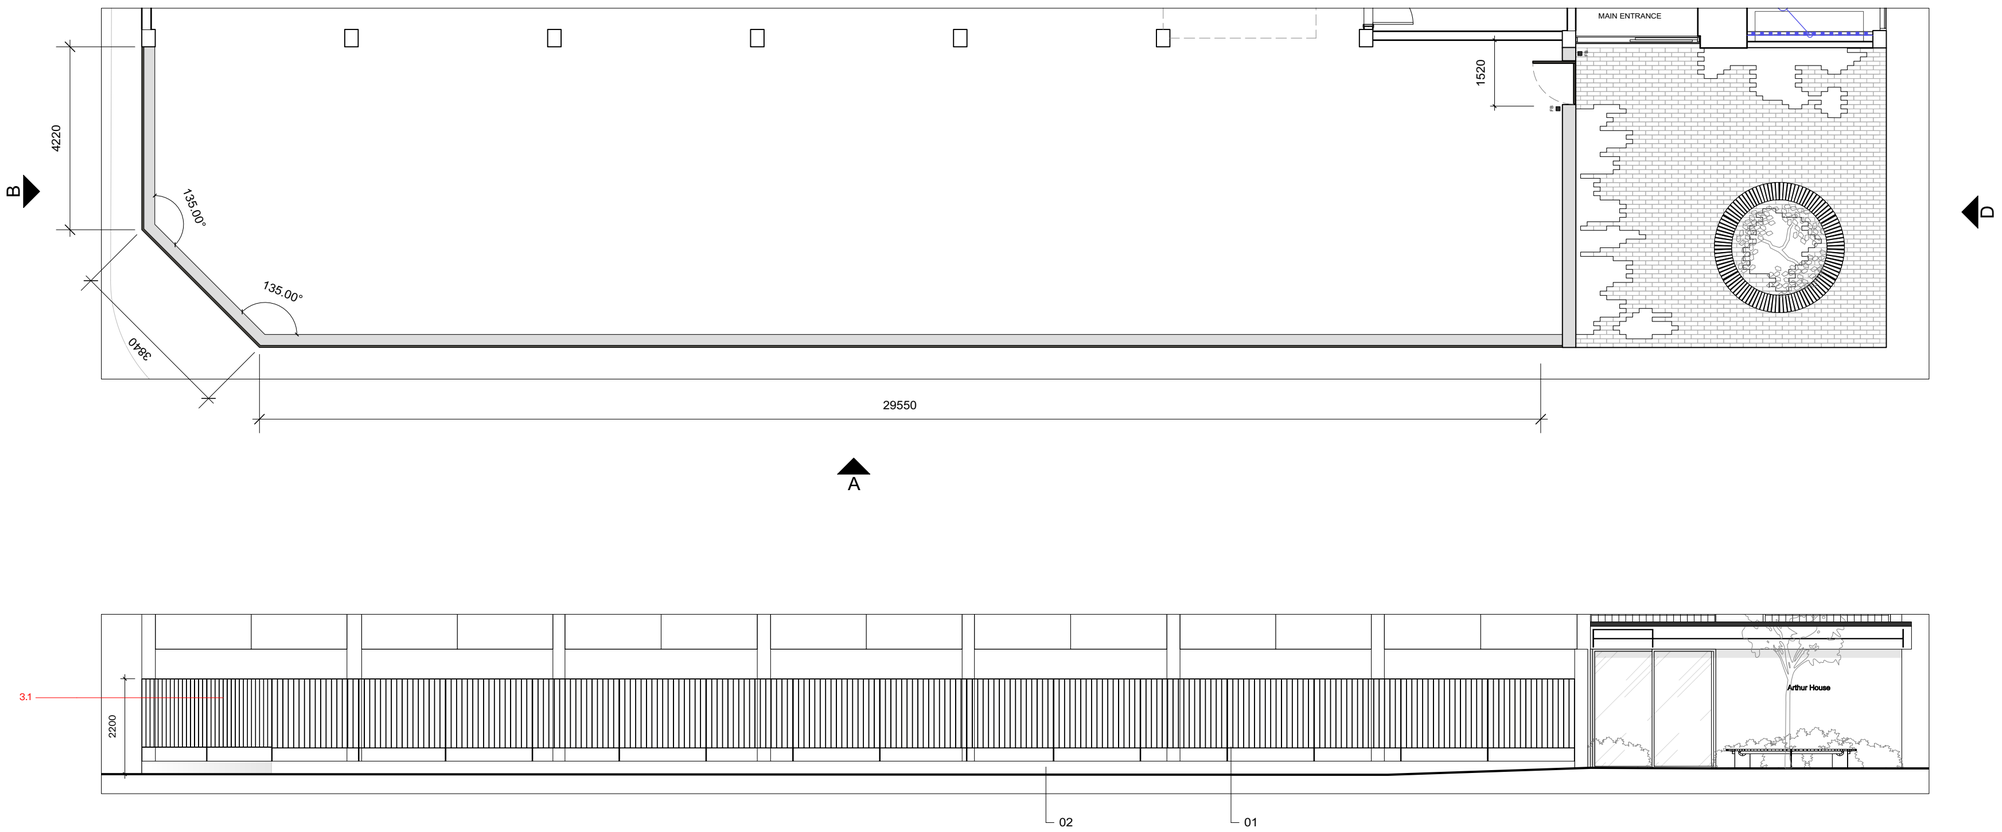


2 ELEVATION A (SILVER ST)
Scale: 1:100



REFERENCE IMAGE 01

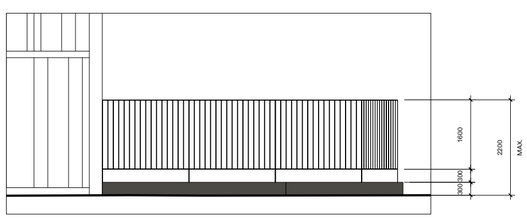

3 ELEVATION B (GOLD ST)
Scale: 1:100

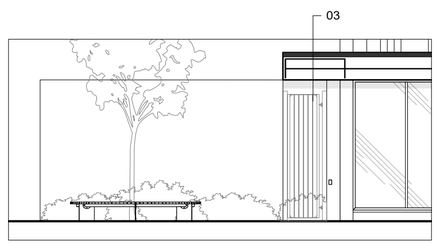

4 ELEVATION C (CHORLTON ST)
Scale: 1:100

GENERAL NOTES:
THIS WORK IS THE INTELLECTUAL PROPERTY OF YOUTH AND MAY NOT BE REPRODUCED, COPIED OR REPLICATED, IN ANY FORM, WITHOUT THE WRITTEN PERMISSION, OR CONSENT.
ALL DIMENSIONS ARE INDICATIVE AND TO BE VERIFIED ON SITE BY THE SELECTED CONTRACTOR - YOUTH CANNOT BE HELD LIABLE FOR ANY INACCURACIES.
SPECIFIED MATERIALS AND EQUIPMENT, ARE TO BE INSTALLED TO MANUFACTURERS REQUIREMENTS. PRIOR TO ANY INSTALLATION, THE CONTRACTOR IS REQUIRED TO LIASE WITH THE MANUFACTURER, ON RECOMMENDED CONSTRUCTION METHODS.
CONTRACTORS TO PROVIDE DRAWINGS FOR SIGN OFF.
DRAWINGS TO BE READ IN CONJUNCTION WITH YOUTH ASSOCIATED SCHEDULES OR REFERENCES.

WWW.YOUTH.STUDIO
+44 (0) 161 7060 467
3 STEVENSON SQUARE, NORTHERN QUARTER, MANCHESTER, M1 1DN

NO.	DATE	ISSUE NOTES
P02	30/03/2023	REVISED FOLLOWING TENDER RETURN
P03	22/09/2023	REVISED FOR PLANNING
P04	08/01/2024	REVISED FOR PLANNING

PROJECT ID. YS-233
PROJECT TITLE. ARTHUR HOUSE
CHORLTON STREET, MANCHESTER, M1 3FH
CLIENT. SIXTEEN REAL ESTATE
ARCHITECT / PROJECT MANAGER –
DATE DRAWN. 31/11/22
DRAWN BY AS
APPROVED BY. LM
SCALE. A2
DRAWING TITLE. PERIMETER FENCE
REVISION P04
DRAWING NO. 223-YOU-XX-XX-DR-I-2131

YOUTH