


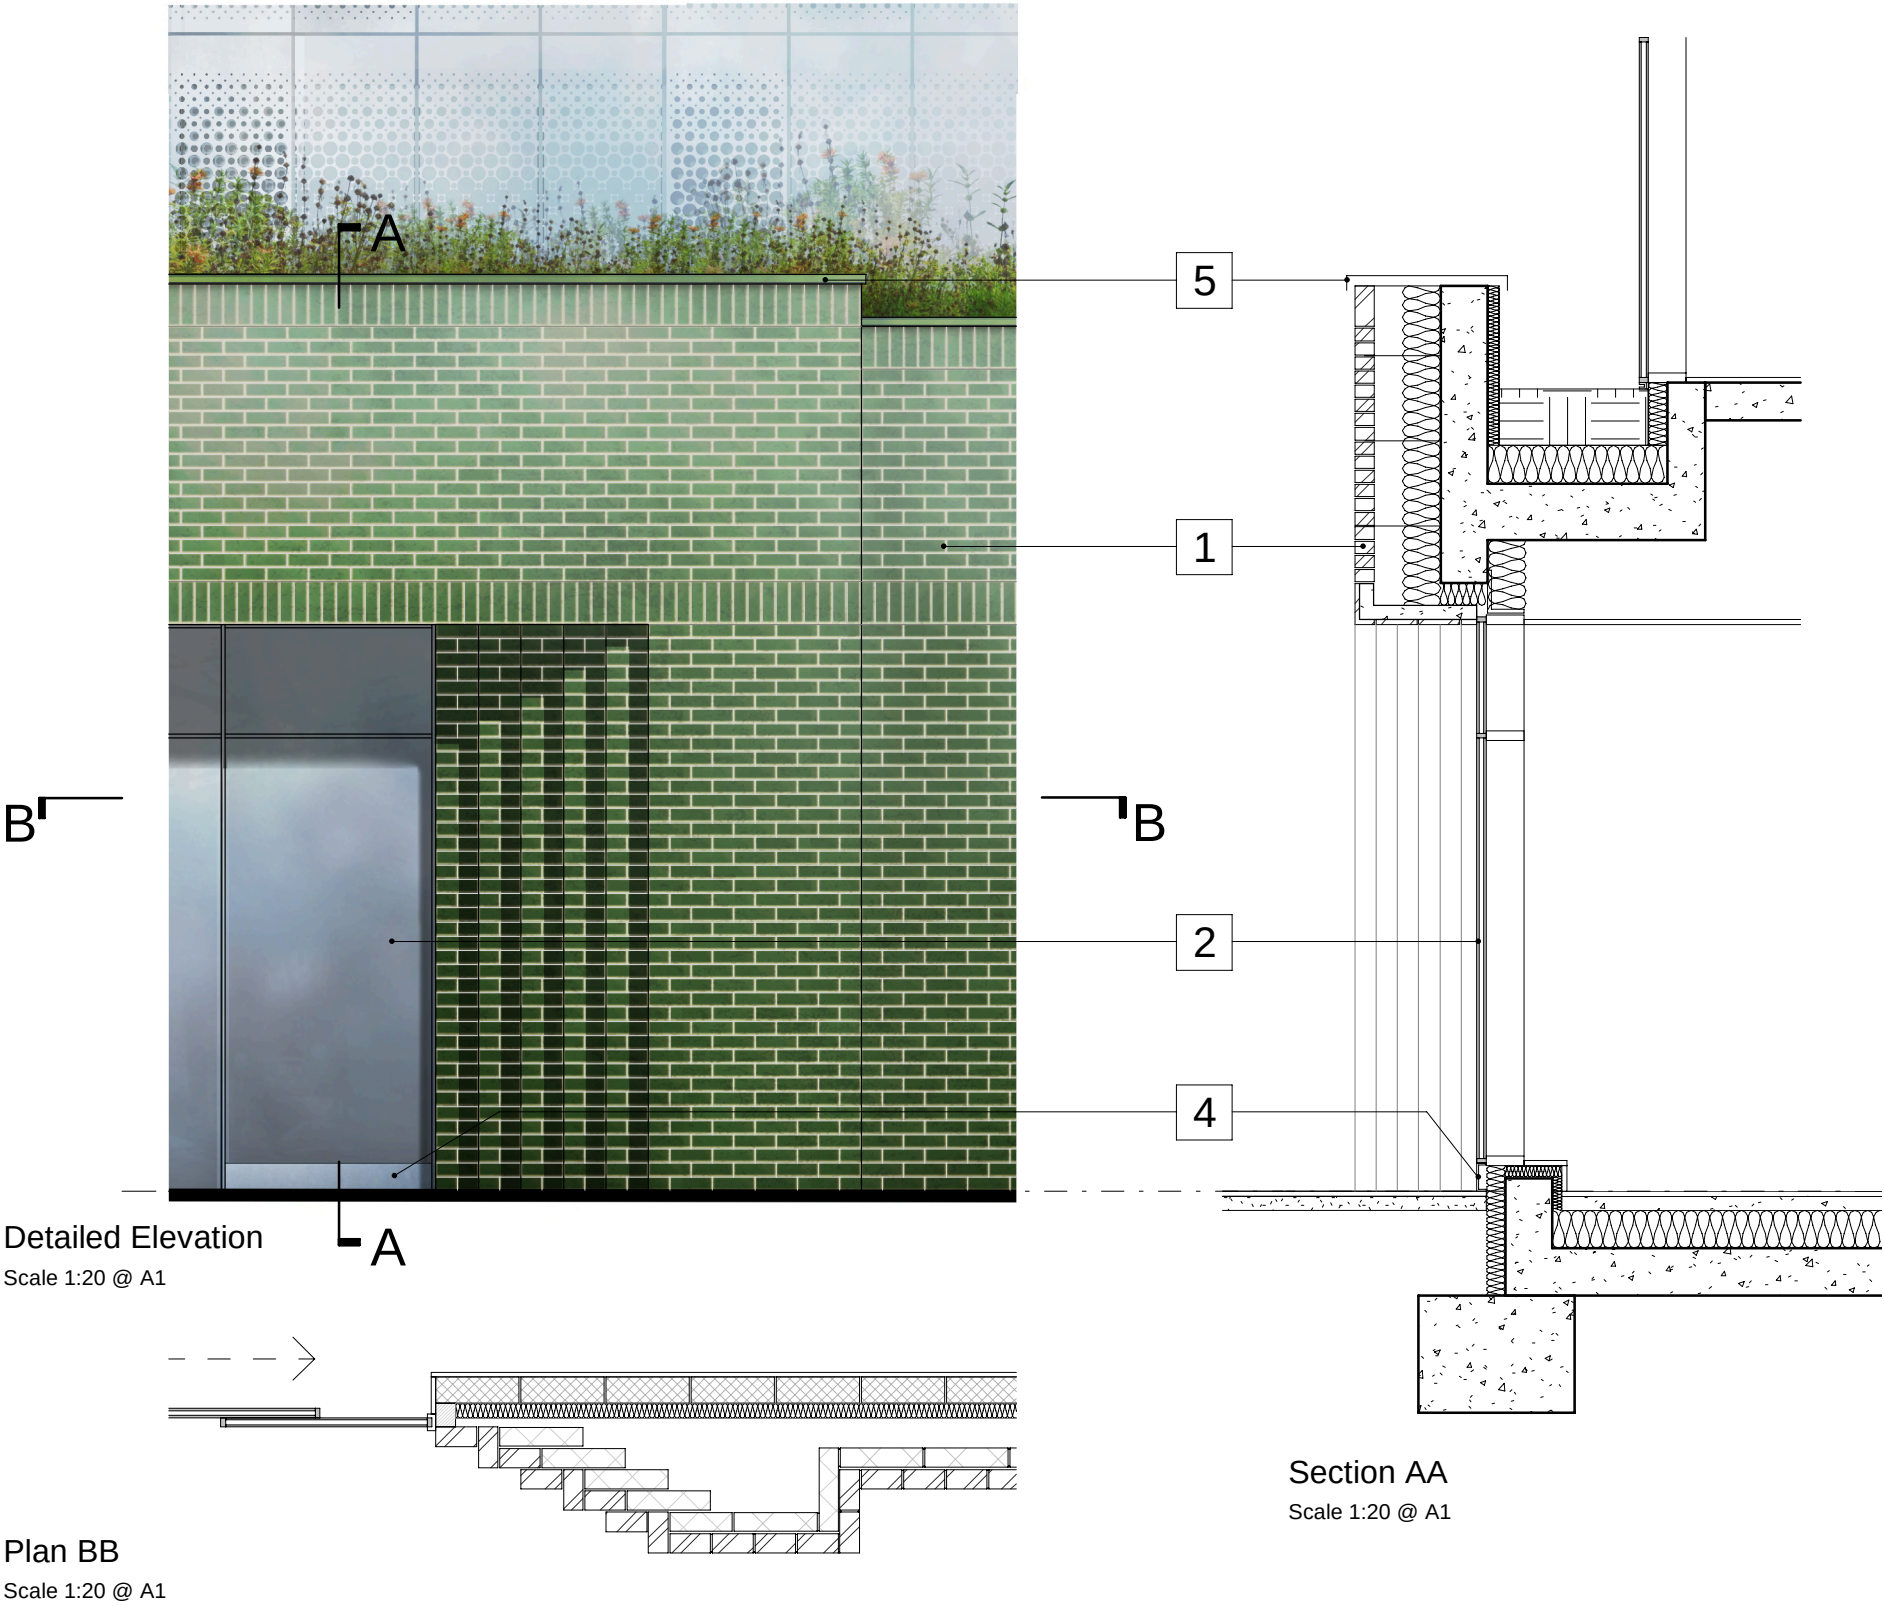

<p>This drawing is copyright Do not scale off dimensions. All dimensions to be checked on site by contractor. Contractor to report any dimensional discrepancies, errors or omissions prior to commencing on site.</p>	Material Key:	1	Glazed green brick	2	Curtain walling	3	Pre-cast columns, clad to match brick	First Street South, Block C, Manchester		10474-SHP-ZC-A-B5D8-G251-DE-00-001		 <div>Manchester +44 (0)161 835 2345</div> <div>London +44 (0)20 7549 4000</div>
		4	Natural anodised aluminium	5	metal coping, colour to match brick	6	Perforated metal louvre screen, colour to match brick	PLANNING		November 2023	P01	
		7	Window panel with light fritting	8	Back painted panel with light fritting	9	Perforated anodised light louvre screen	Detail Elevation Type D Ground Floor (Entrance)		10474	1 : 40 @A3	
		10	Window panel with dark fritting	11	Back painted panel with dark fritting	12	Perforated anodised dark louvre screen					