

H. M. LAND REGISTRY

NATIONAL GRID PLAN SJ 0491
(MANCHESTER)


SECTION Q

Scale 1/1250

CITY OF MANCHESTER

PLANNING AND
BUILDING CONTROL
31 MAY 2023

NE
SE

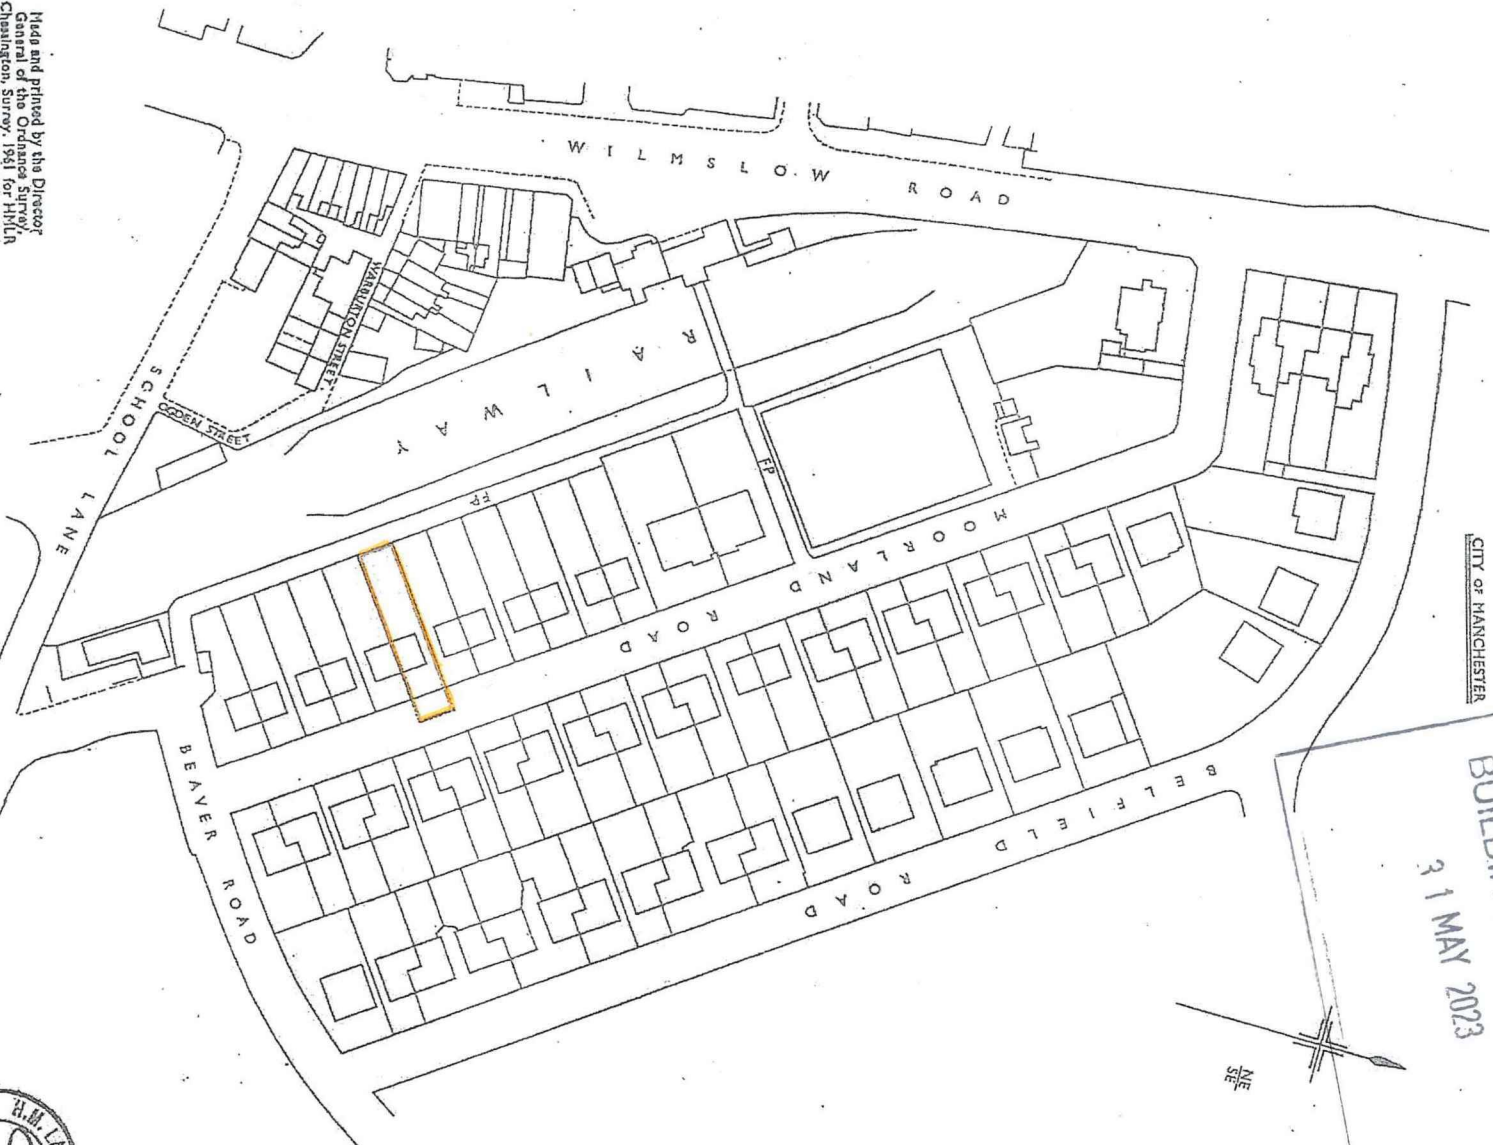

Made and printed by the Director
General of the Ordnance Survey,
Chertsey, Surrey, 1961 for H.M.L.R.
© Crown Copyright 1961

Filed Plan of Title No. LA 44406

