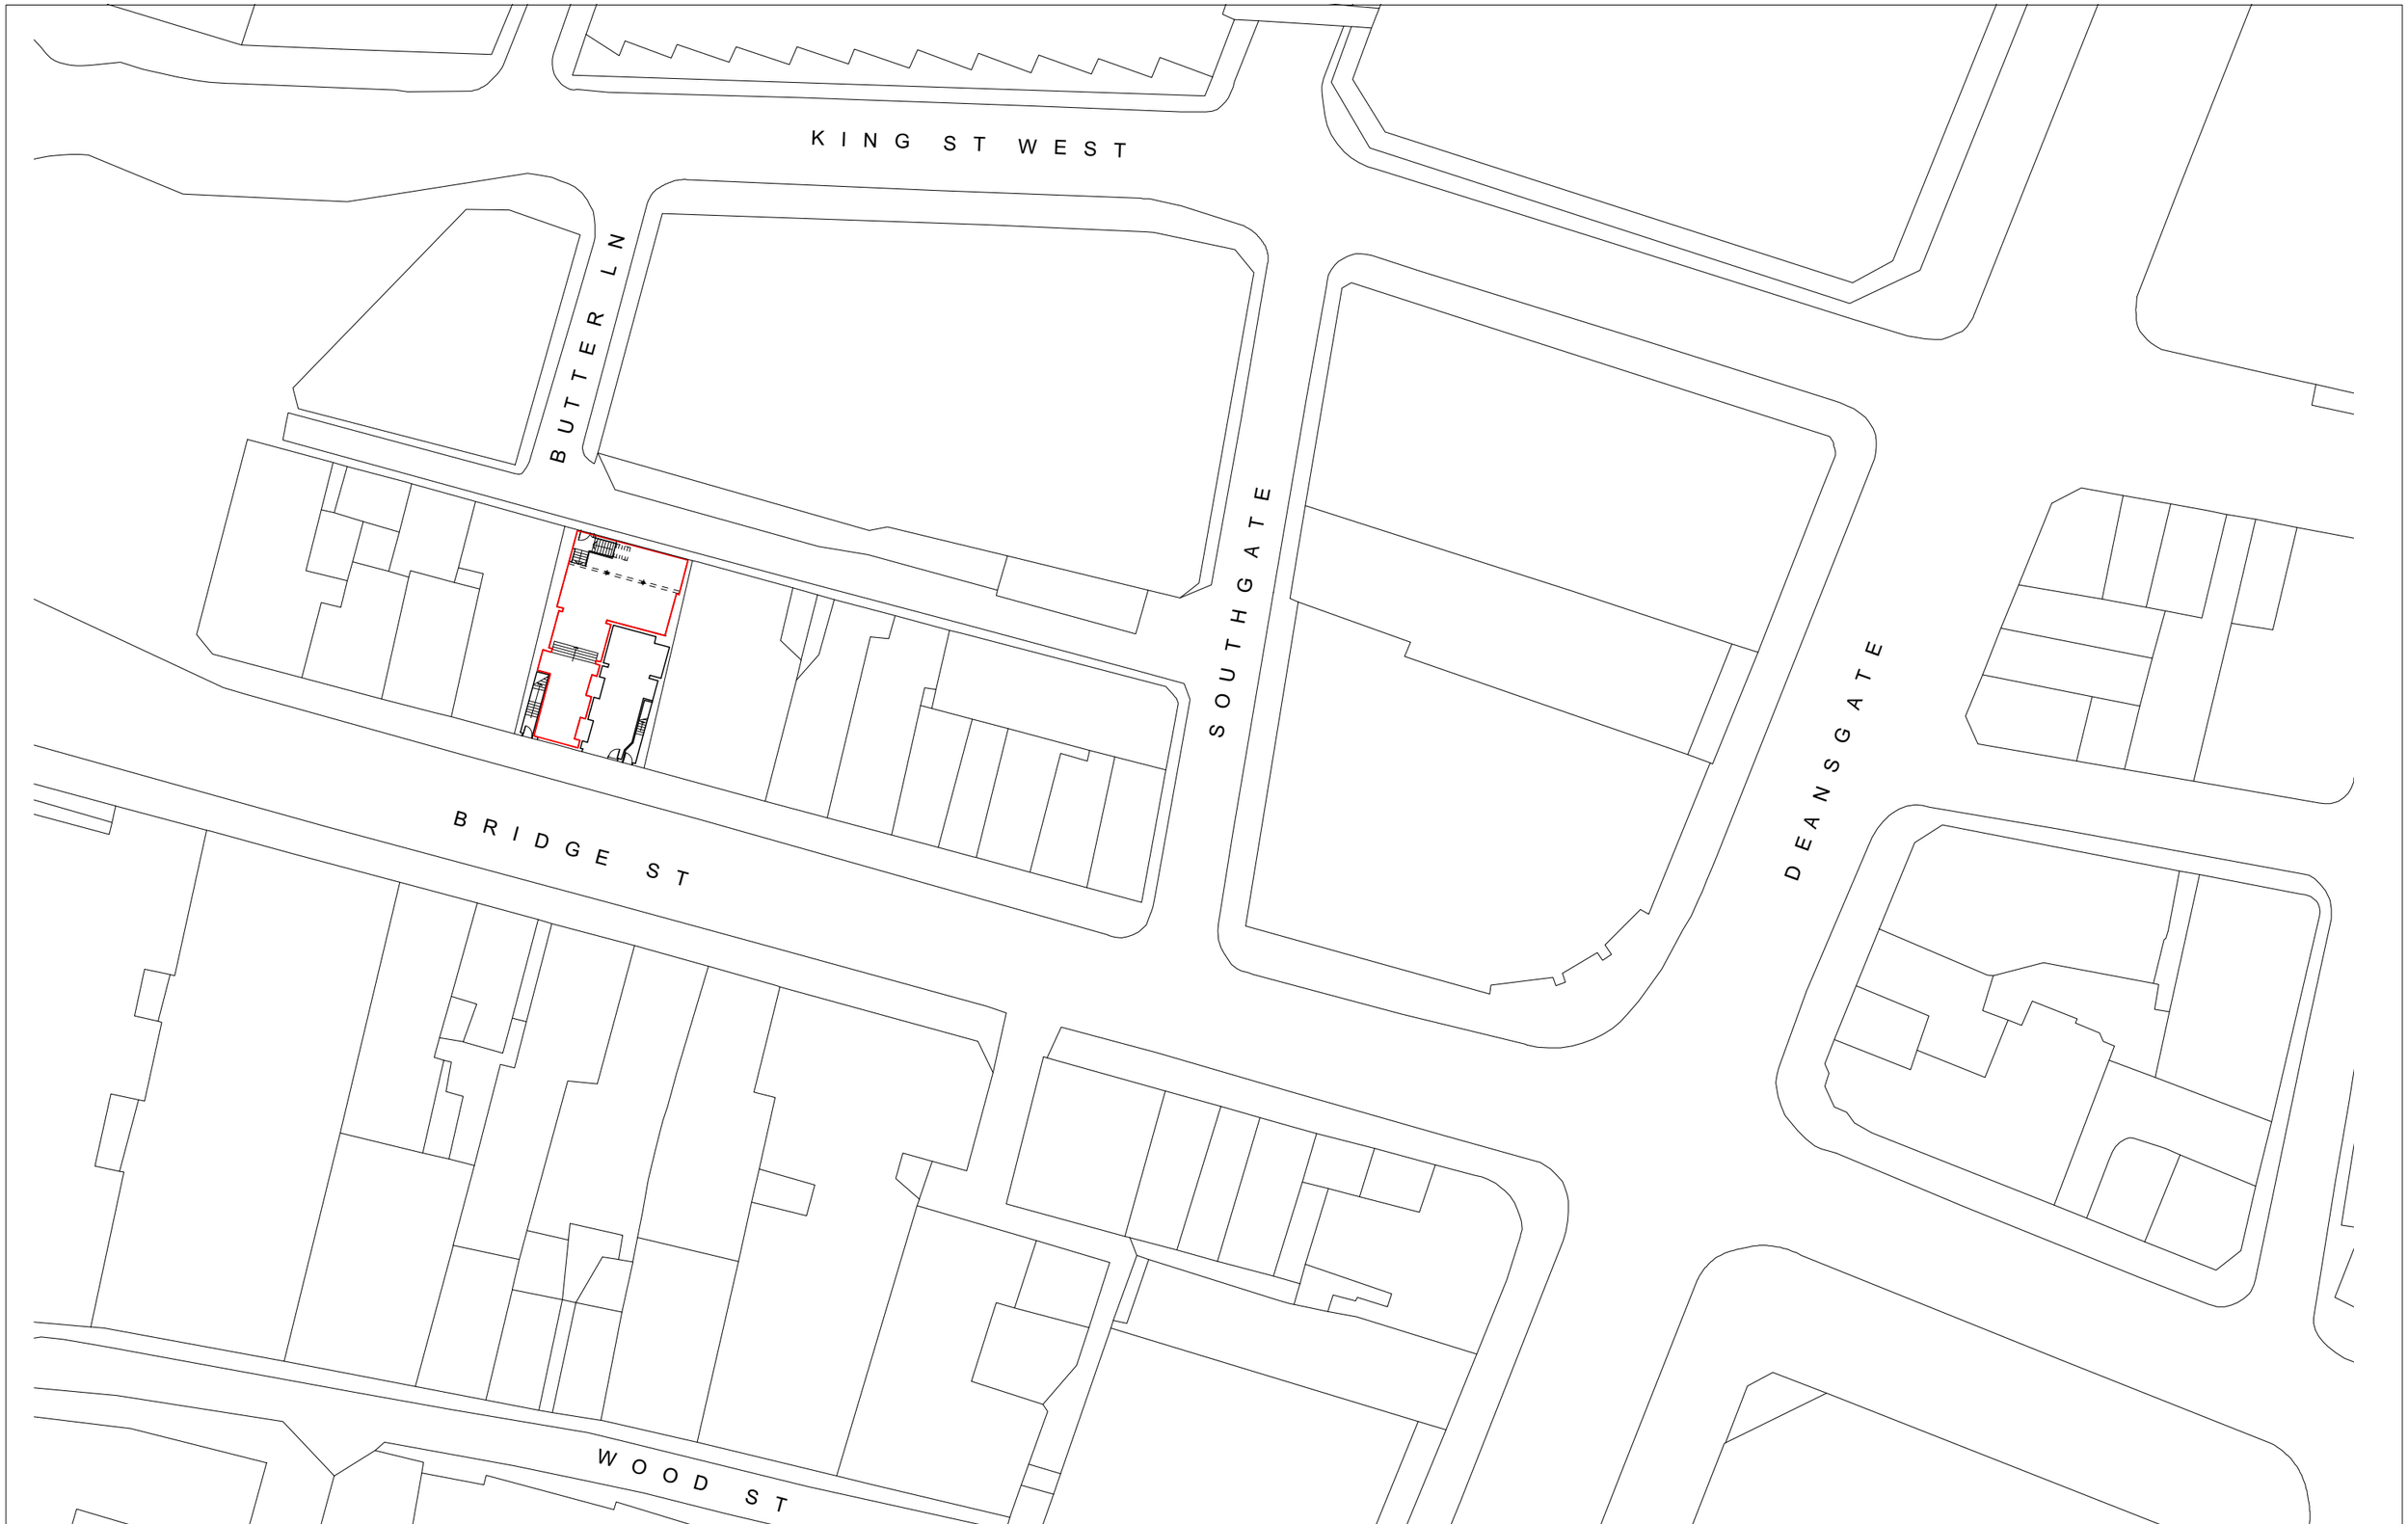


0 10 20 30

metres

GRADE A ALTERNATIVE

Project Bridgeworks

Address 67-69 Bridge Street

Scale & Date 1:500 @ A3 February 2021

Document EXCLSVE Limited Lease Plan

Proposed Ground Floor

Doc Ref				
	261	PD	0004	-