




Coverdale Crescent - Proposed Street Scene A




Devonshire Street - Proposed Street Scene B

Street Scene B - Coverdale Crescent

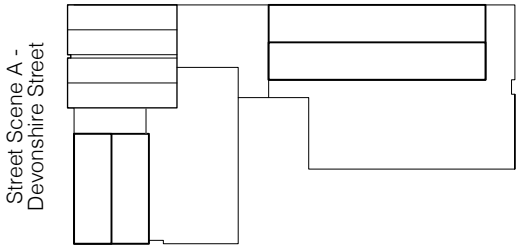

Drawing Title: Proposed Street Scenes
Date: 25/08/2023
Drawing no: 1326-202
Scale: 1:200 @ A3
Drawn: NS

revision: A
revision notes: A 25/09/2023 General scheme adjustments

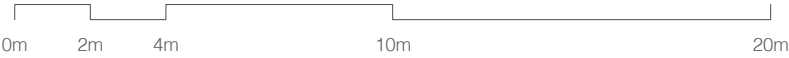

DK-Architects
26 Old Haymarket
Liverpool
L1 6ER
0151 231 1209 T
mail@dk-architects.com E
www.dk-architects.com W