




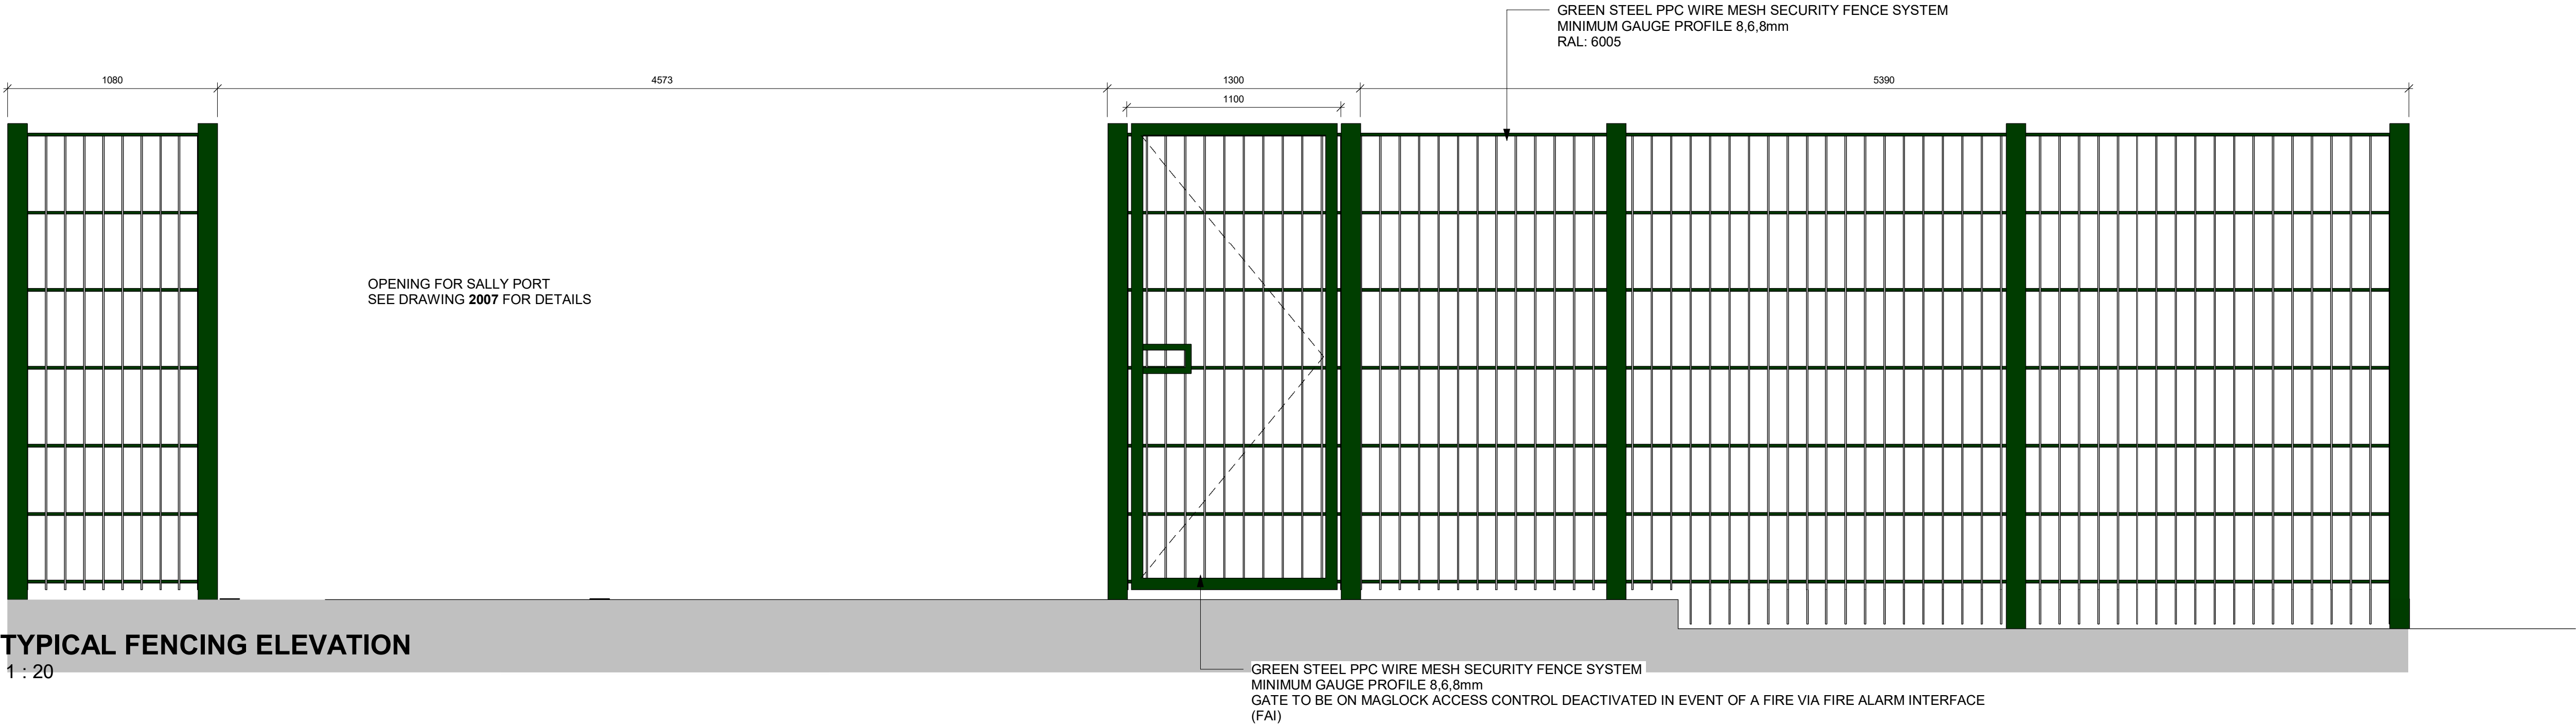


TYPICAL FENCING ELEVATION
1 : 20

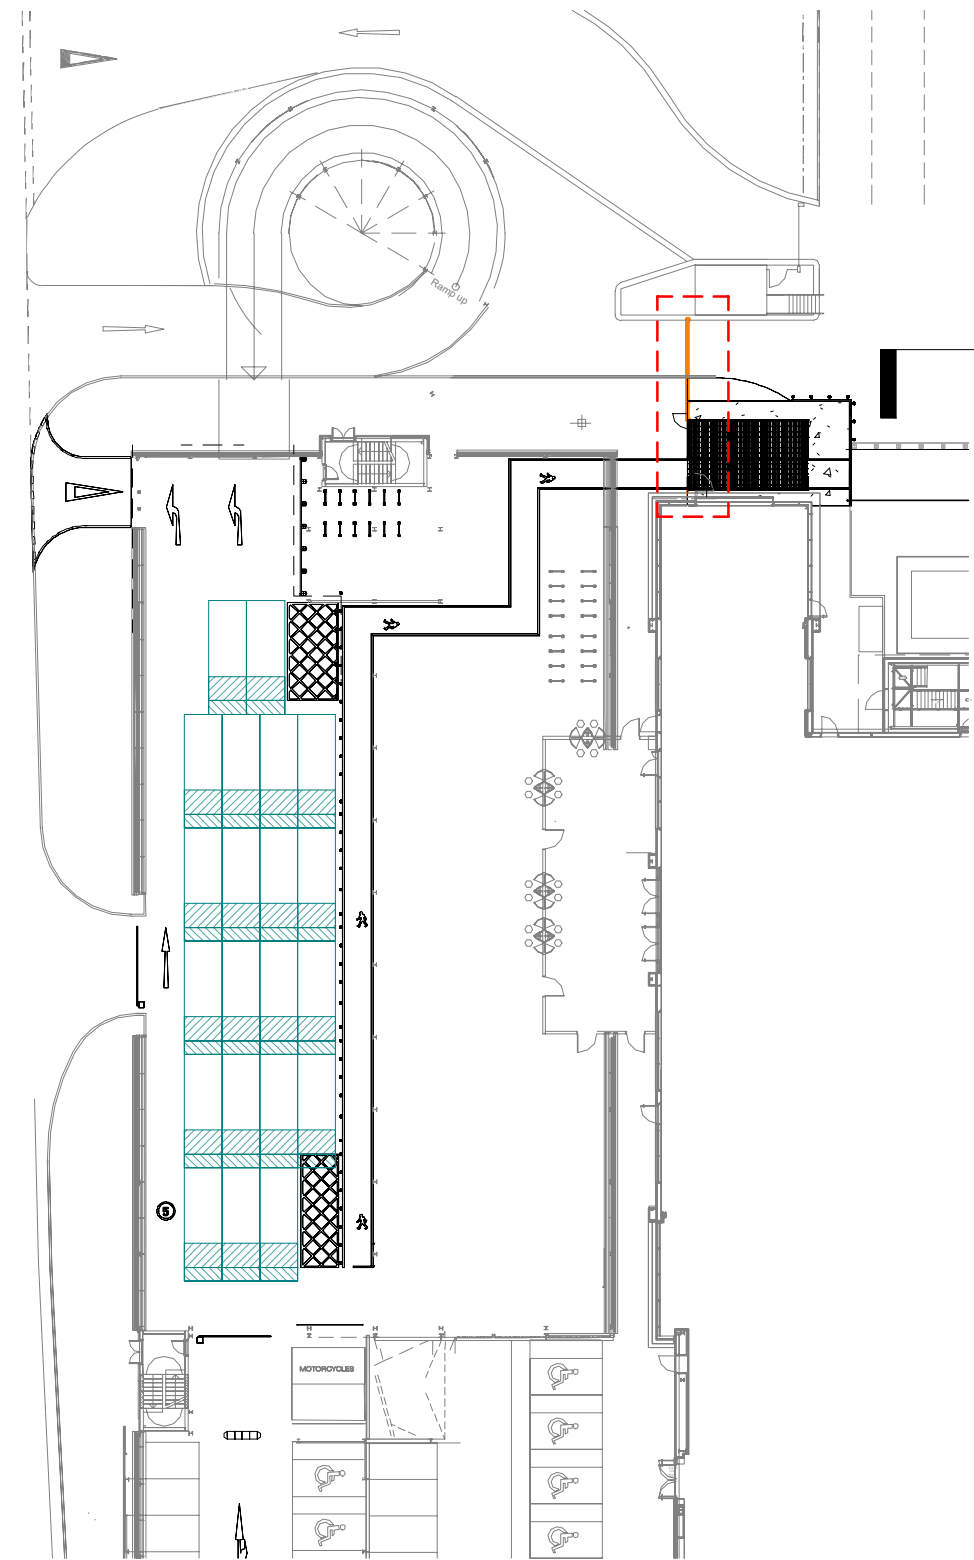

PROPOSED FENCE LOCATION PLAN
1 : 500

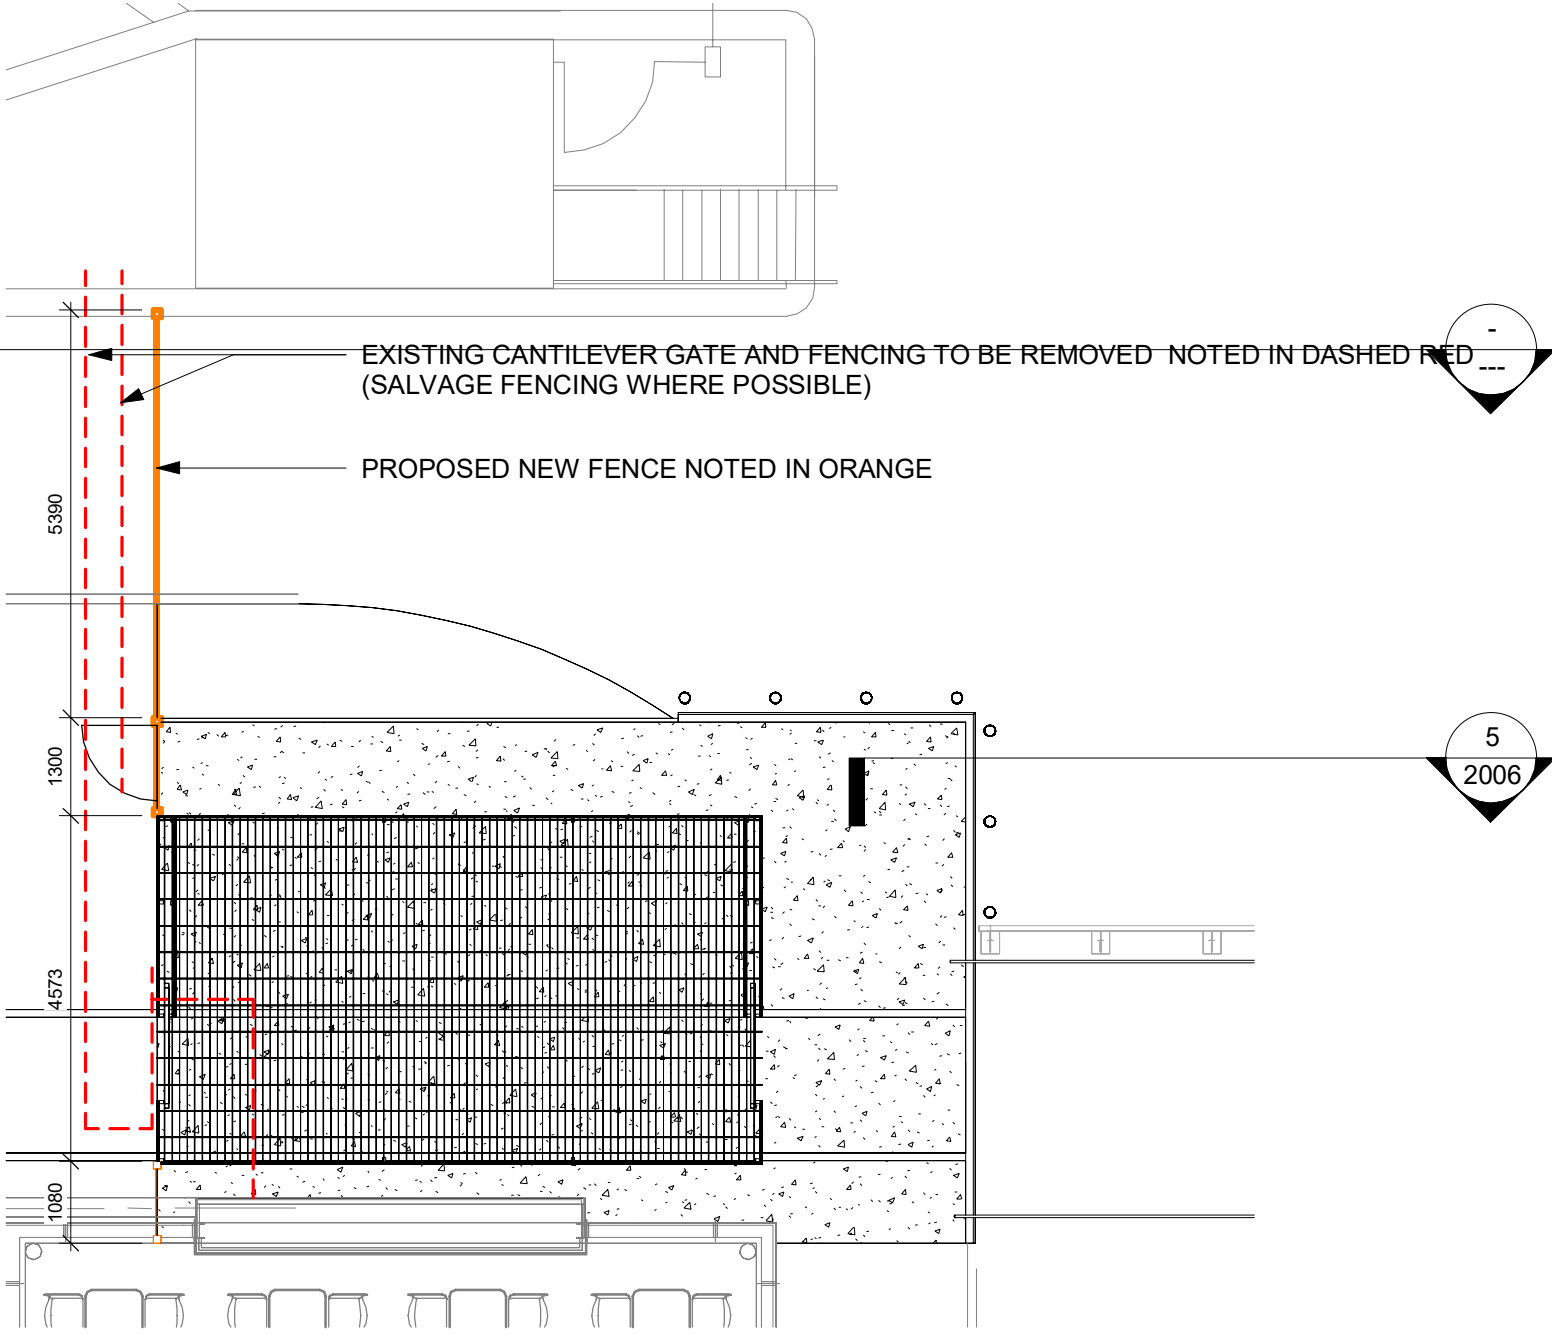



PROPOSED FENCE RAMP PLAN VIEW
1 : 100

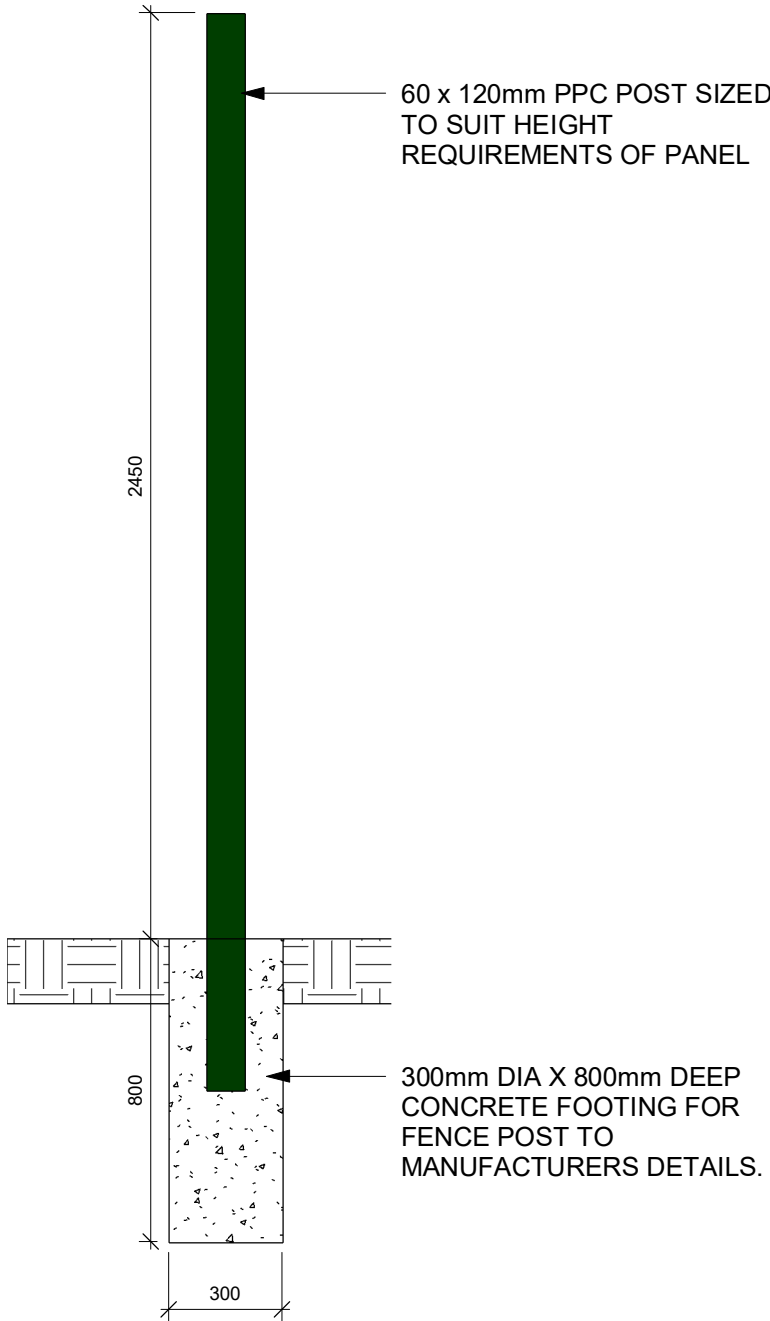

TYPICAL FENCING SECTION
1 : 20

Architects are to be notified of any discrepancies.
Contractors must check all dimensions on site.
This drawing is to be used solely for the information as titled only.
For other information refer to the latest revision of any cross referenced drawings.
To be read in conjunction with relevant design standards/protocols

This is a colour drawing. In order to ensure any subsequent reproduction is viewed correctly it should be printed in full colour.

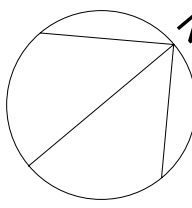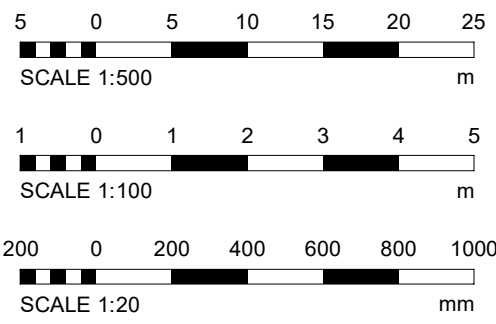

P06	FENCING ELEVATION UPDATED TO SUIT CHANGE TO SALLY PORT	30.10.23	CAB	NMC
P05	UPDATES FOLLOWING CONSULTANT INPUT	12.10.23	CAB	NMC
P04	UPDATES ADDED FOLLOWING DWD REVIEW	04.10.23	CAB	NMC
P03	ISSUE FOR CLIENT REVIEW	29.09.23	CAB	NMC
P02	DESIGN UPDATES FOLLOWING CLIENT REVIEW	28.09.23	CAB	NMC
P01	FIRST ISSUE	22.09.23	CAB	NMC
Rev	Description	Date	Dm	Cld

Status
PLANNING

SMR

SMALLEY MARSEY RISPIN

ARCHITECTS

The Exchange Station Parade Harrogate HG1 1TS
01423 707 757 admin@smrarchitects.co.uk

Project

PROJECT VOLTA, MAN1

Client



Drawing Title

FENCING SCHEDULE

Proj Ref	Origin	Zone	Level	Type	Role	Num	Status	Rev
7742 - SMR	- 01	- 00	- DR	- A	-	2008 - S3	- P06	
SMR Job Ref	Sheet	Scale	Drawn					
7742-01-2008	A1	NOTED	CAB					