

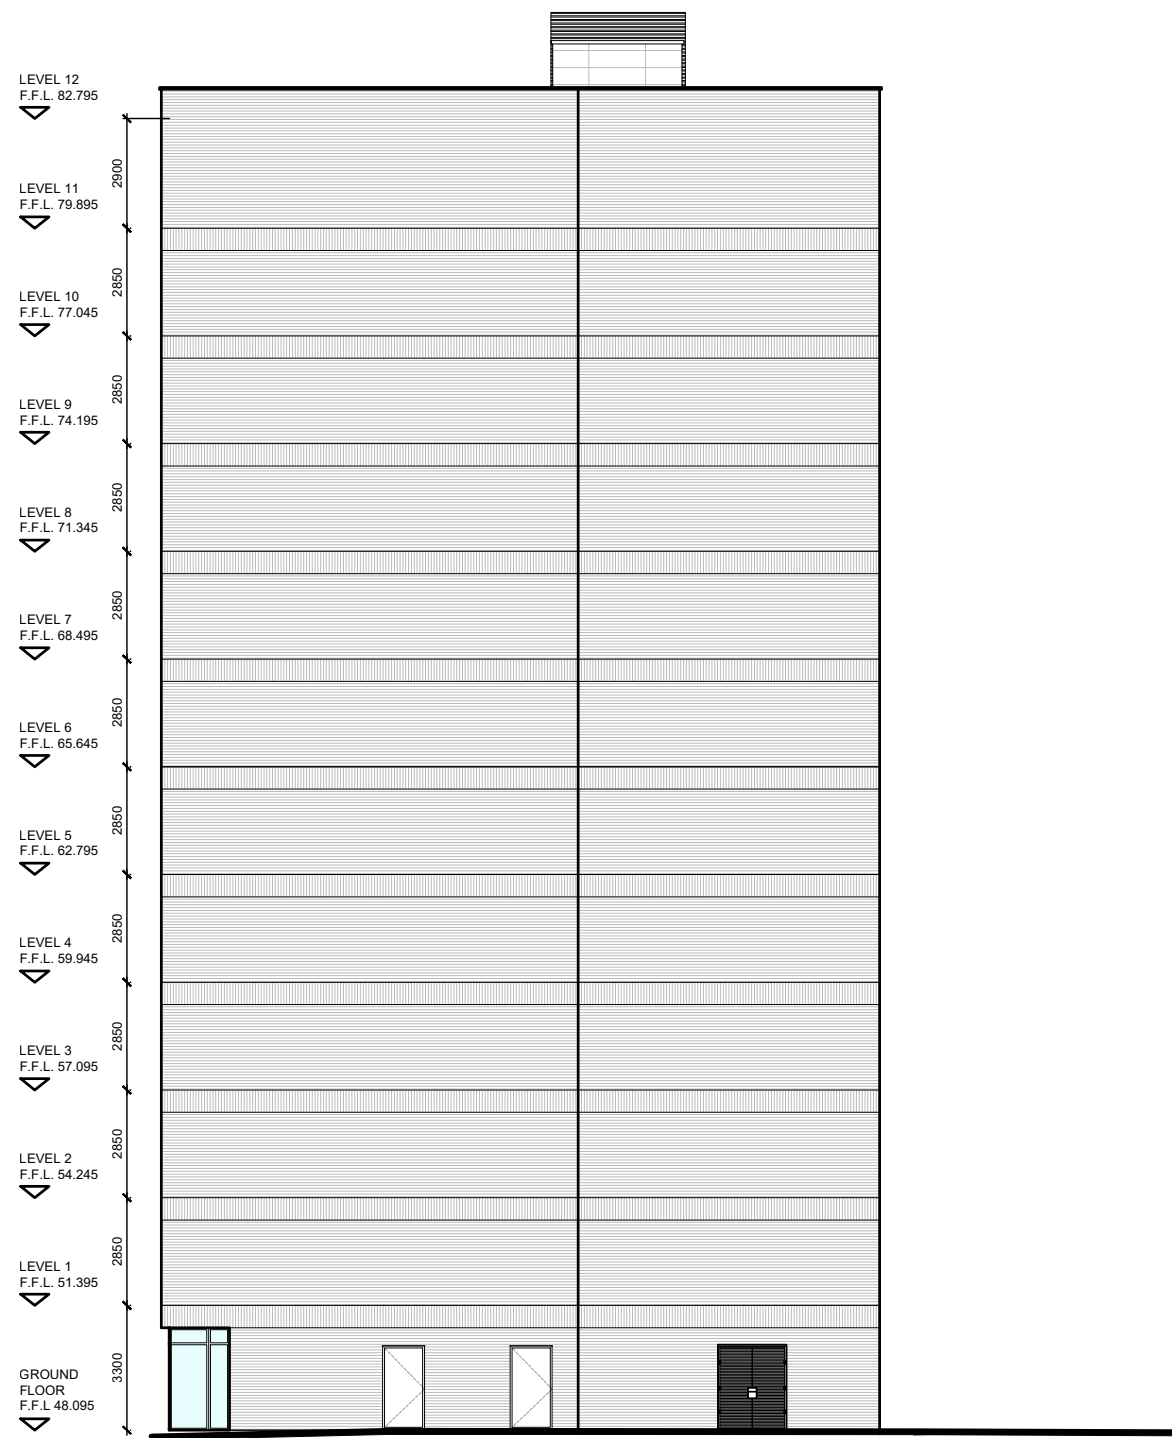


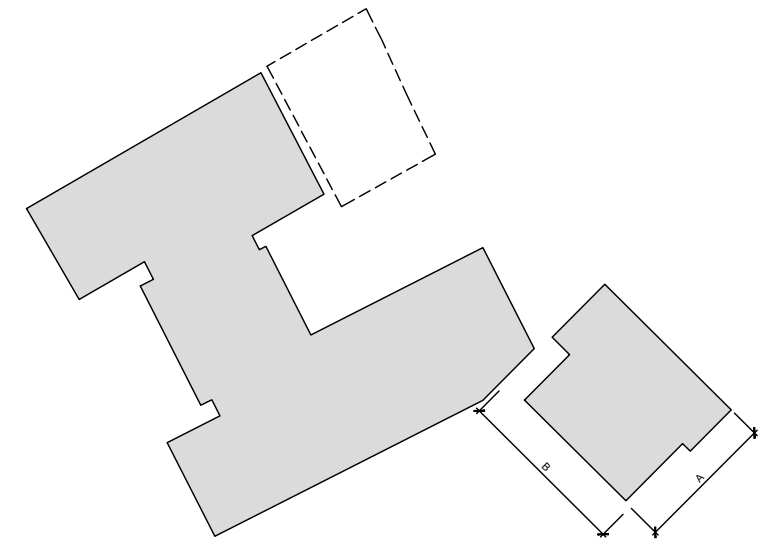

ELEVATION A

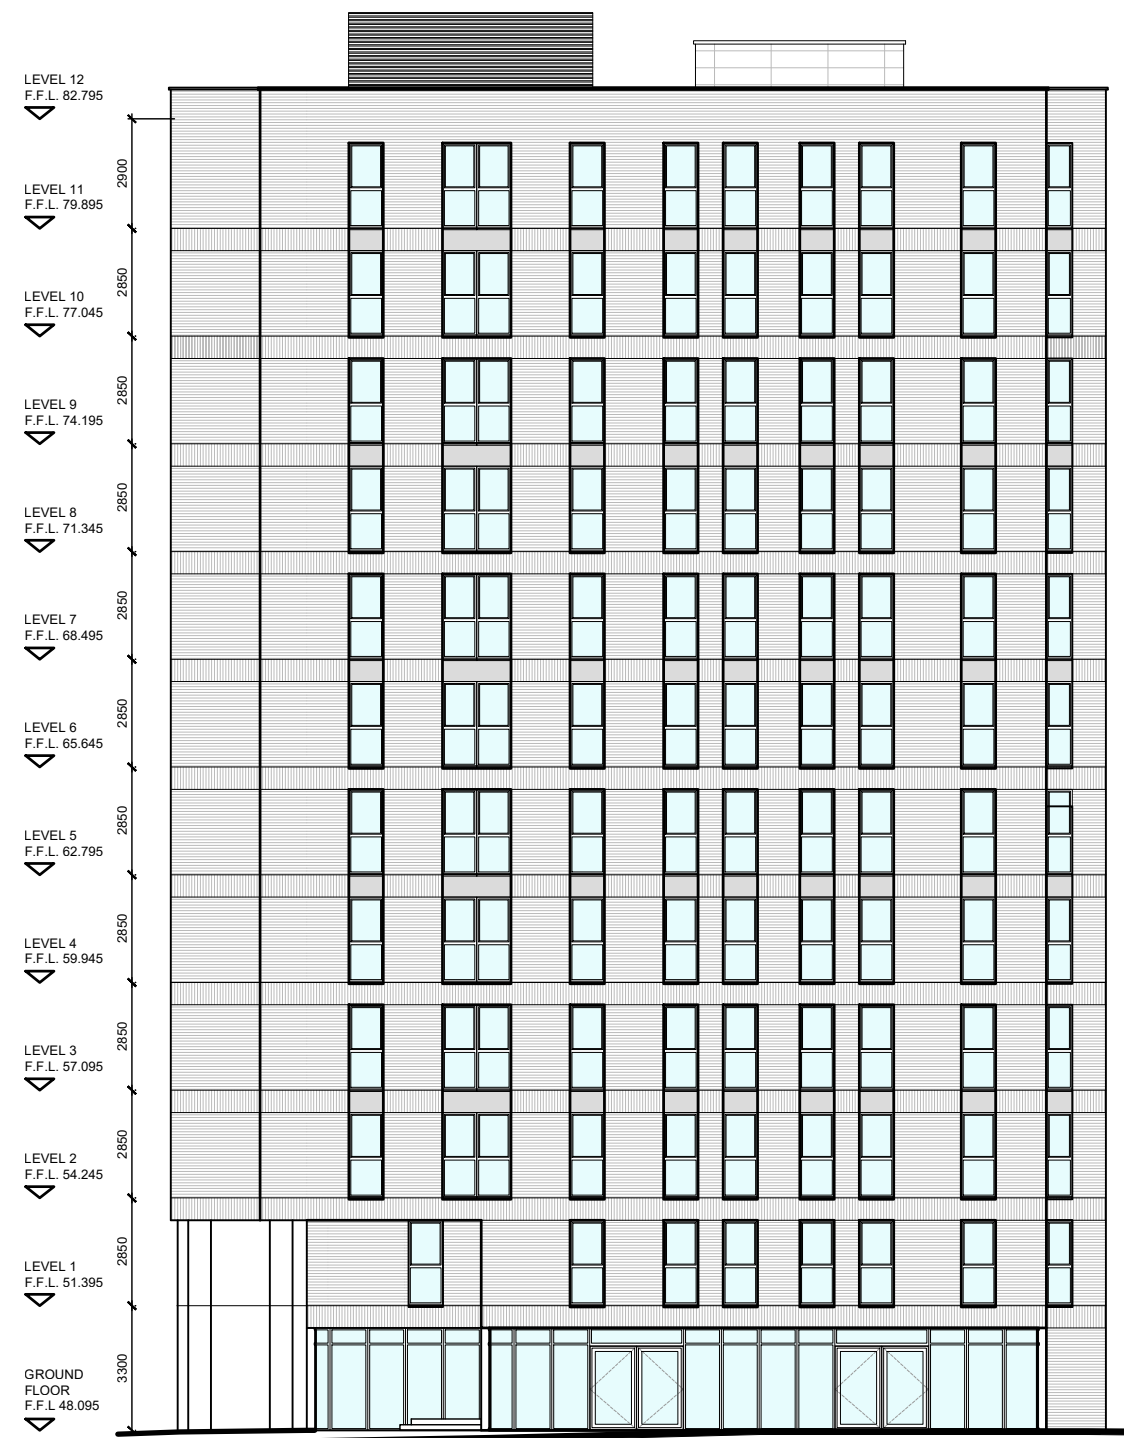

ELEVATION B

KEY:

- BRICK BLEND
- STACK BONDED
- ANODISED METAL PANEL/ WINDOW FRAME
- BRICK DETAIL

rev	description	DL	CJG	17.08.23
P06	PLANNING AMENDMENT			

DO NOT SCALE OFF THIS DRAWING

LeachRhodesWalker
Architects

info@lrw.co.uk | www.lrw.co.uk
H.Q. 50 Dearnans Place Manchester M3 5LH
London
+44 (0)161 833 0211 +44 (0)207 993 1363

CLIENT	AXIS-RE / MARCO LIVING
PROJECT	1NQ BLOCK 1 & 2, MANCHESTER
DOCUMENT NAME	8198-LRW-ZZ-ZZ-DR-A-00-227
DESCRIPTION	BLOCK 2 ELEVATION A&B
REVISION	P06
SCALE	1:200@ A2
LRW PROJECT No.	8198
DATE CREATED	23.11.22
CREATED BY	TT
AUTHORISED BY	CJG
PURPOSE OF ISSUE	PLANNING ● BUILDING REUSE ○ TENDER ○ PRELIM COMMENT ○ APPROVAL ○ CONSTRUCTION ○