

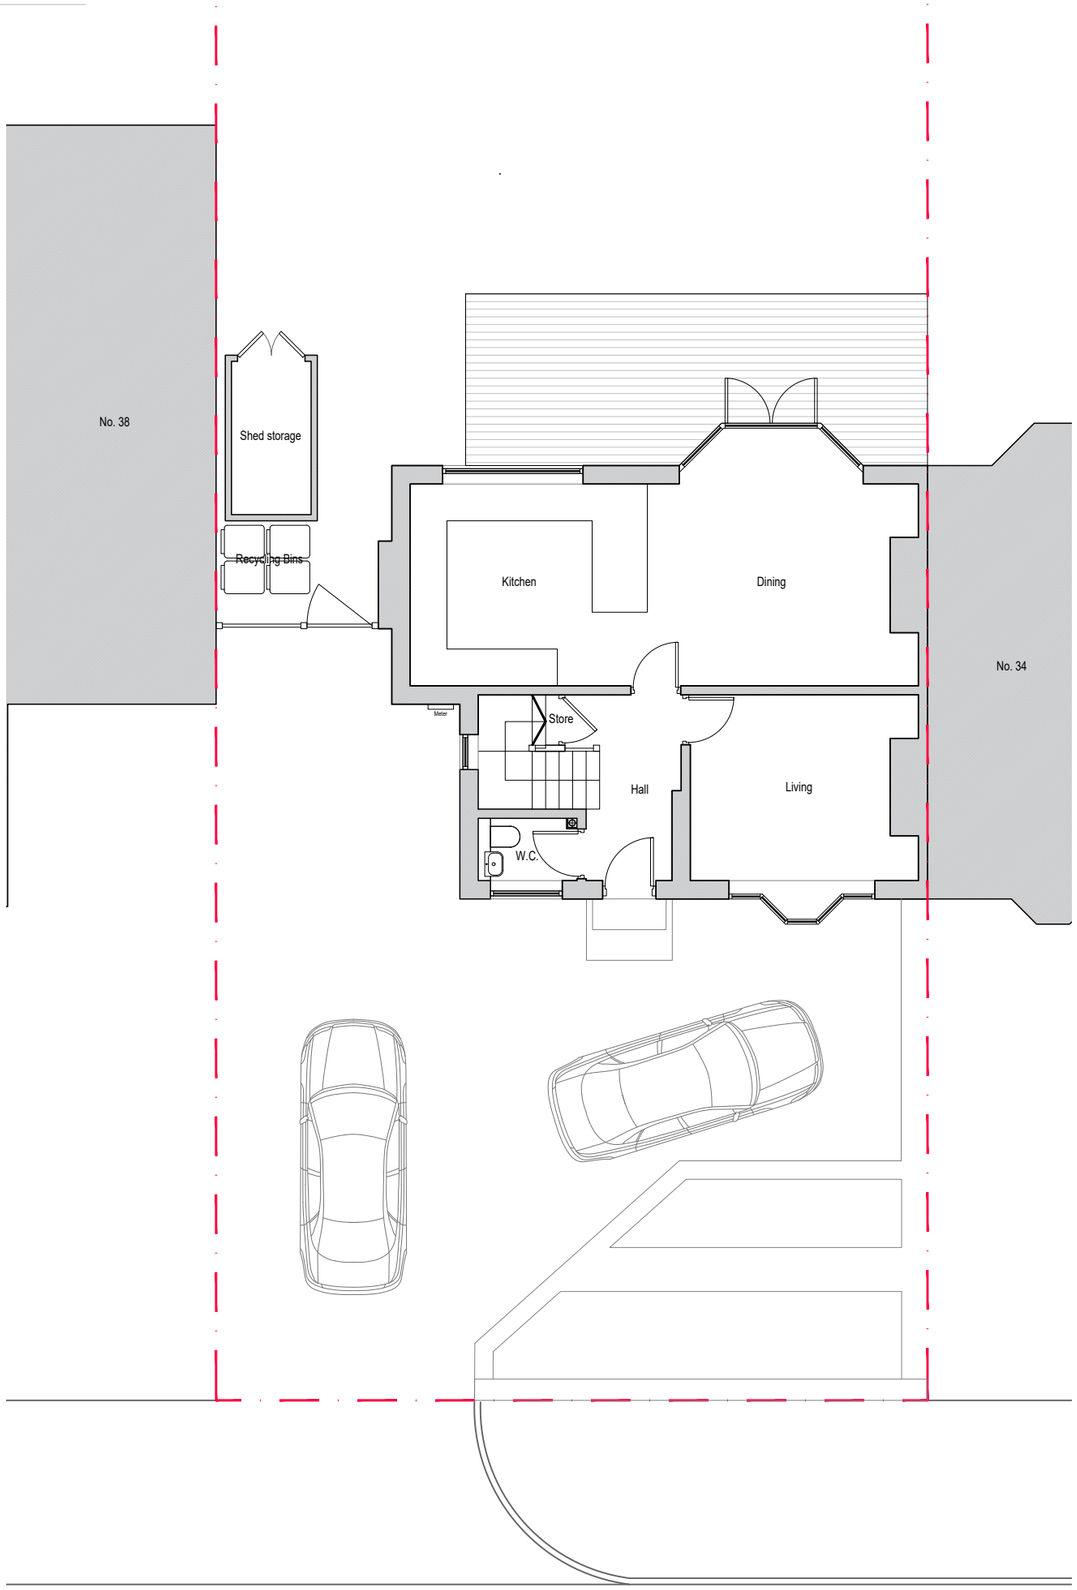


- Existing ground floor plan

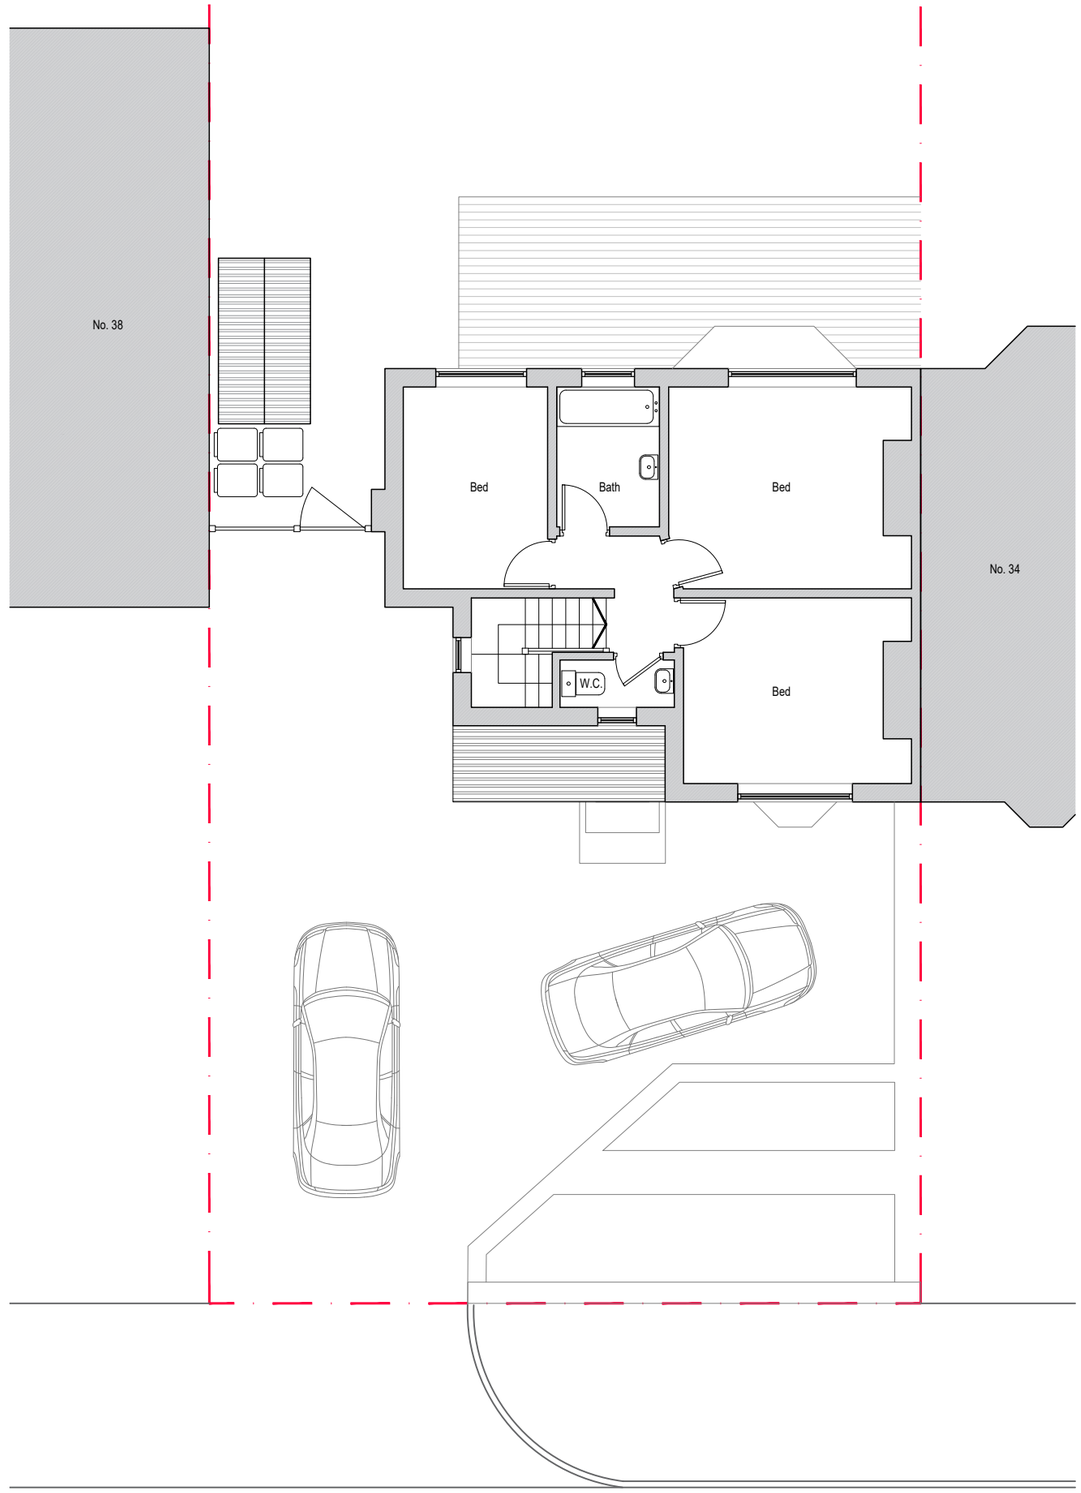

- Existing First floor plan

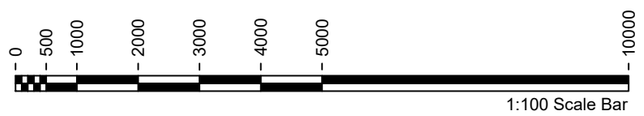

PAUL COX DESIGN.
paulcoxdesign@gmail.com

Rev No.
01 - Planning Issue - Dec 2023

Project.
36 Ruabon Road,
Didsbury, M20 5LW

Scale.
1:100 @ A3

Title.
Existing Plans

Drwg No.
002