


STANDARD SPECIFICATION

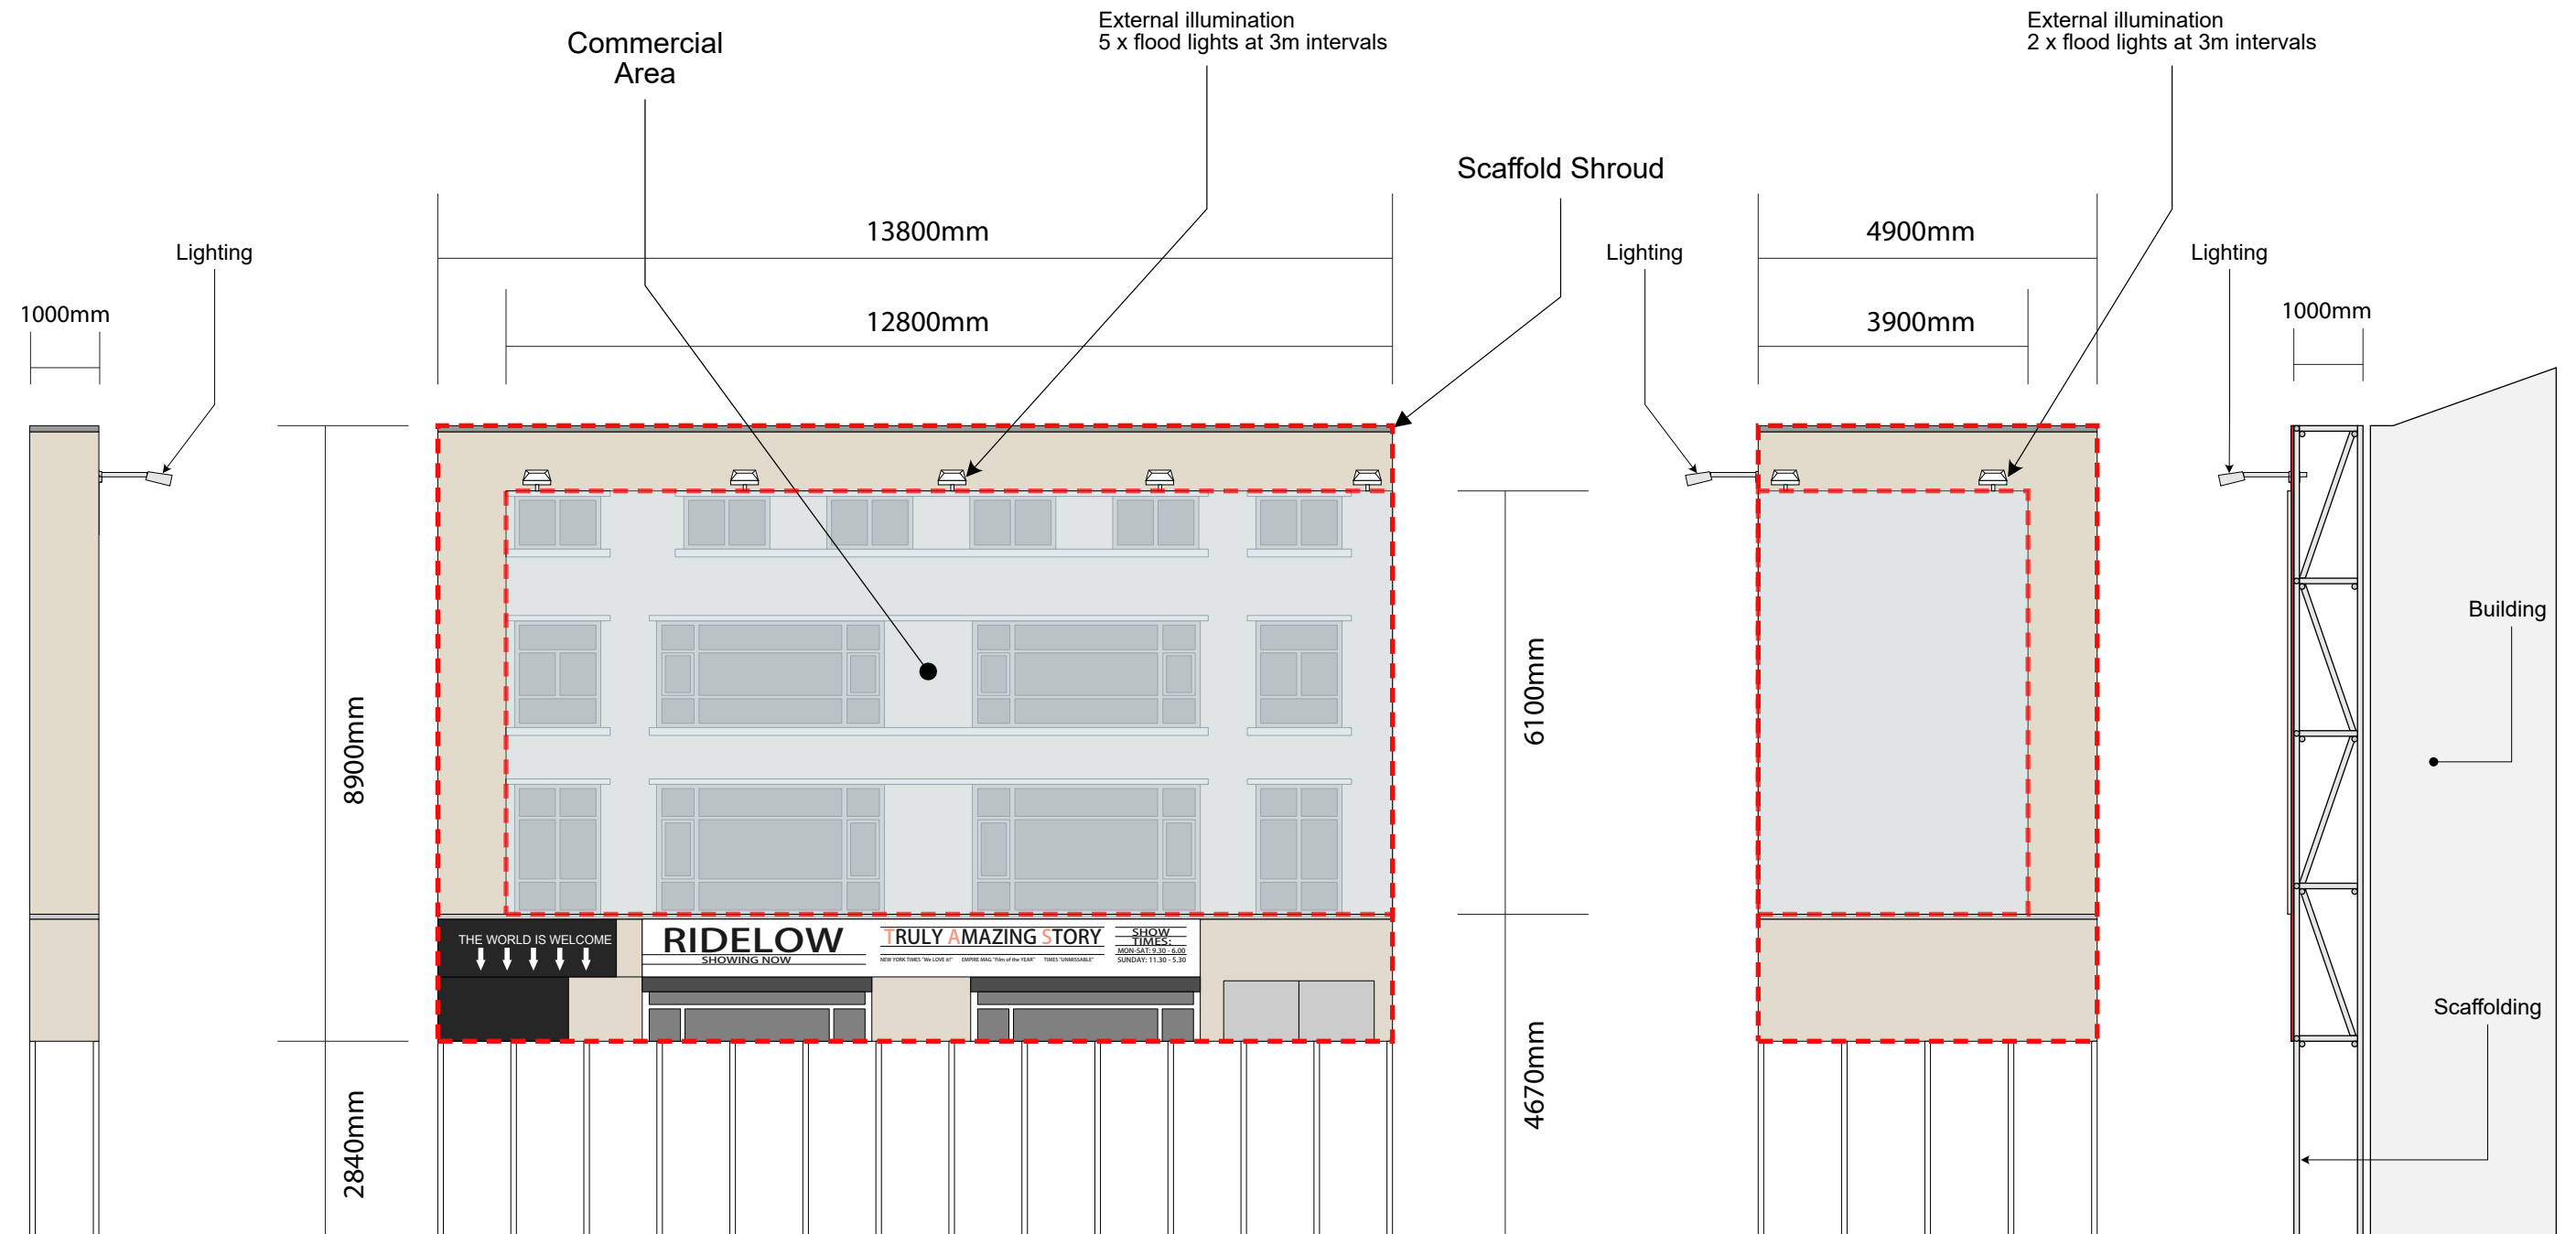

Site:

27-29 Church Street, Manchester M4 1PE

Title:

Standard Specification

Date:

21/11/2023

Dwg. No:

PY4592/007

Rev:

A

Scale: 1:100@A3

