




Elevation Materials Legend

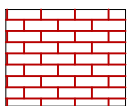


Red Brickwork to outside faces of external walls as elevations
Colour - Red - Kimbolton Multi Forterra

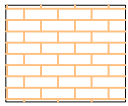


Buff Brickwork to outside faces of external walls as elevations
Colour - Buff - Harvest Multi Wienerberger

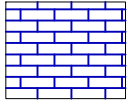

Blue Brickwork to outside faces of external walls as elevations
Colour - Blue - Staffordshire Smooth Ibstock

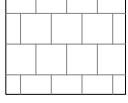

Concrete Roof Tile
Marley Modern
Colour - Grey, Smooth Finish

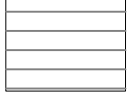


Cladding Board
Marley Cedral Click
Colour - Grey, Smooth Finish

Opening Heads and cills are Artificial stone

Fascia's and Soffits to be uPVC in Dark Grey, Anthracite

Windows to be uPVC Dark Grey, Anthracite

Rainwater and exposed waste
Downpipes to be Round profile, gutters half round deepflow
Colour Black

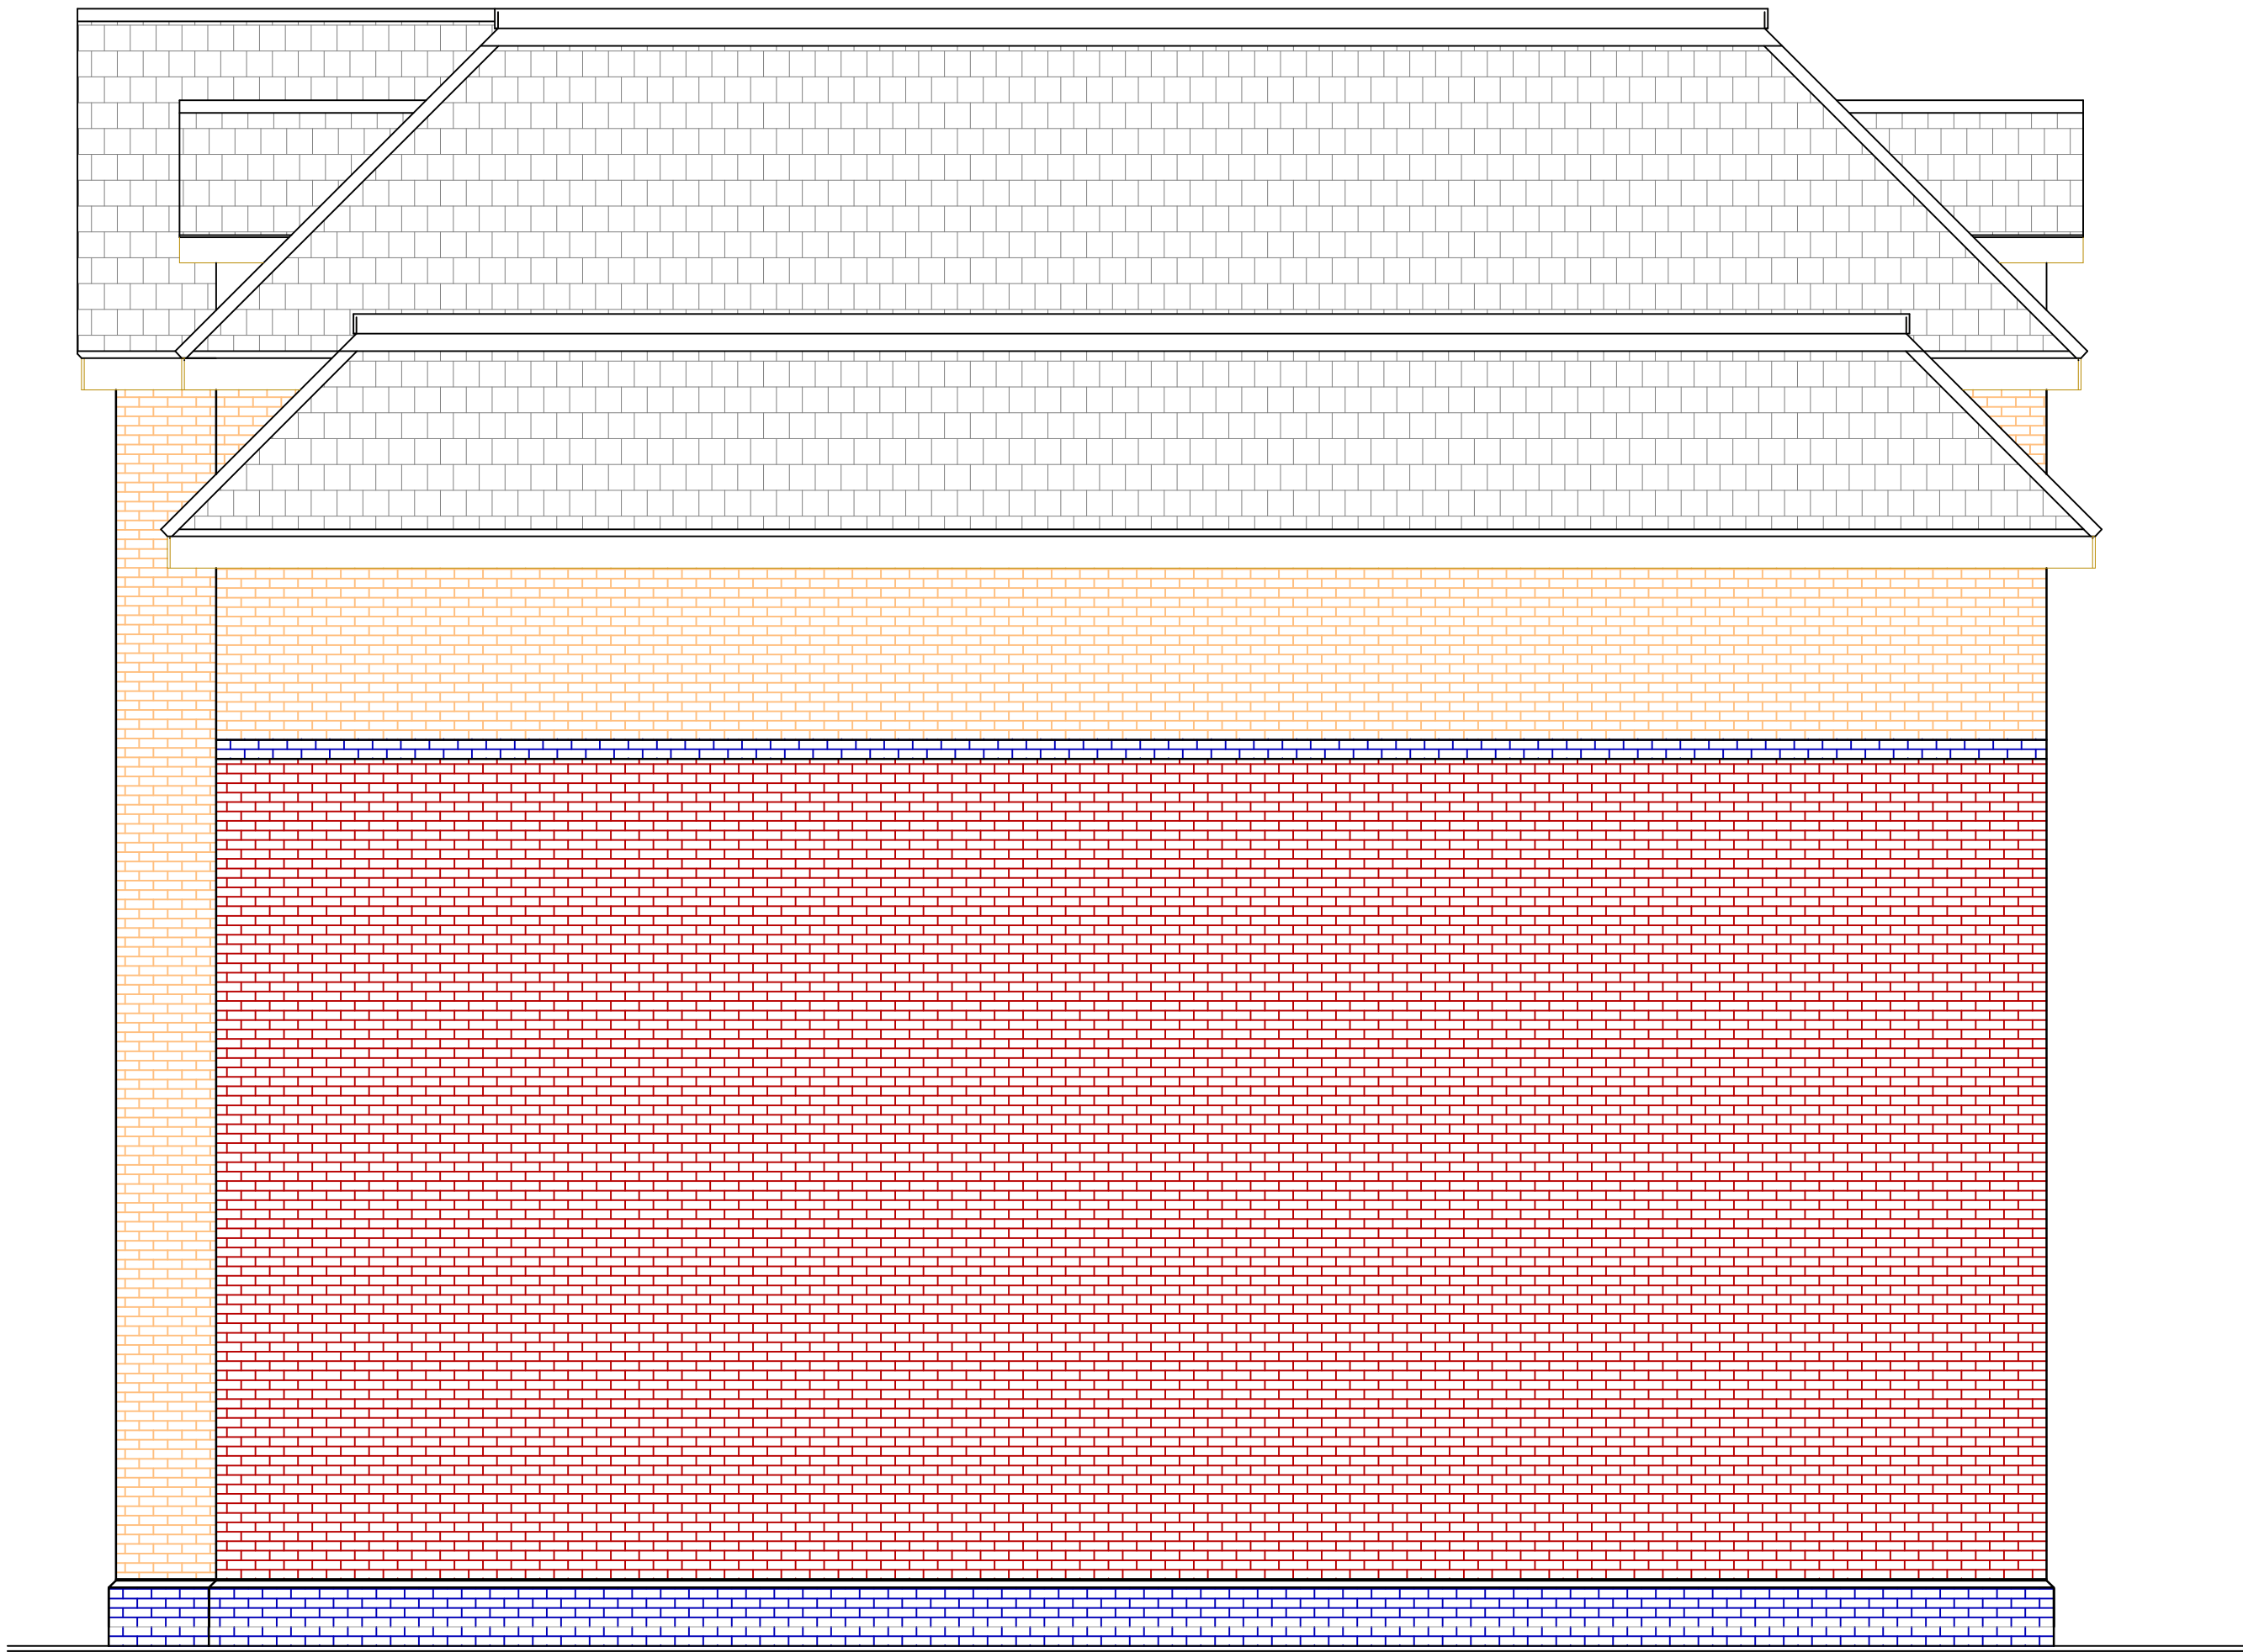

PROPOSED SIDE ELEVATION



PROPOSED SIDE ELEVATION - Old Market Street