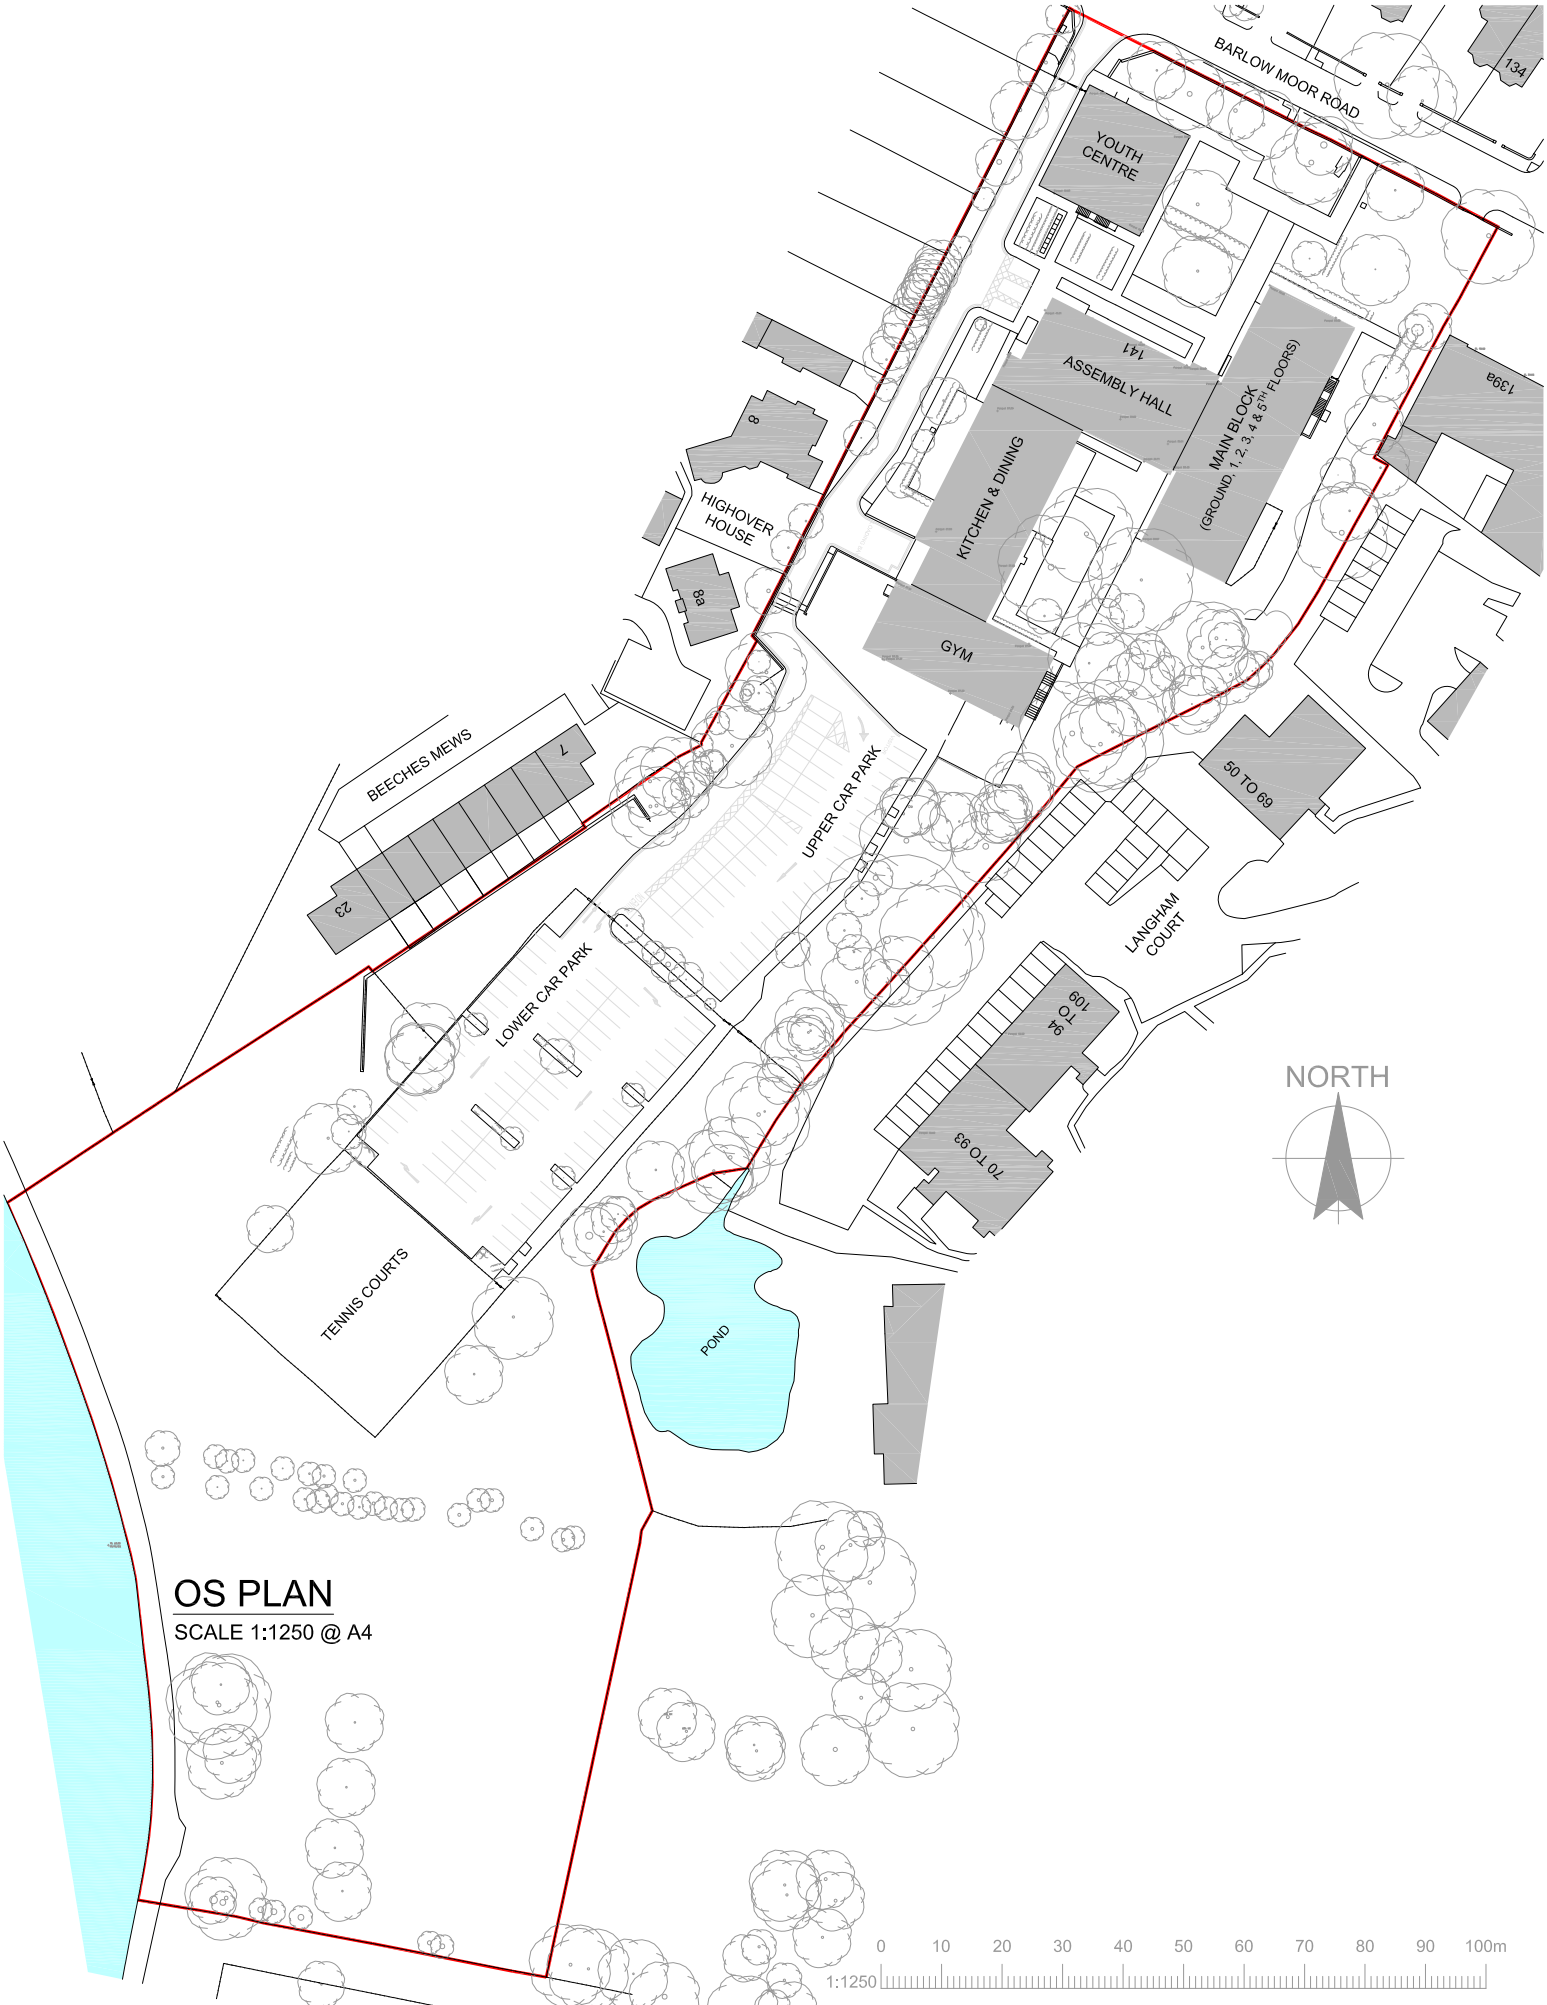


OS PLAN

SCALE 1:1250 @ A4

0 10 20 30 40 50 60 70 80 90 100m

1:1250

PROJECT NAME	DRAW	PROJECT	DWG No.
MIET	AS	222-155	OS

DRAWING TITLE	DATE	SCALE	REV.
OS PLAN	SEP 2023	1:1250 @ A4	-

ARCHI-STRUCTURE
SUMMERSEAT, WOODLANDS, ROUNDWOOD ROAD
BAILDON, SHIPLEY, WEST YORKSHIRE BD17 6SP
T: 01274 599747 E: info@archi-structure.co.uk

THIS DRAWING IS COPYRIGHT & SHALL NOT BE REPRODUCED WITHOUT PERMISSION