




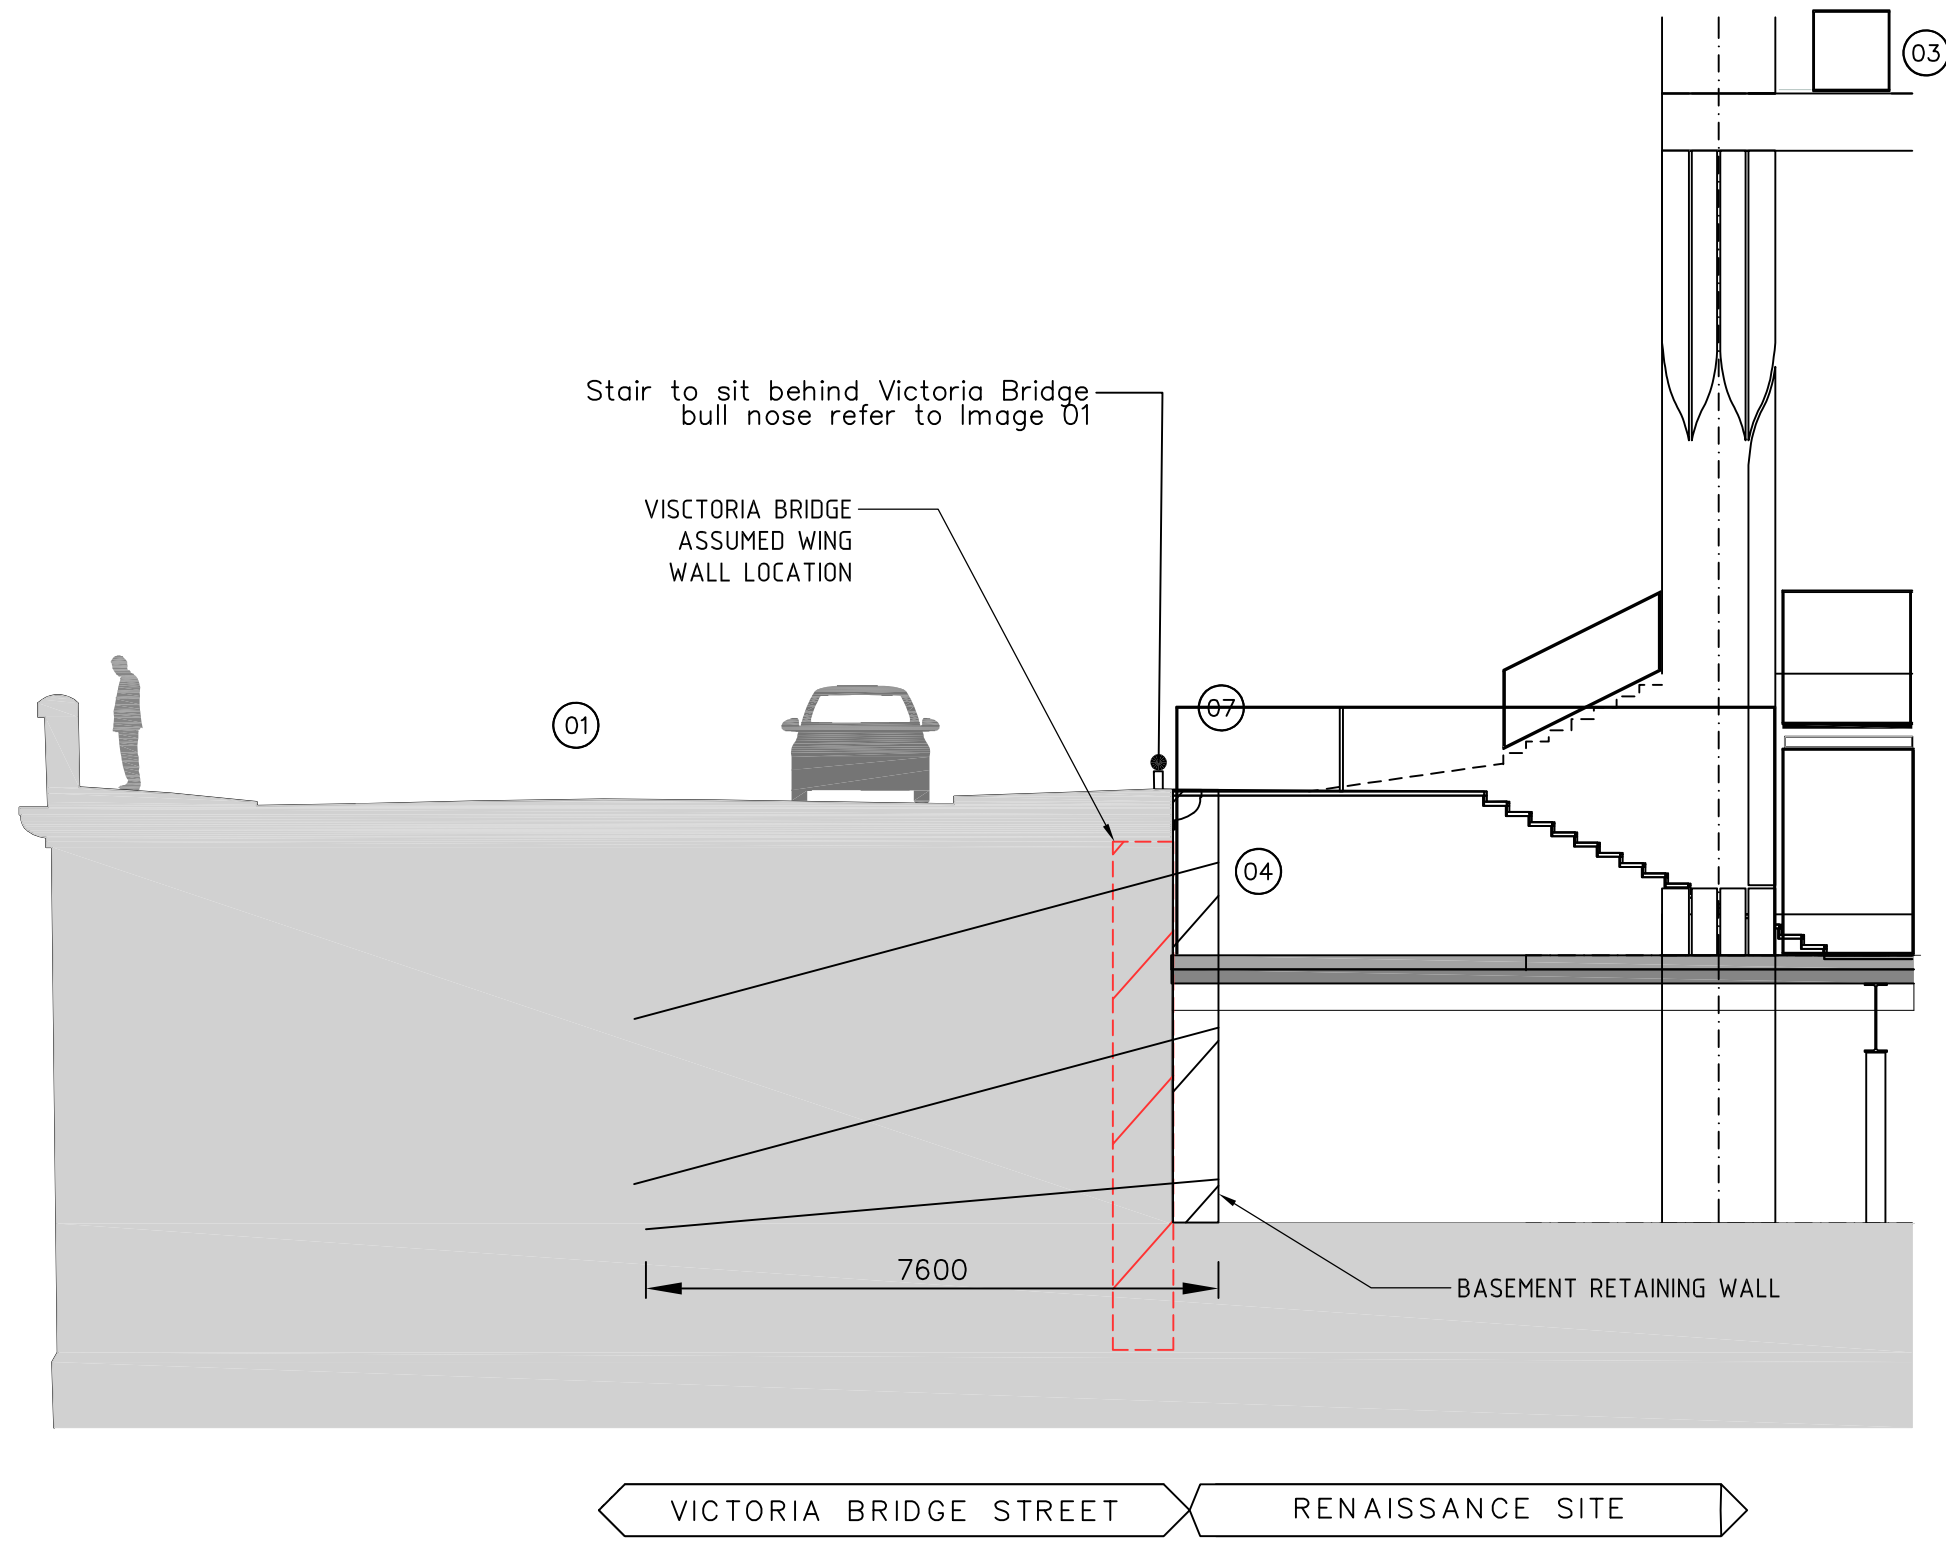

Proposed Elevation 1  
1:100

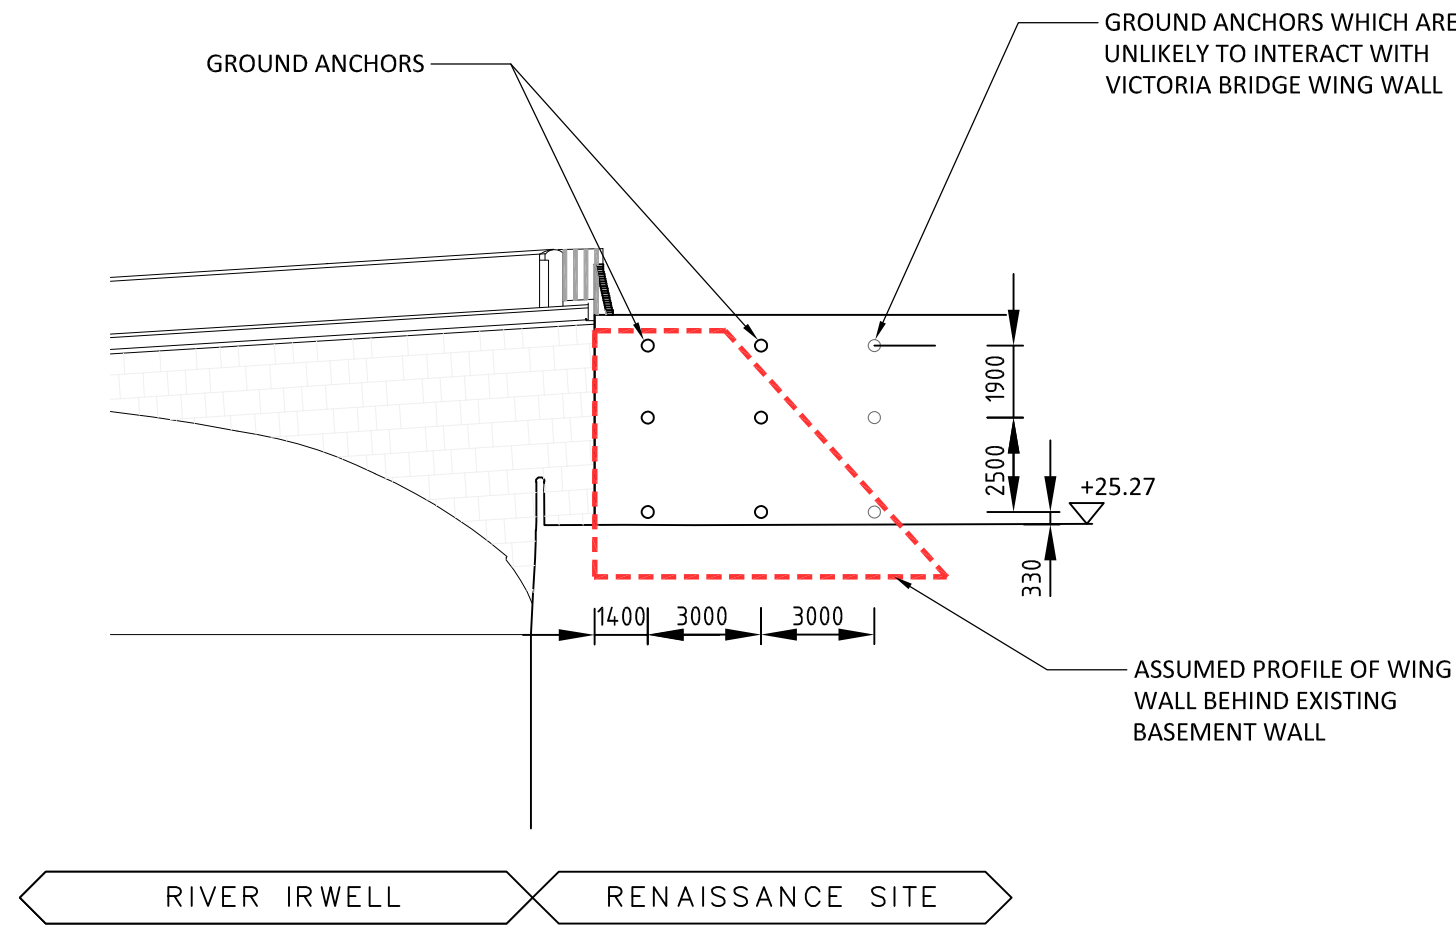

Proposed Elevation 2  
1:200

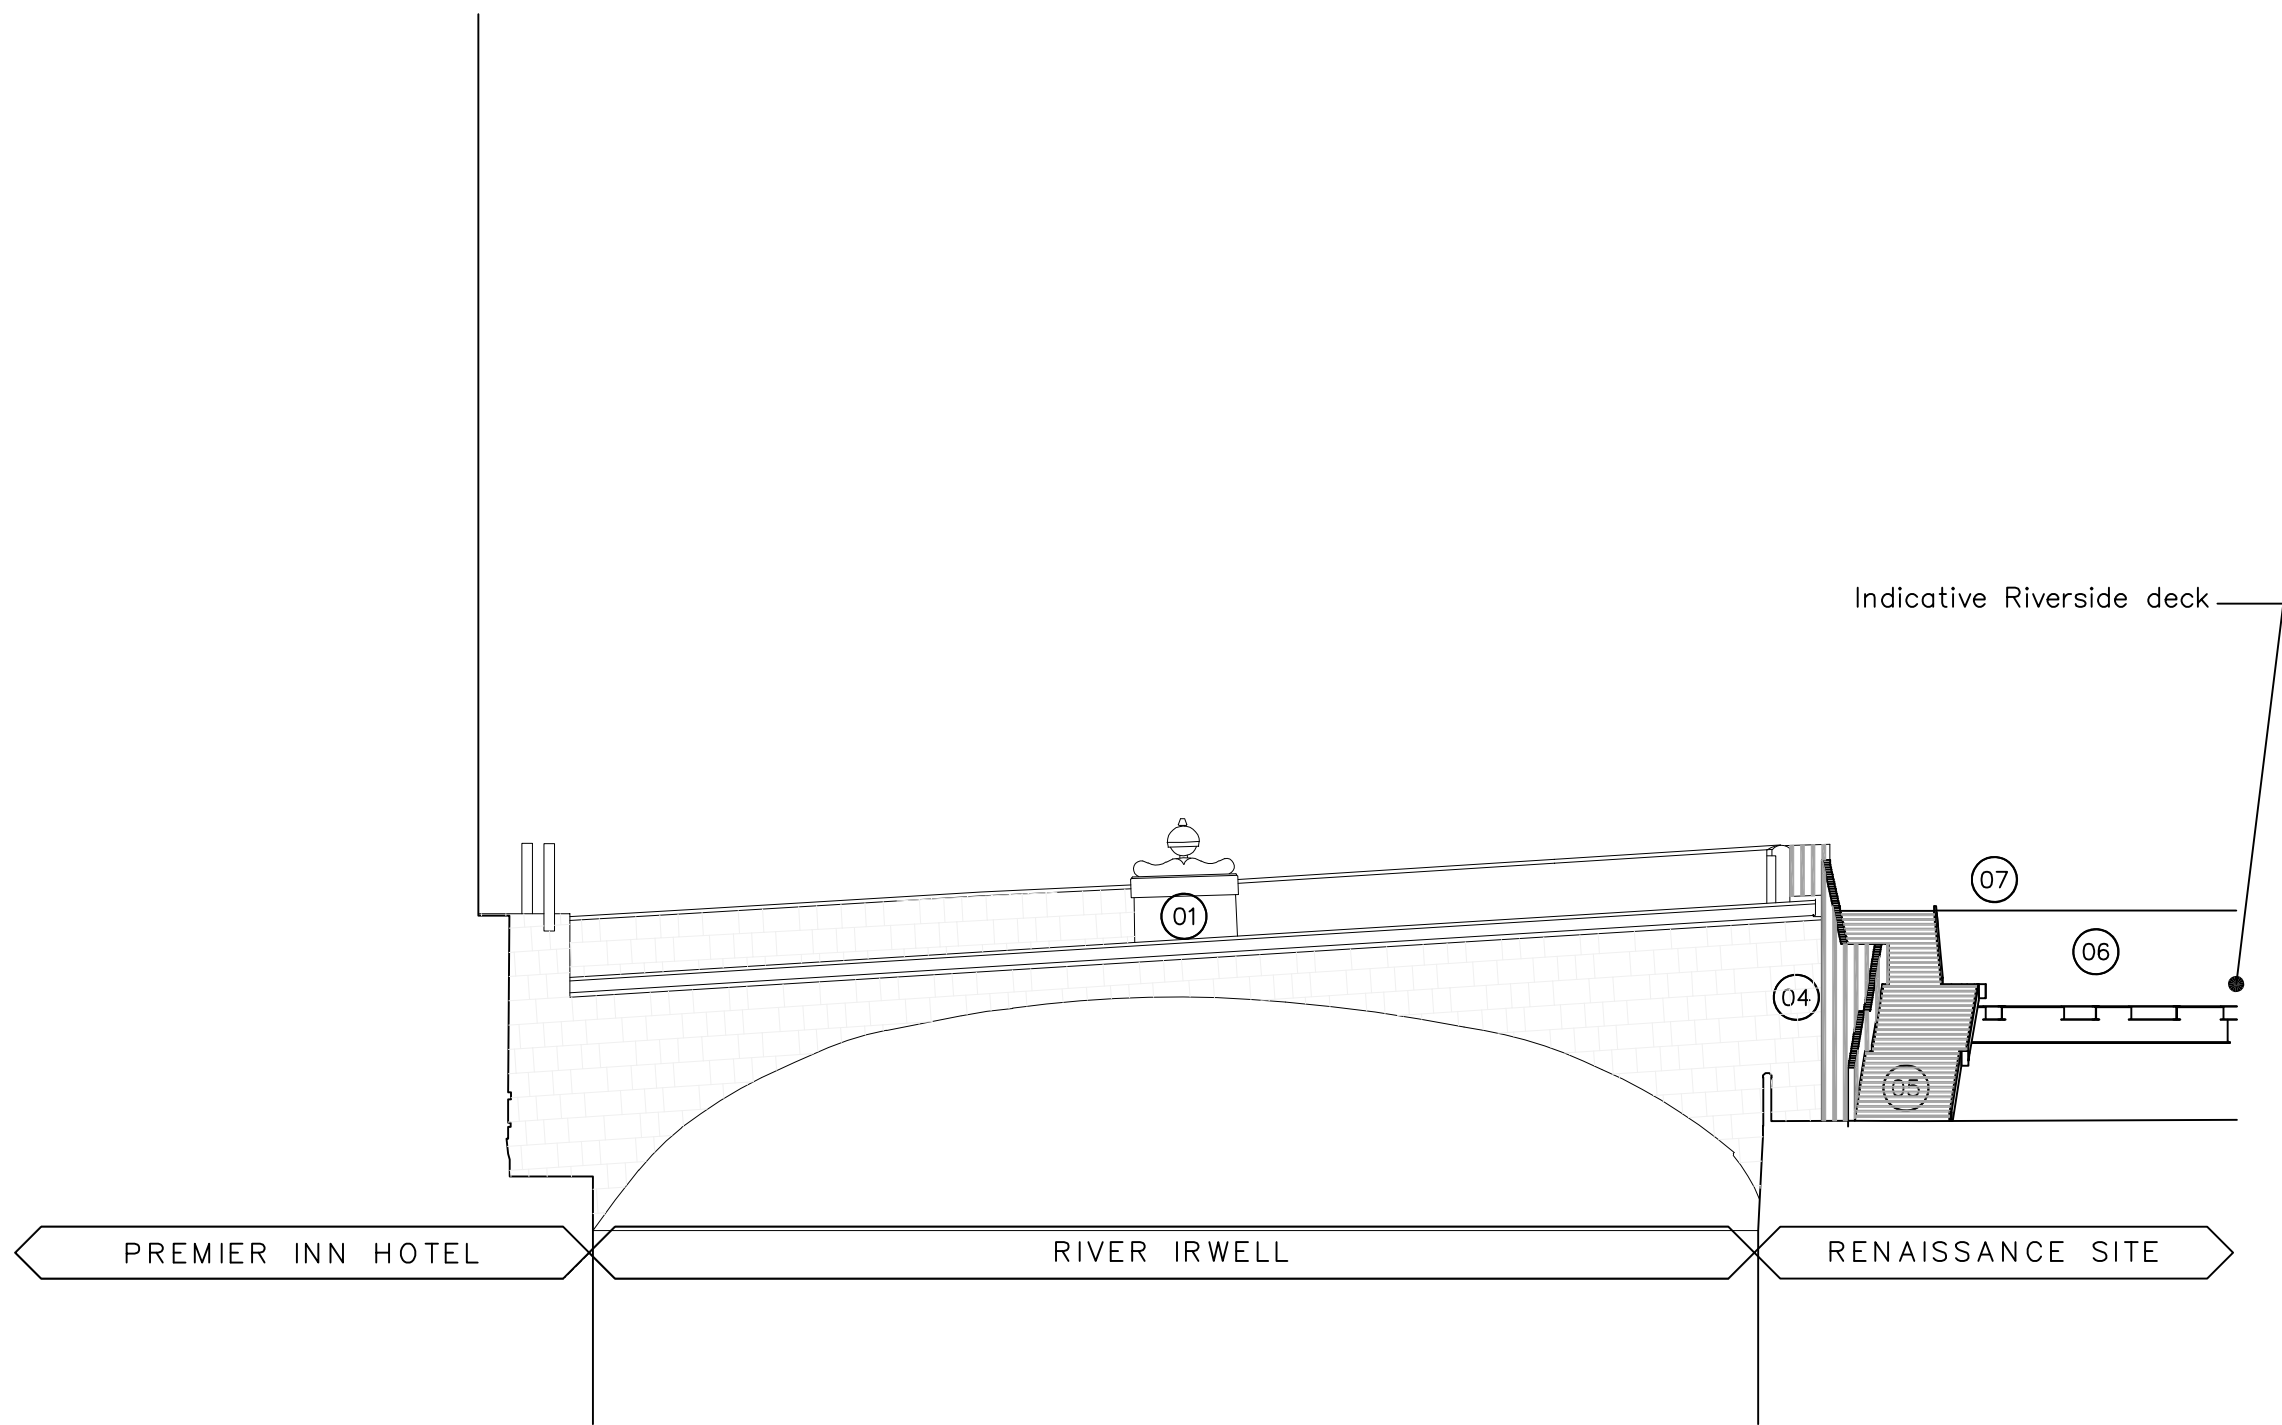

Proposed Elevation 3  
1:200

- 01 Existing Victoria Bridge
- 02 Existing Premier House
- 03 Proposed Residential Building
- 04 Proposed Metallic PPC fins and gate
- 05 Riverside Stair
- 06 Riverside Deck
- 07 Viewing deck
- 08 Existing railing



Site Location



|   |          |             |                                                                                       |     |  |  |
|---|----------|-------------|---------------------------------------------------------------------------------------|-----|--|--|
|   |          |             |                                                                                       |     |  |  |
|   |          |             |                                                                                       |     |  |  |
| P00   | ???      | ???         |                                                                                       | EG  |  |  |
| REV   | DATE     | DESCRIPTION |                                                                                       | RVD |  |  |
| REVISIONS   |          |             |                                                                                       |     |  |  |
| CLIENT   |          |             |                                                                                       |     |  |  |
| PROPERTY<br>ALLIANCE<br>GROUP LTD                                                                                             |          |             |  |     |  |  |
| London Office —<br>163 Tower Bridge Road,<br>London SE1 3LW<br>P /+44 (0) 7999 968 245<br>E / info@bgeeng.com<br>bgeeng.com — |          |             |  |     |  |  |
| PROJECT   |          |             |                                                                                       |     |  |  |
| RENAISSANCE   |          |             |                                                                                       |     |  |  |
| GROUND ANCHOR APPLICATION   |          |             |                                                                                       |     |  |  |
| GENERAL   |          |             |                                                                                       |     |  |  |
| STATUS   |          |             |                                                                                       |     |  |  |
| ISSUED FOR INFORMATION   |          |             |                                                                                       |     |  |  |
| NOT TO BE ISSUED FOR CONSTRUCTION                                                                                             |          |             |                                                                                       |     |  |  |
| DRAWN   | DESIGNED | CHECKED     | APPROVED                                                                              |     |  |  |
| JW   | EG       | MM          | MM                                                                                    |     |  |  |
| DATUM   | GRD      | SCALE       | AT A1 SIZE                                                                            |     |  |  |
| N/A   | N/A      | 1:200       |                                                                                       |     |  |  |
| TITLE   |          |             |                                                                                       |     |  |  |
| VICTORIA BRIDGE PROPOSED ELEVATIONS                                                                                           |          |             |                                                                                       |     |  |  |
| PROJECT No   |          |             | REV                                                                                   |     |  |  |
| L20081   |          |             | P00                                                                                   |     |  |  |
| DRAWING No   |          |             |                                                                                       |     |  |  |
| REN-BGE-LBC-RT-003   |          |             |                                                                                       |     |  |  |



CS/SH

###

6/11/2022 5:1 PM