
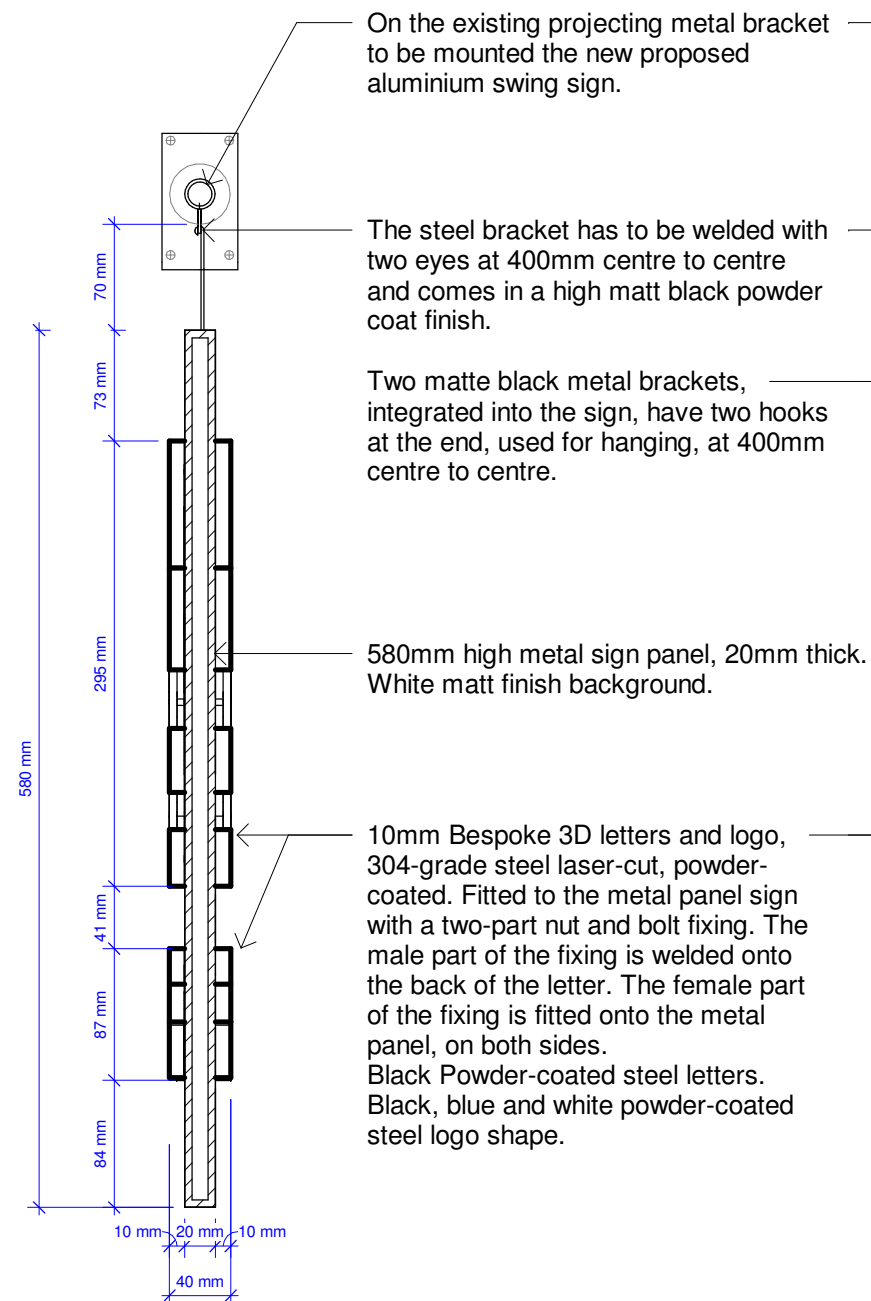



Built Up Letter Diagram - Back View

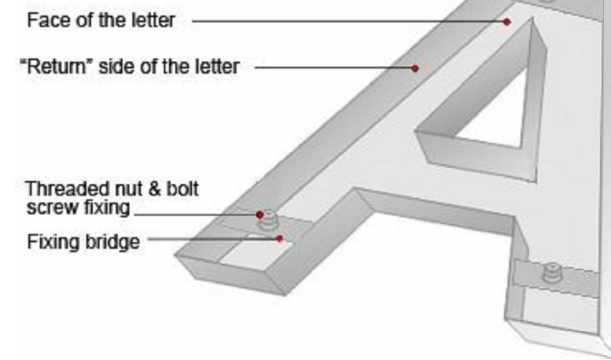

2

Signage Section Detail

1 : 5

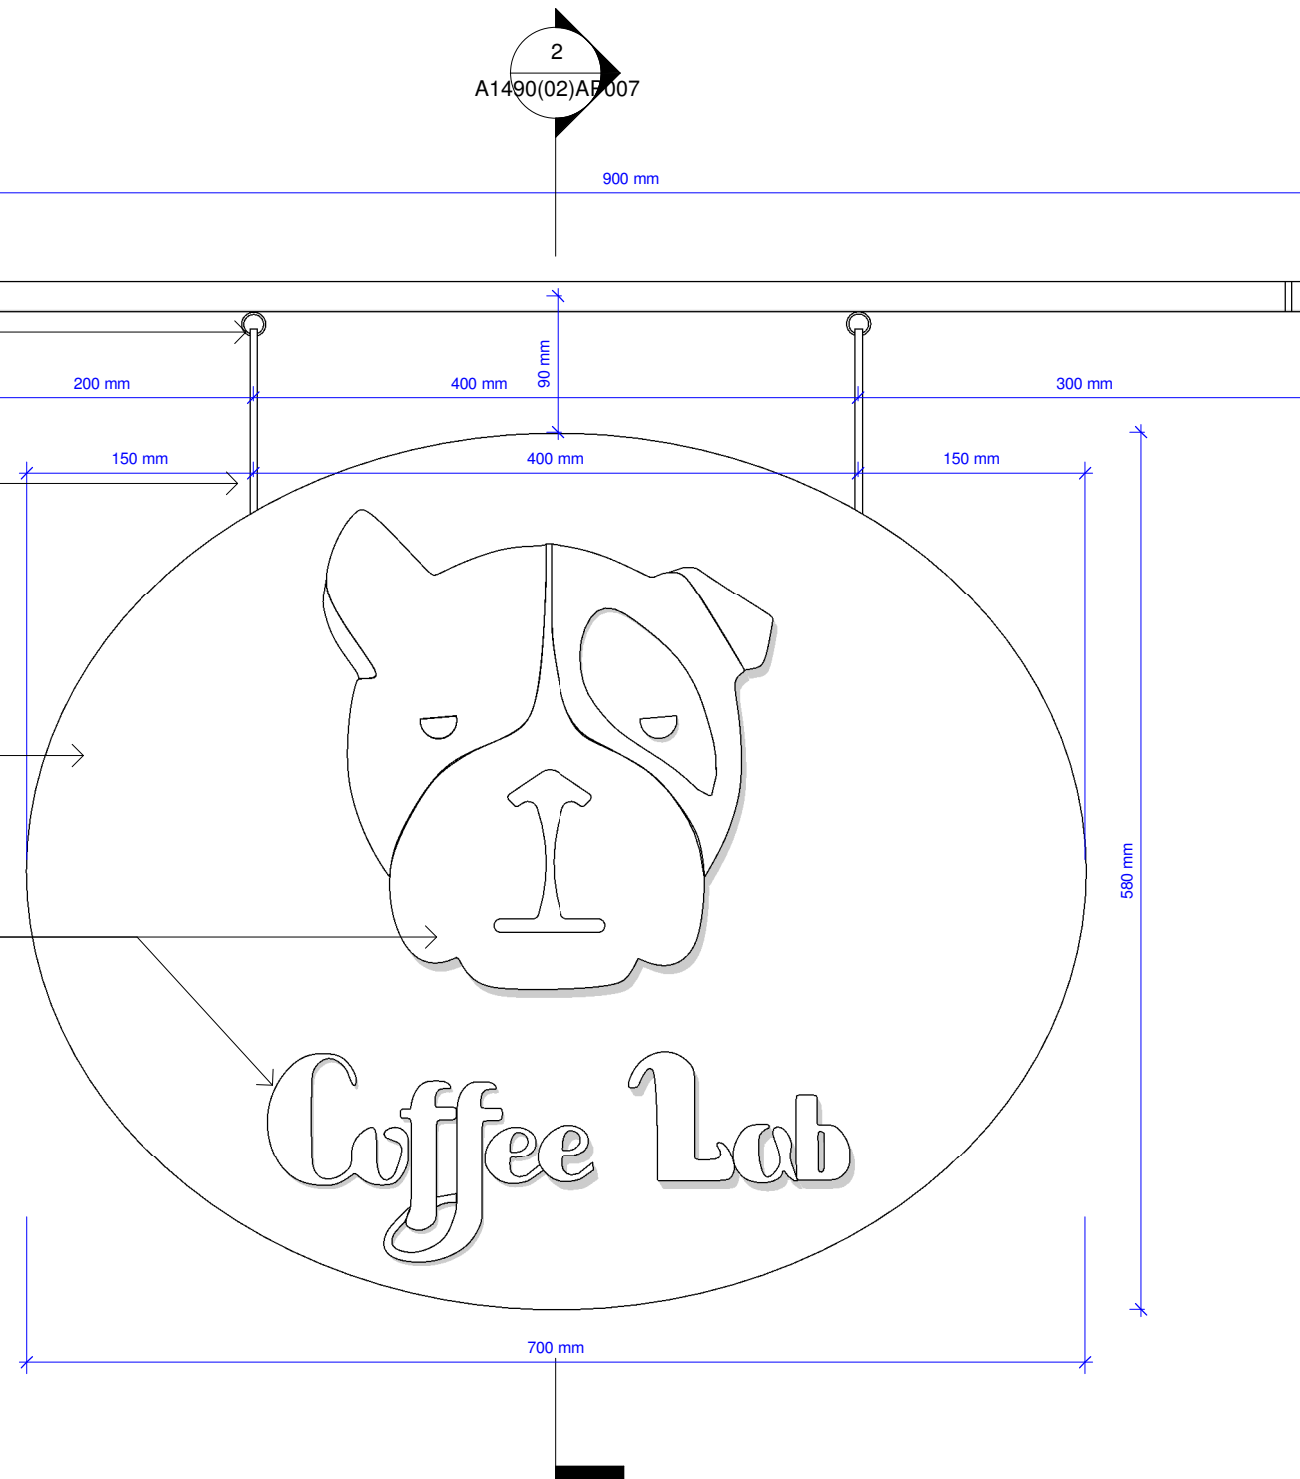

1

Signage Front Detail

1 : 5

General Notes

The Architect shall have no responsibility for any use made of this document other than for that which it was prepared and issued.

All dimensions should be checked on site. Do not scale from this drawing.

To be read in conjunction with all other Consultant's drawings.

The Architect to be immediately notified of any discrepancies.

Copyright on this drawing retained by the Architect.

P1 16/08/23 SA SH Initial Issue
No. Date Dwn Chk App Revision or reason for issue

Client
Coffee Lab

create **it** studios **as**
... leave an impression

Create It Studios (NW) Ltd
Universal Square
Devonshire Street North
Manchester
M12 6JH
info@createitstudios.co.uk

Project Title
Colwyn Chambers, 24 Mosley Street,
M2 3AG

Scale / North Point
1 : 5

Drawing Title
Signage Details

Drawing Number
A1490(02)AP007

Drawing Status
Preliminary

Revision
P1