
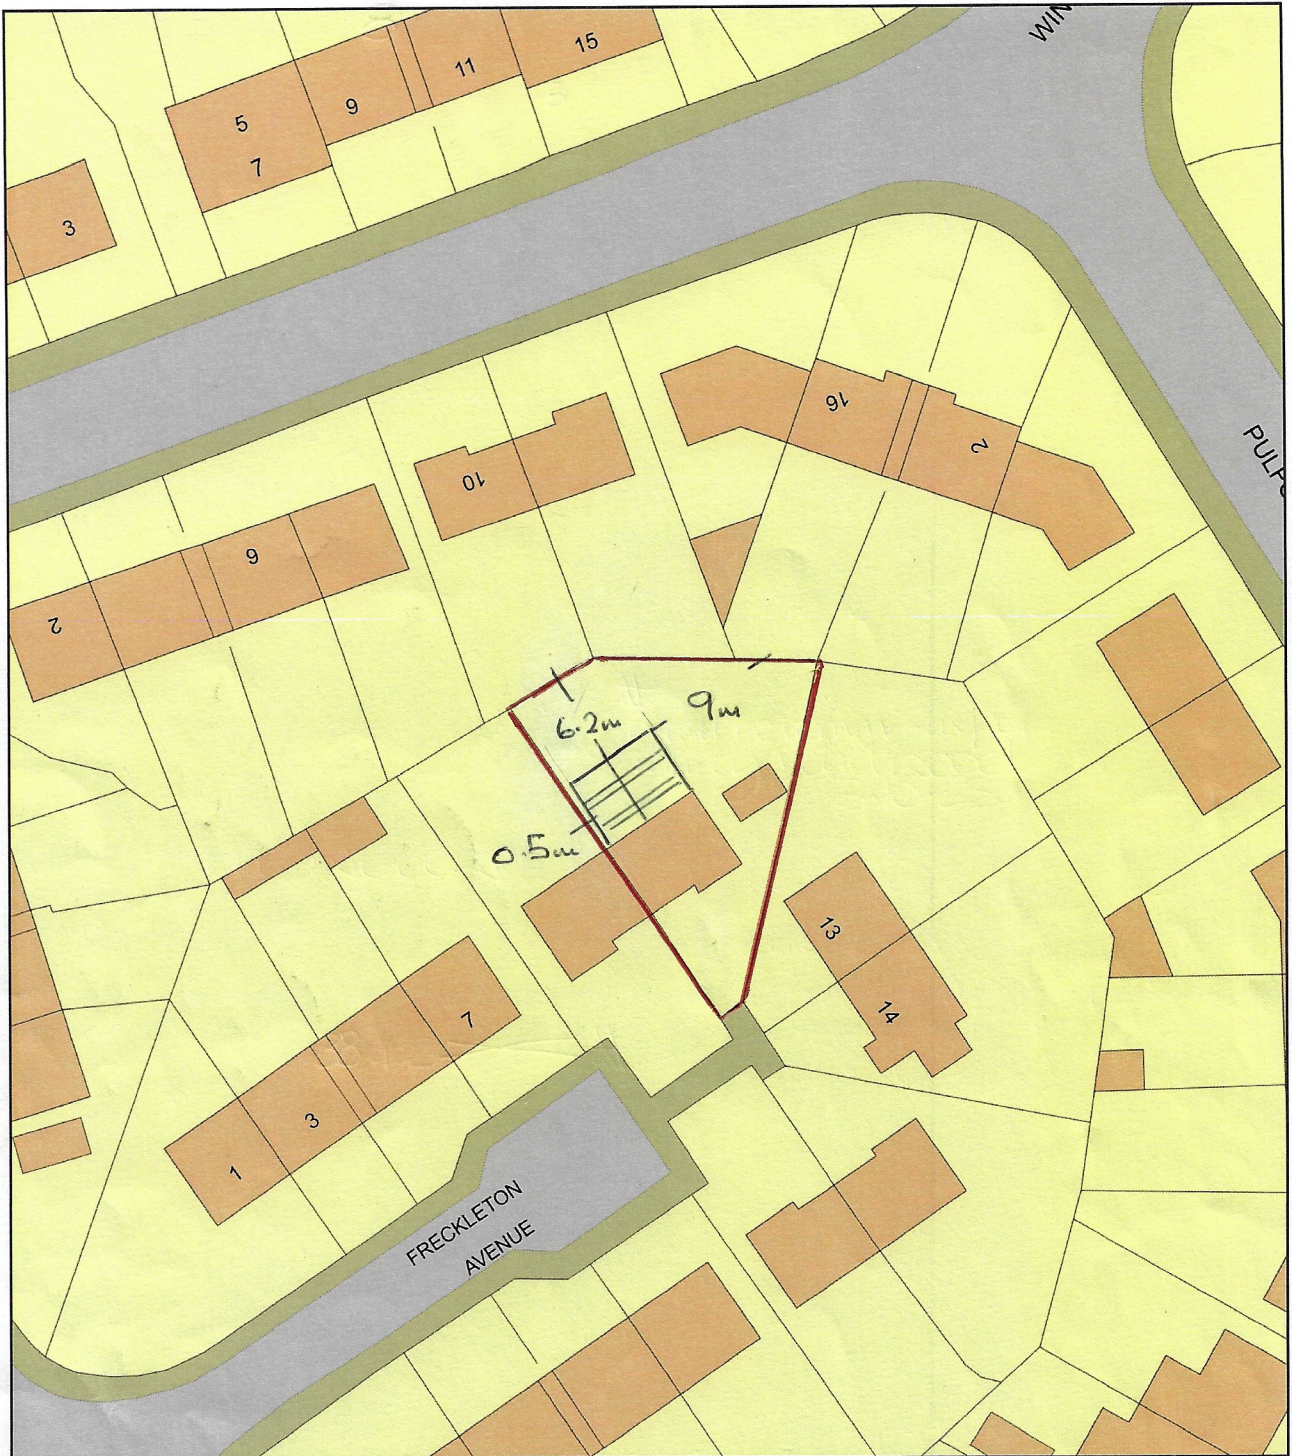


Santos 350740923

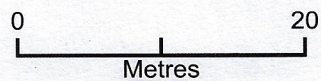

Plan Produced for: Clearview Home Improvements

Date Produced: 03 Oct 2023

Plan Reference Number: TQRQM23276090845355

Scale: 1:500 @ A4

Santos 350740923



0 50
Metres



Plan Produced for: Clearview Home Improvements

Date Produced: 03 Oct 2023

Plan Reference Number: TQRQM23276091250710

Scale: 1:1250 @ A4