


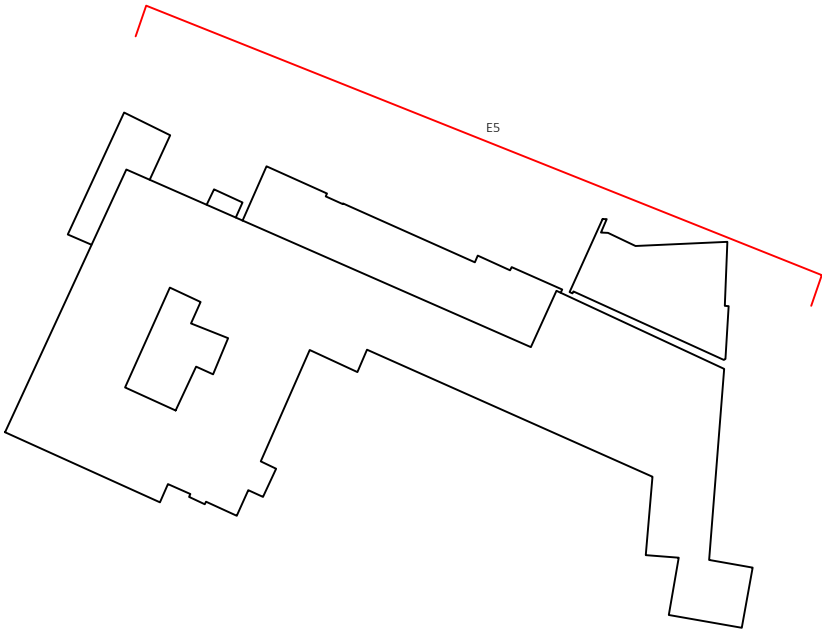

Note:
Do not scale from this drawing.
Dimensions are to be checked on site.
If in doubt please ask.



Proposed new flue will be hidden by the parapet wall which is 1.2m high. The flue will only be 600mm above the flat roof line. The flue will not be visible externally but is shown dotted for references purposes.

The flue has a diameter of approx 155mm which penetrates in the corner of the existing lead roof through the existing position. The existing parapet is dotted on for clarity.

The flue is to be galvanised metal - it will not be seen.

P01 23.11.23 flue updated

Rev Date/Ints Details

© The moral rights of the author are hereby asserted.
This drawing and design is the sole property of Buttress Ltd and must not be reproduced without permission.
Buttress Ltd is Registered in England and Wales: 5363573

Buttress

41 Bengal St
Manchester
M4 6AF

T 0161 236 3303
E contact@buttress.net
W www.buttress.net

Project Title CSM - Library Flue
Client Chetham's School of Music
Location Manchester

Drawing Title Proposed Elevation

Date 06/010/23
Checked EK

Scale 1:50
Orig Paper Size A1

Status **PLANNING**

Project: Origin: Zone: Level: Type: Disc: Number: Rev:

9424 - BA - ZZ - ZZ - DR - A - (02)004 - P01

Proposed Elevation