



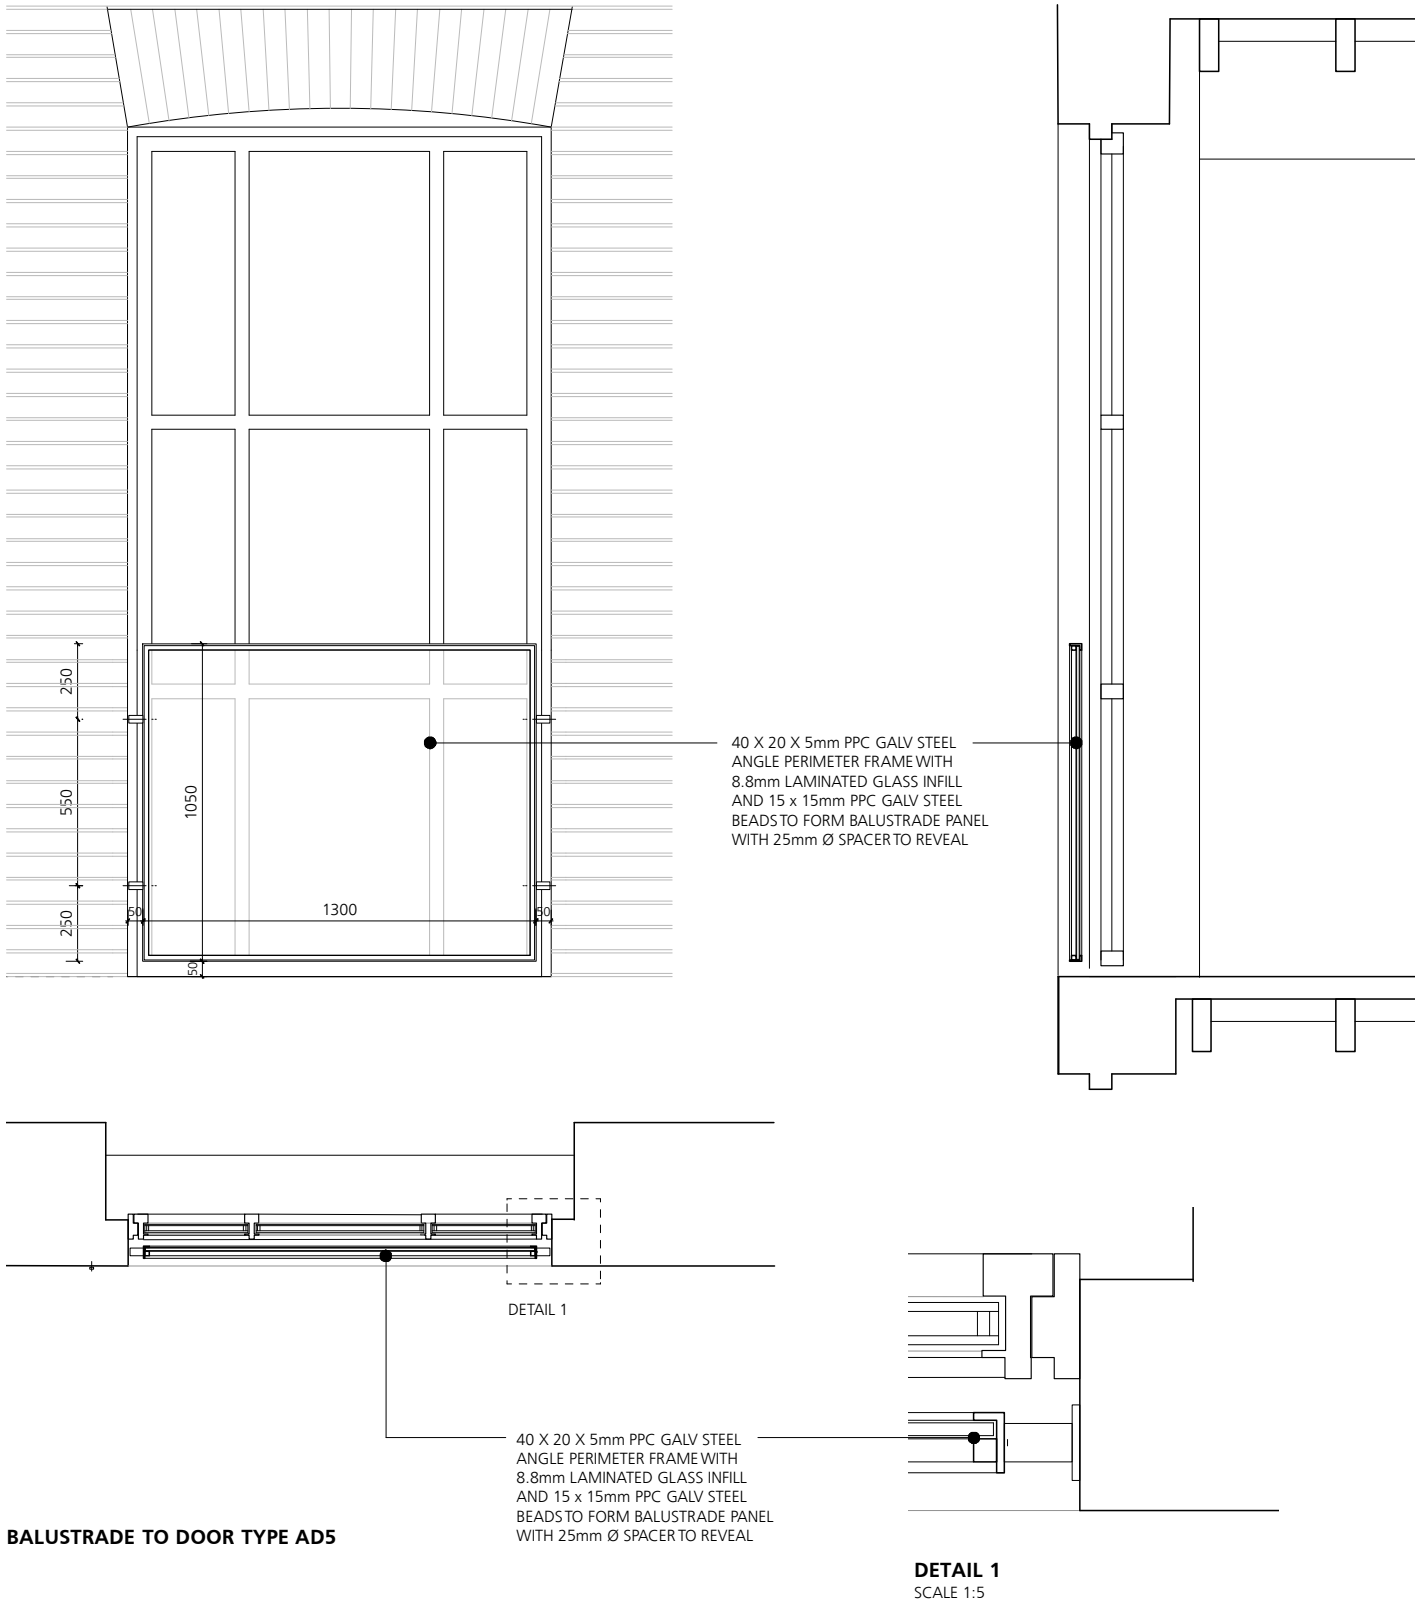

BALUSTRADE TO DOOR TYPE AD5

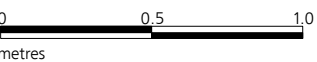

DRAWING TO BE READ IN CONJUNCTION WITH SCHEDULE 353 CD 3001

DIMENSIONS GIVEN ARE INDICATIVE ONLY AND ARE TO BE CHECKED ON SITE PRIOR TO FABRICATION

Jonathan Davidson Architects

Architecture & Industrial Design

47 Hilton Street
MANCHESTER
M1 2EF
t: 0161 711 0835
e: inbox@jddavidsonarchitects.com
w: www.jddavidsonarchitects.com

Client Capital & Centric

Project Neptune Mill
Chapelton St, Manchester

Scale 1:25 / 1:5 @ A3

Date Aug 2023

Rev T1 - 11/23 - Tender issue
Rev P2 - 11/23 - door details omitted and balustrade added

Document Doors & Windows
Juliet Balcony Balustrade Details

Status For information

Doc Ref	353	CD	3007	T1
---------	-----	----	------	----