




- NOTES
1. All dimensions are in millimetres unless otherwise stated
 2. This drawing is to be read with all other relevant documentation
 3. Do not scale from this drawing, all measurement data should be taken directly from the model

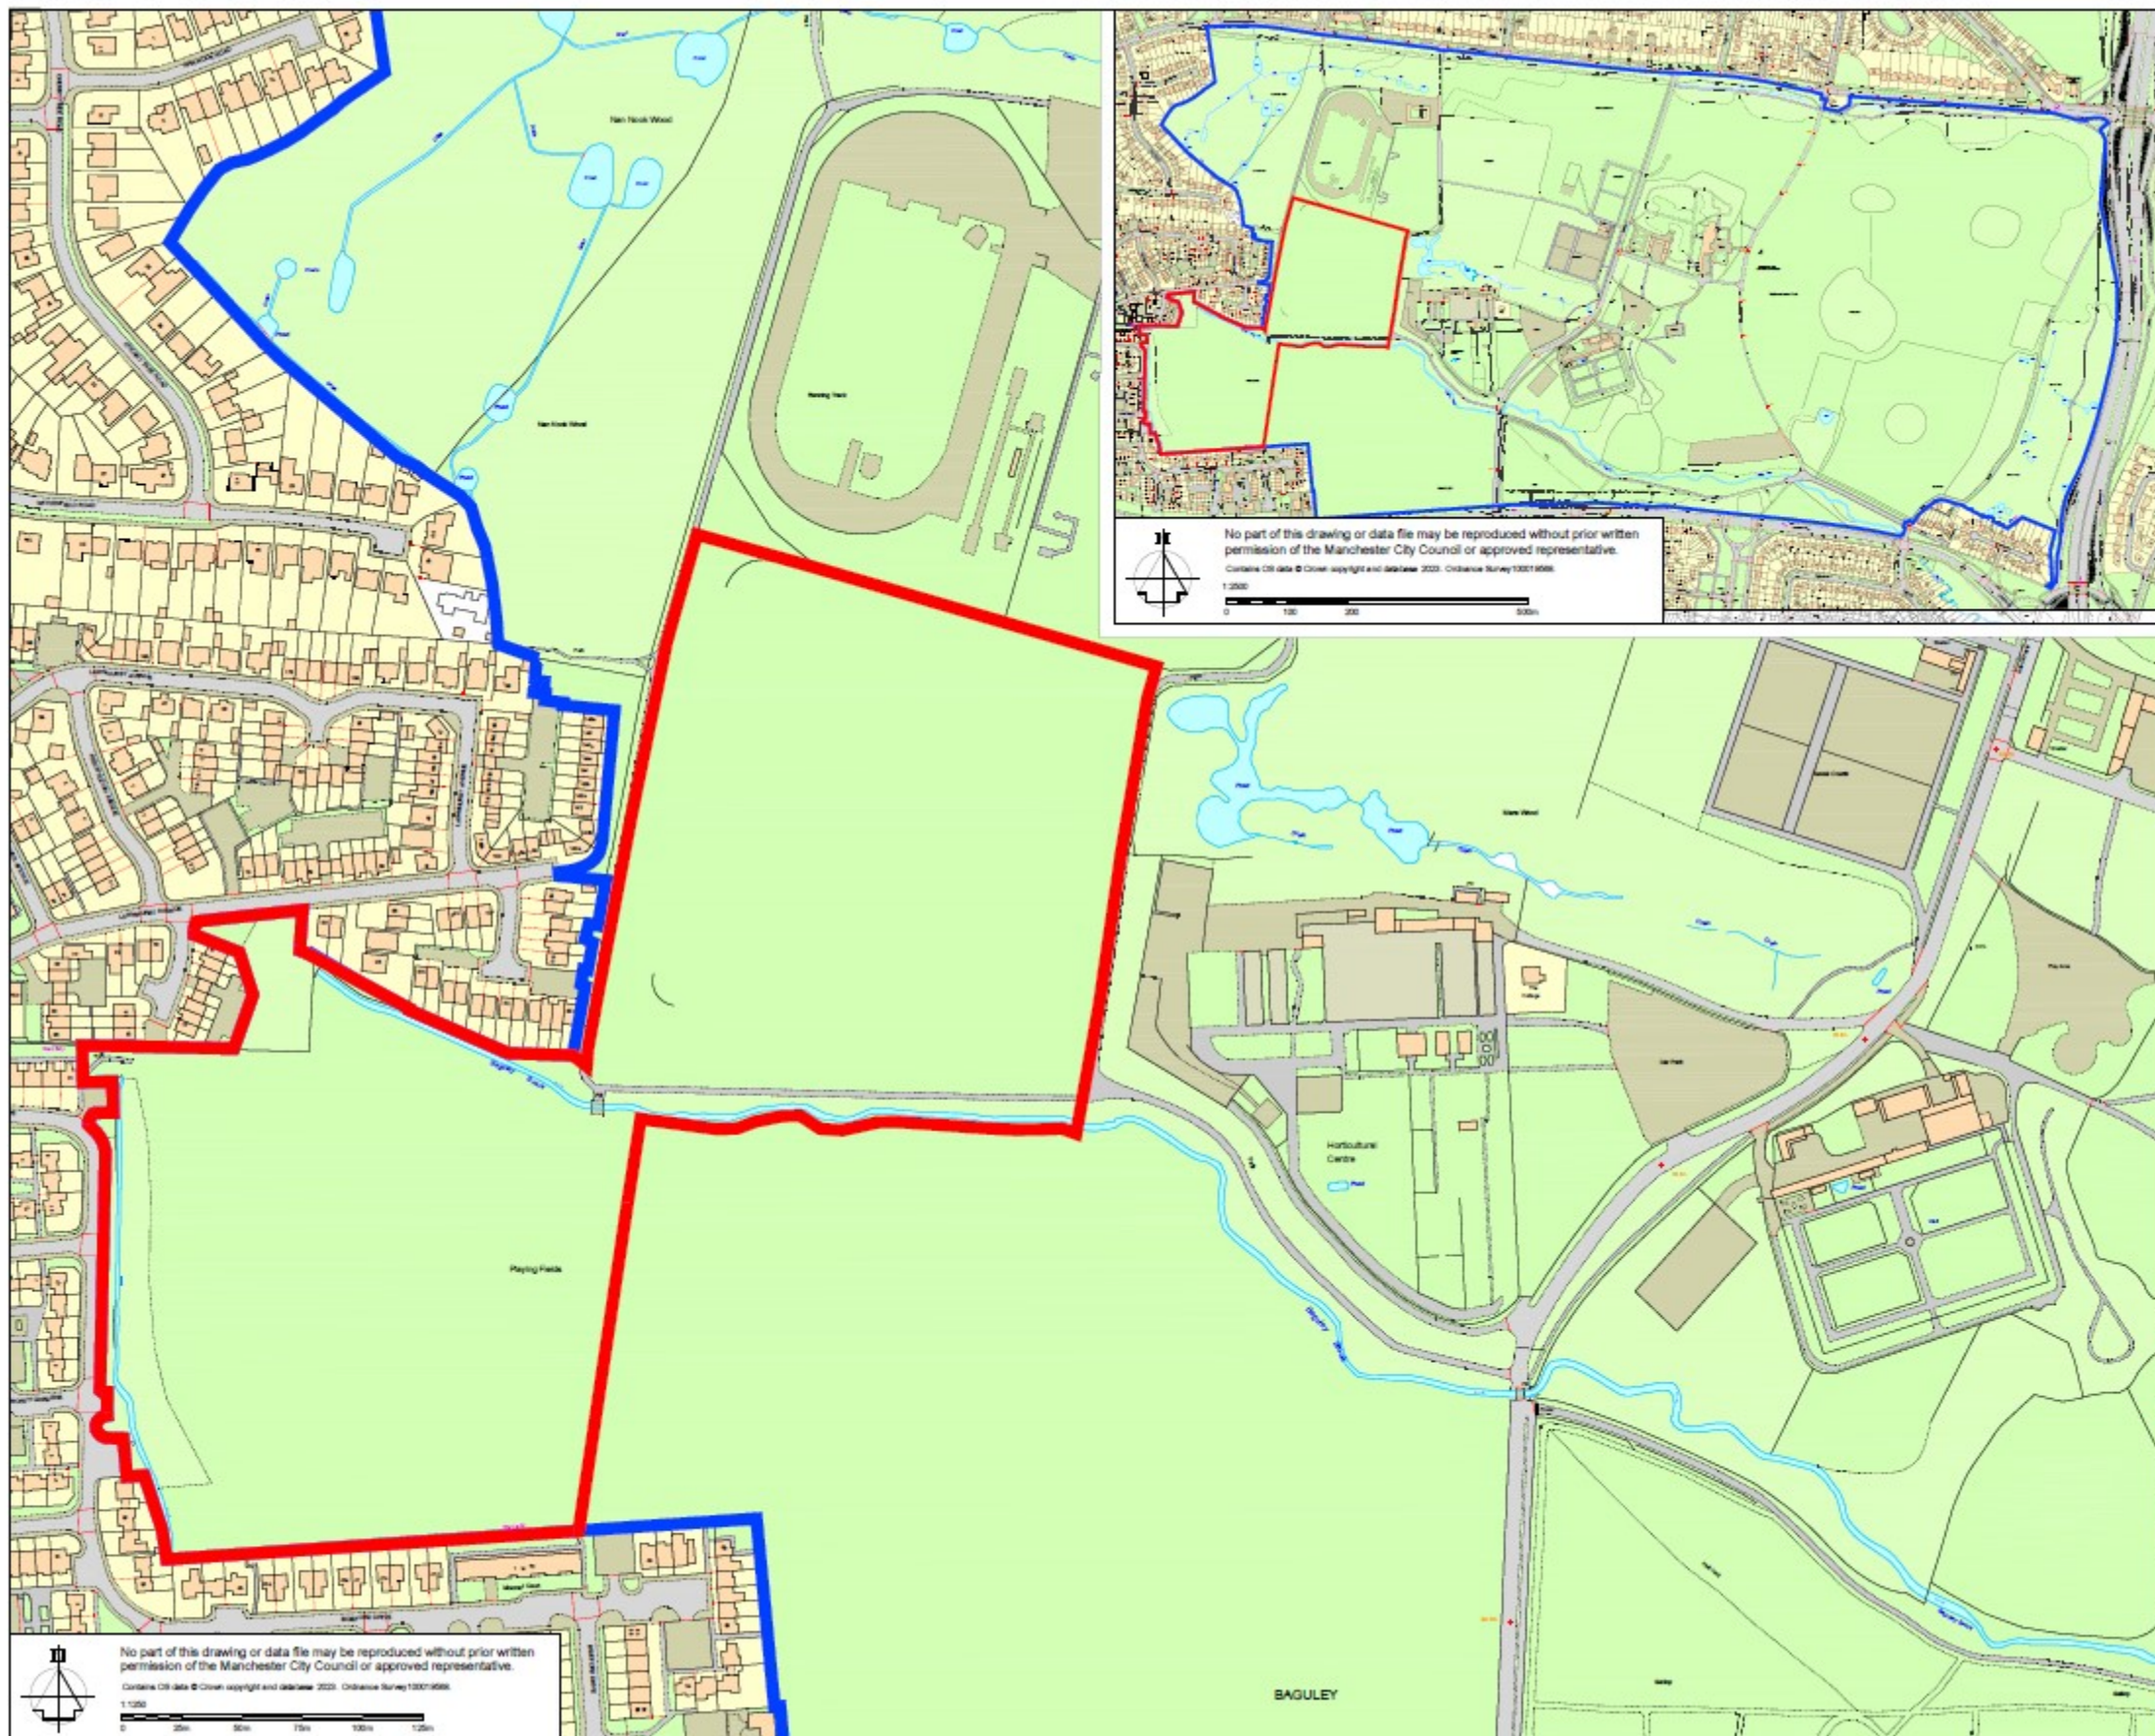

MANCHESTER CITY COUNCIL
Division

Capital Programmes
Information

PROPERTY TITLE
Wybreshaw Park
Wybreshaw Park Road
Manchester M23 0AB

JOB NO.
01009095747

DATE
30/11/2023

SCALE
1:1250 & 1:2500@A1

AUTHOR
A. Burns

CHECKED BY
APPROVED BY

DRAWING NO.
WPF-MCC-XX-XX-DR-A-0001