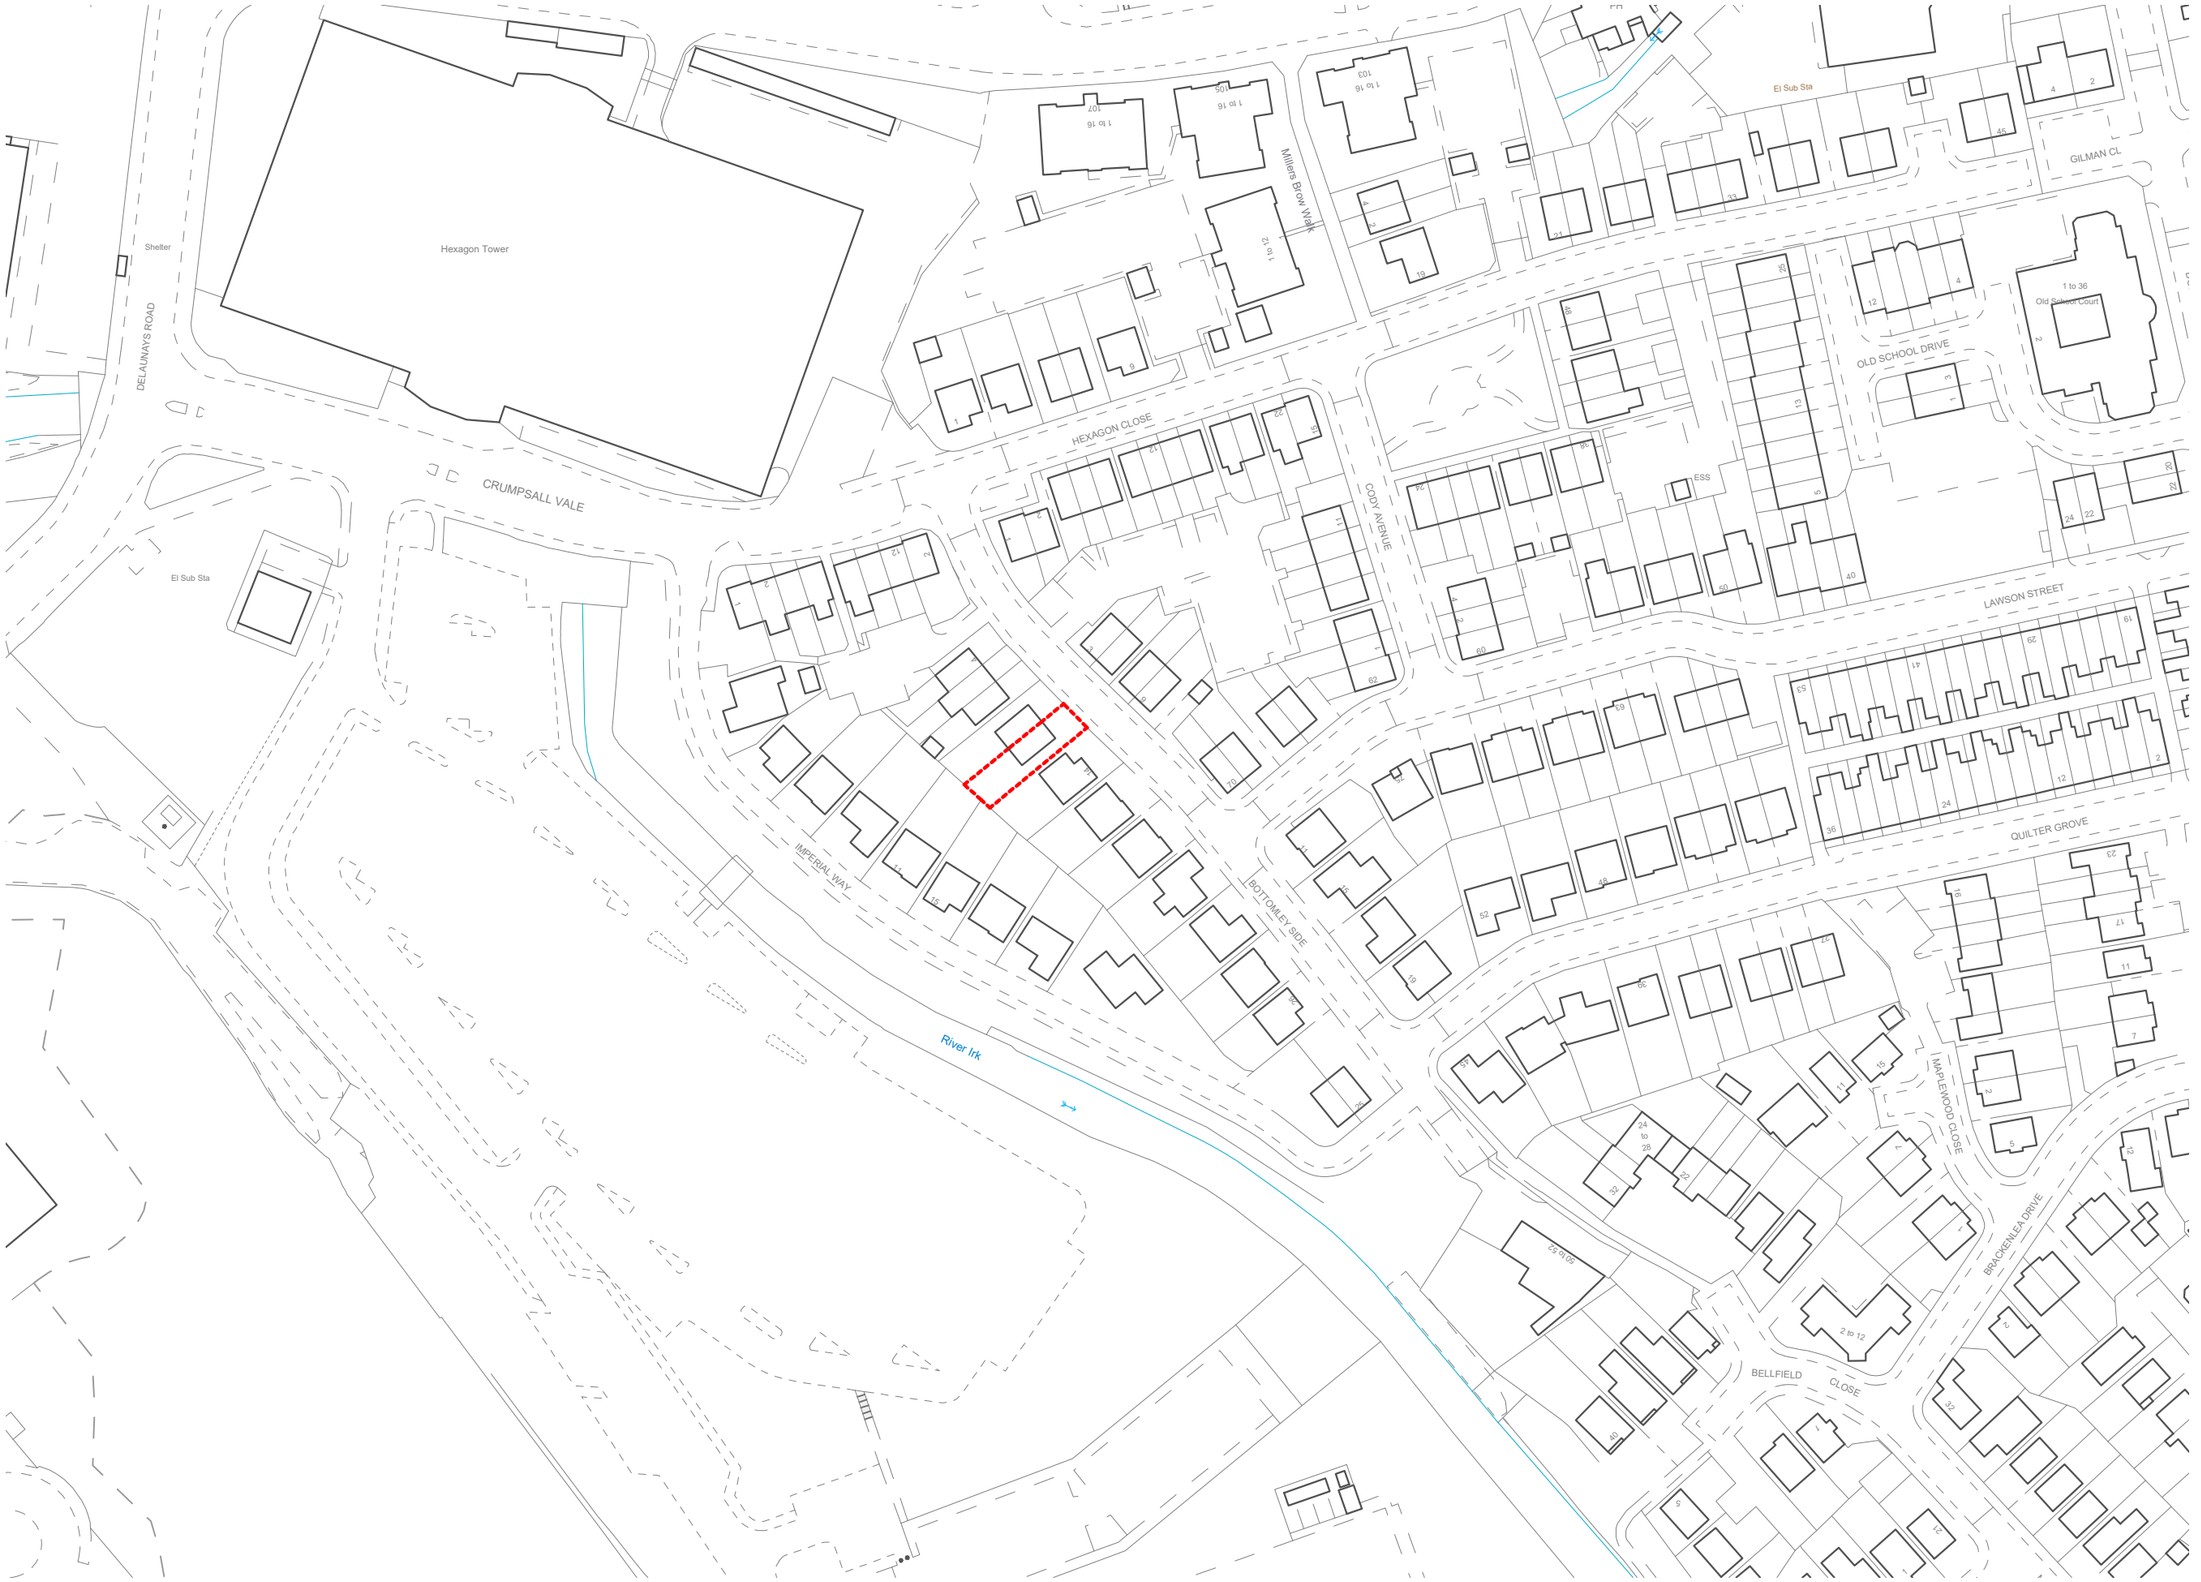

0m 20 40 60 100 150

LOCATION PLAN
1:1250 @ A3

Dimensioning

Figured dimensions only to be taken from these designs and drawings. Work to annotated dimensions only. All dimensions to be checked on site. Architectural designers to be informed immediately of any discrepancies before work proceeds. Drawings are to be read in conjunction with relevant specifications, structural engineers and service engineers' drawings.

Rev	Date	Description
-	*??/10/23*	*Issued to client for comments*

SALEEM
ARCHITECTS
Architecture | Masterplanning | Graphics

CLIENT:
-

PROJECT:
12 Bottomley Side,
Manchester
M9 8EP

TITLE:
Location Plan

REV:

SCALE:
1:1250 @ A3

DATE:
October 2023

DRAWING NO.
Sheet 1

www.saleemarchitects.co.uk
+44 7411 474157