


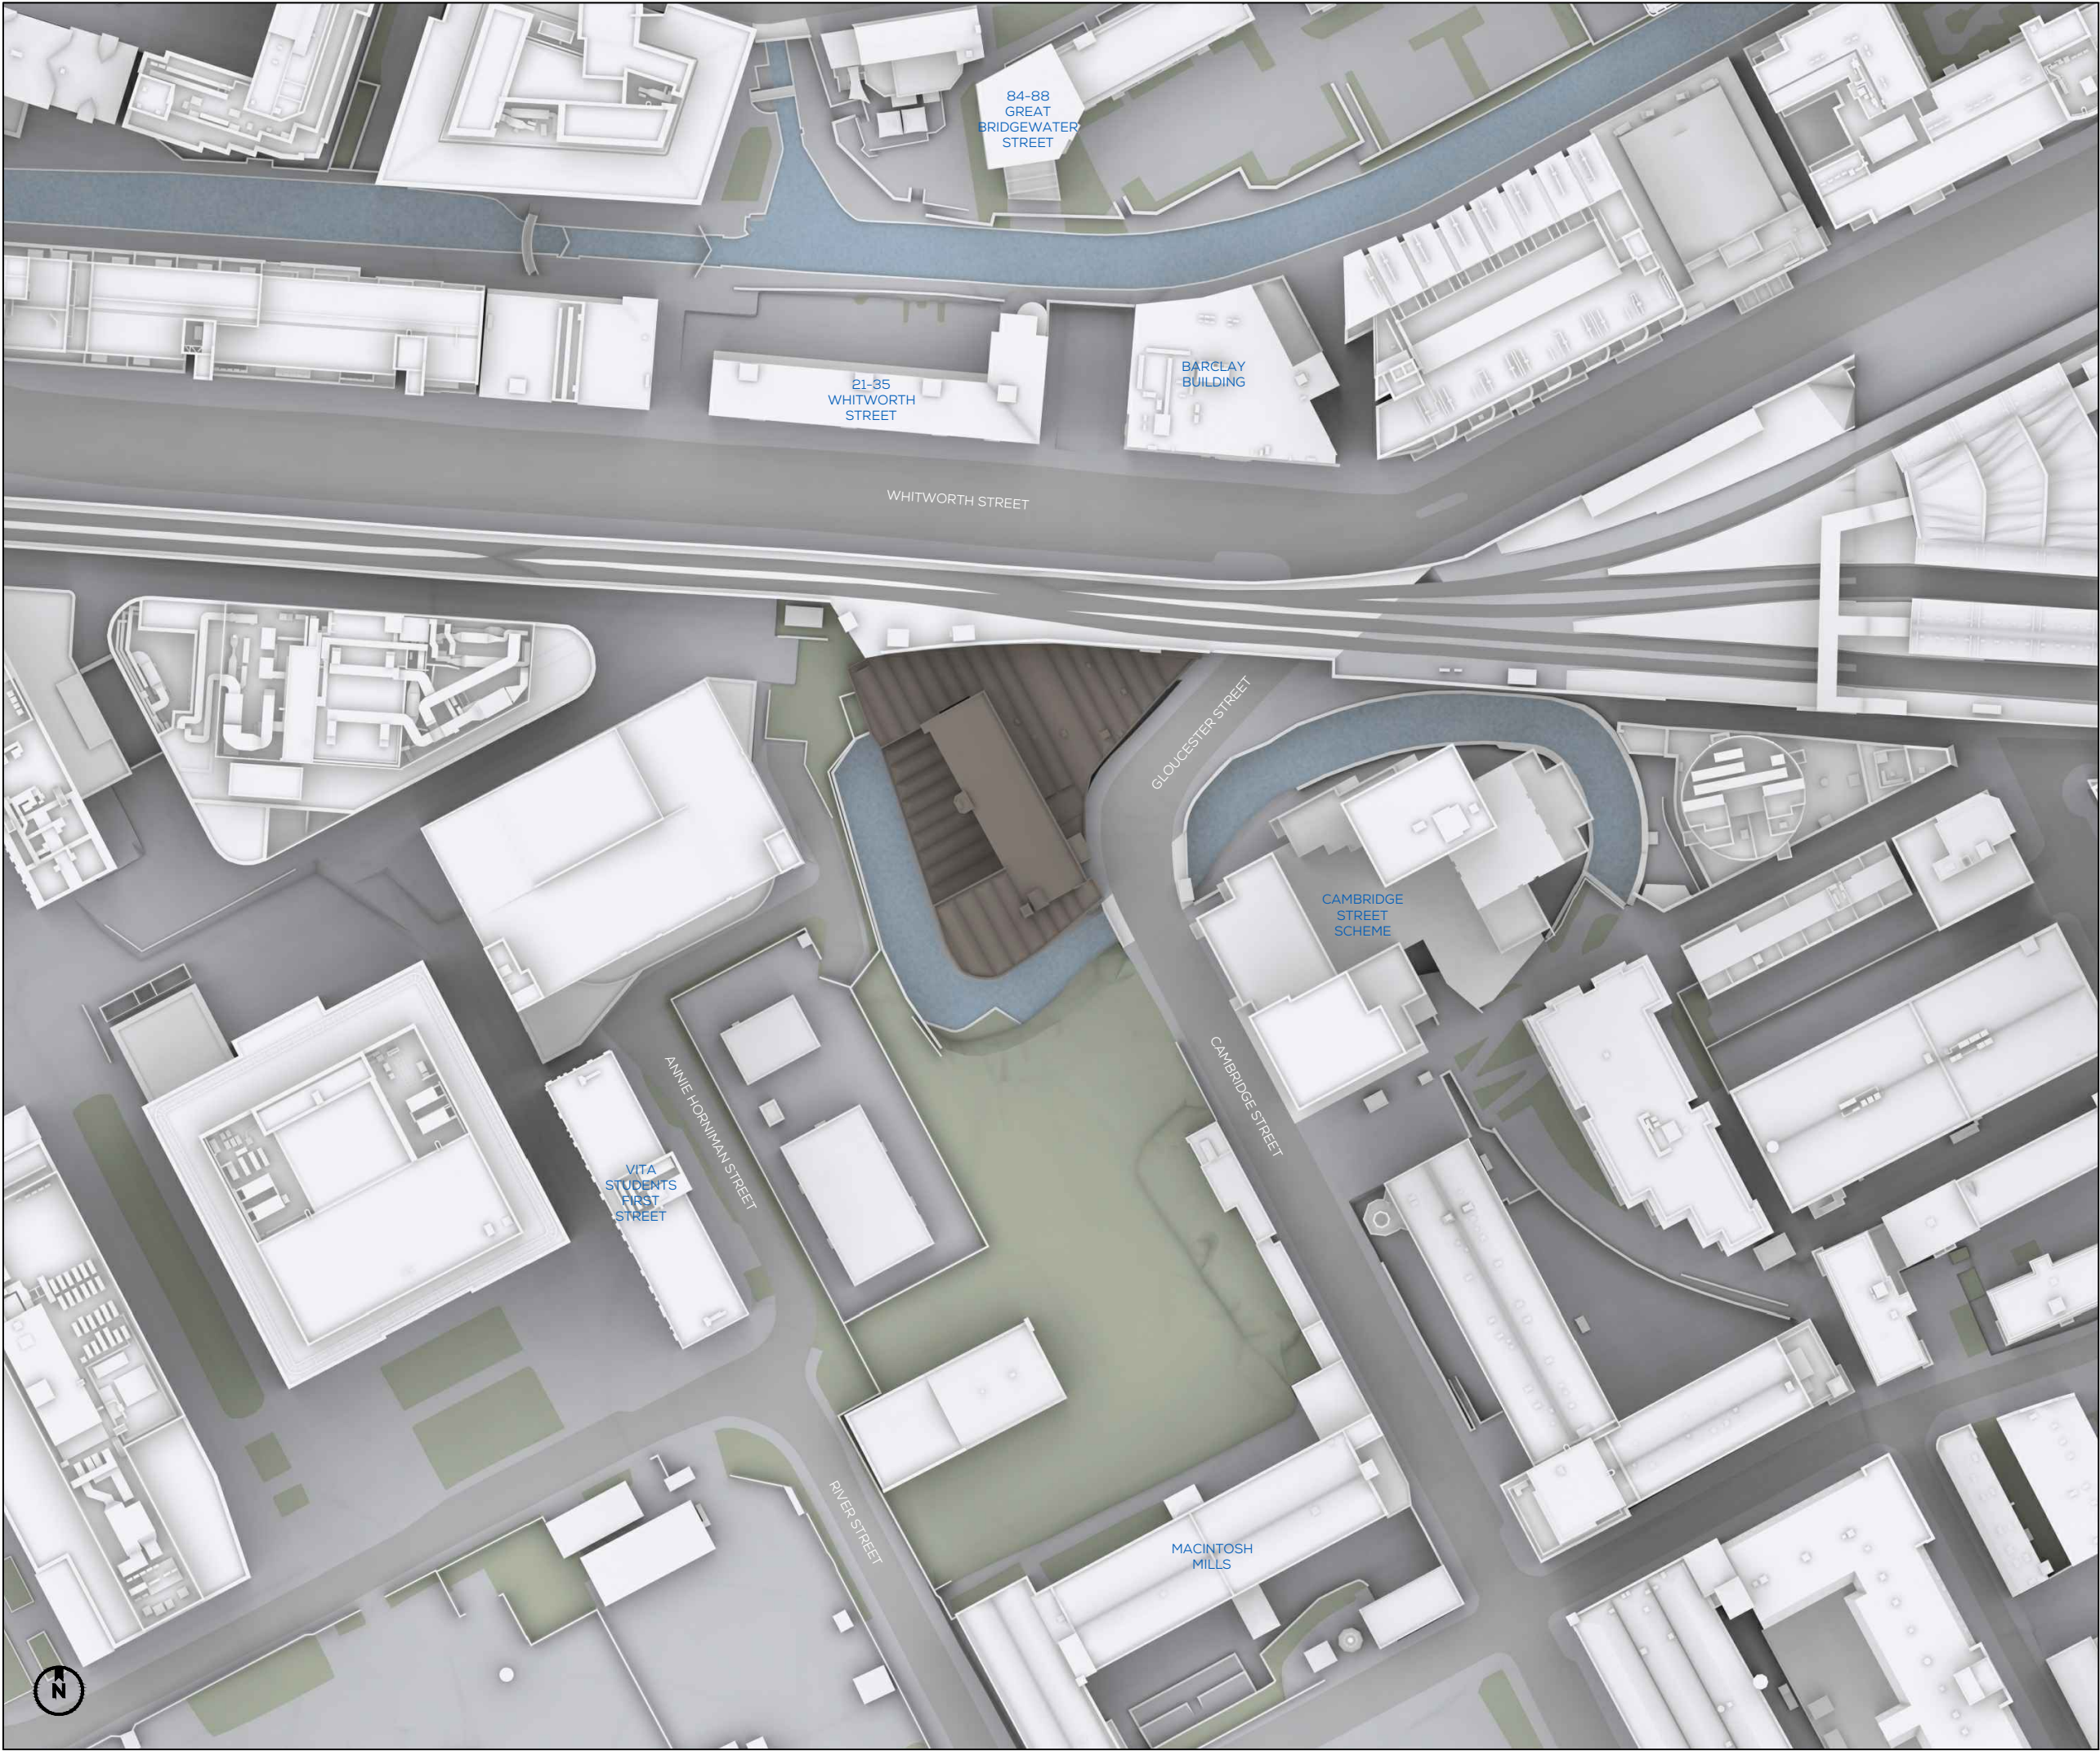

SOURCES OF INFORMATION

IR03-Vertex 080518
IR06-20230825-Model-Hodder
IR07-20230915-Research

ALL INFORMATION DISPLAYED IS SUBJECT TO A COMPLETE VERIFIABLE SITE SURVEY BEING UNDERTAKEN. GIA TAKES NO RESPONSIBILITY ON THE ACCURACY OR RELIABILITY OF THE DISPLAYED DATA SINCE A VERIFIED SITE SURVEY WAS NOT MADE AVAILABLE PRIOR TO THE GENERATION OF SUCH INFORMATION.

NOTES:
EXISTING SCENARIO SHOWN IN SEPIA


N.B. DO NOT SCALE OFF THIS DRAWING
PROJECT:
HOTSPUR HOUSE, CAMBRIDGE STREET, MANCHESTER

DRAWING NAME:
PLAN VIEW EXISTING

DWN BY	SCALE	CHK BY	STATUS	DATE
KS	NTS	SP	-	SEP23
PROJ No.	REL No.	IS No.	DWG No.	REV No.
0470	02	01	01	-

gia
2 Commercial St.
Manchester
M15 4RQ
mail@gia.uk.com
www.gia.uk.com

MANCHESTER • LONDON

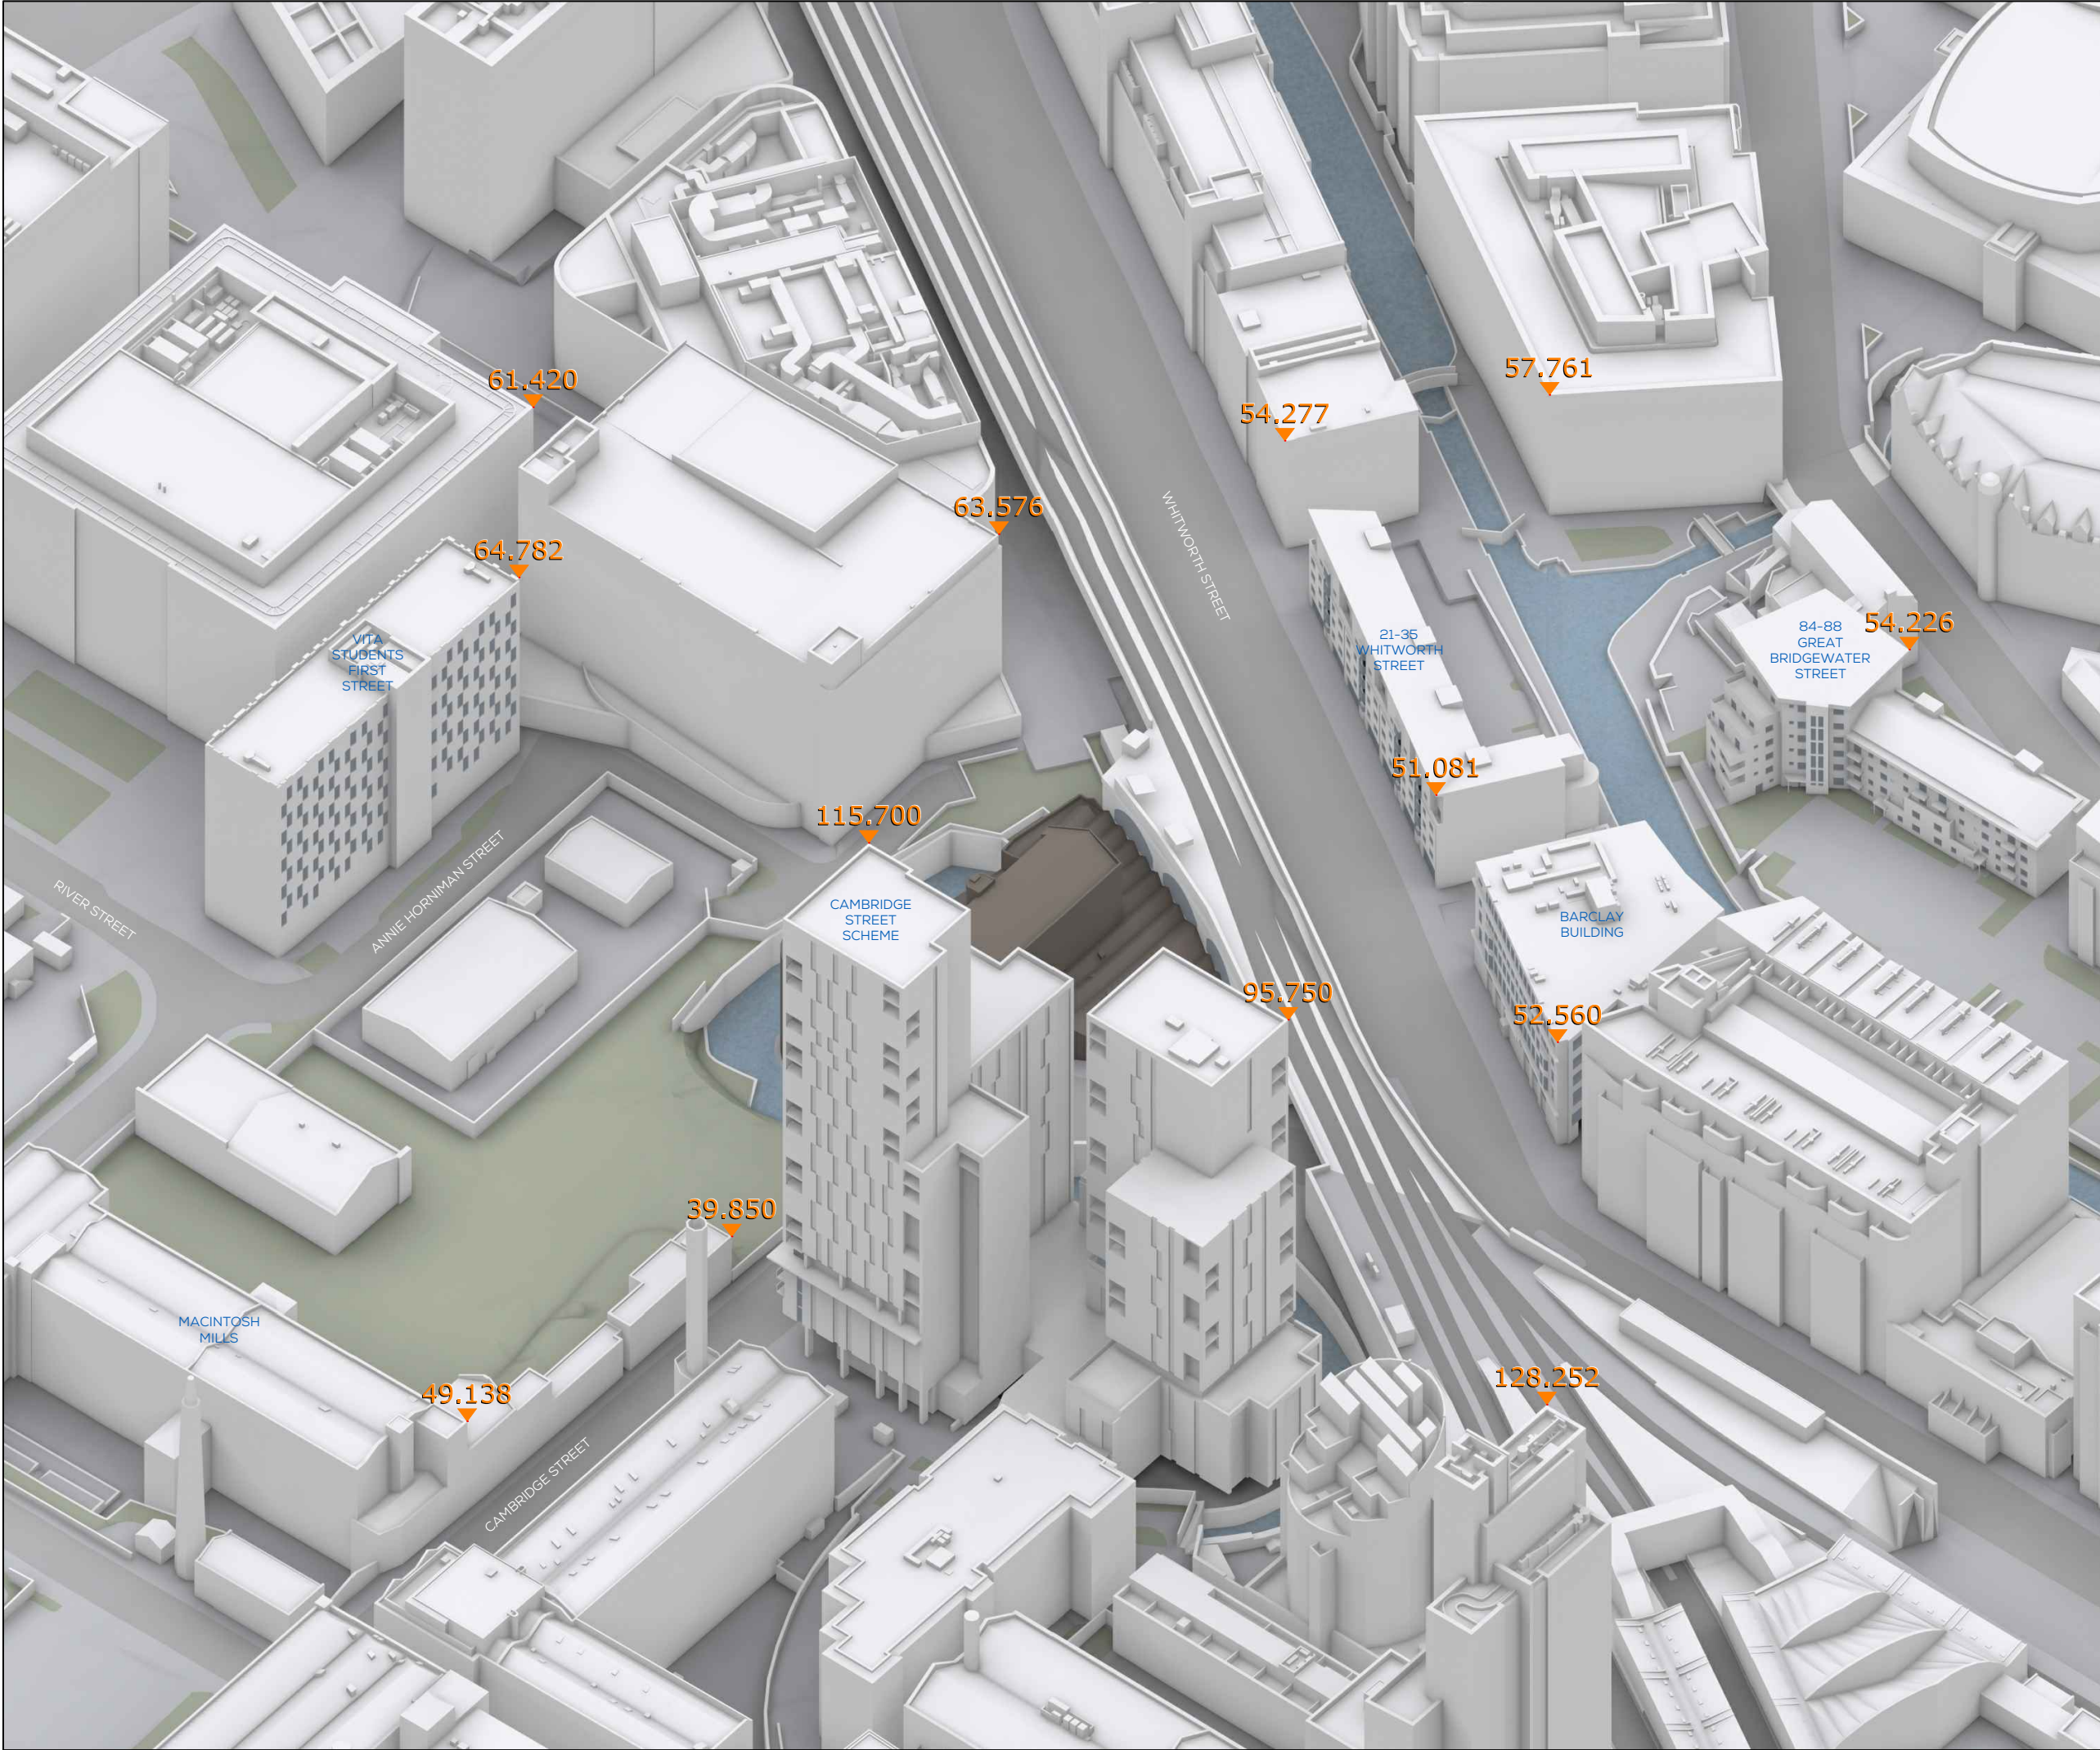

SOURCES OF INFORMATION

IR03-Vertex 080518
IR06-20230825-Model-Hodder
IR07-20230915-Research


ALL INFORMATION DISPLAYED IS SUBJECT TO A COMPLETE VERIFIABLE SITE SURVEY BEING UNDERTAKEN. GIA TAKES NO RESPONSIBILITY ON THE ACCURACY OR RELIABILITY OF THE DISPLAYED DATA SINCE A VERIFIED SITE SURVEY WAS NOT MADE AVAILABLE PRIOR TO THE GENERATION OF SUCH INFORMATION.

NOTES:
EXISTING SCENARIO SHOWN IN SEPIA

N.B. DO NOT SCALE OFF THIS DRAWING
PROJECT:
HOTSPUR HOUSE, CAMBRIDGE STREET, MANCHESTER

DRAWING NAME:
3D VIEW EXISTING

DWN BY	SCALE	CHK BY	STATUS	DATE
KS	NTS	SP	-	SEP23
PROJ No.	REL No.	IS No.	DWG No.	REV No.
0470	02	01	02	-

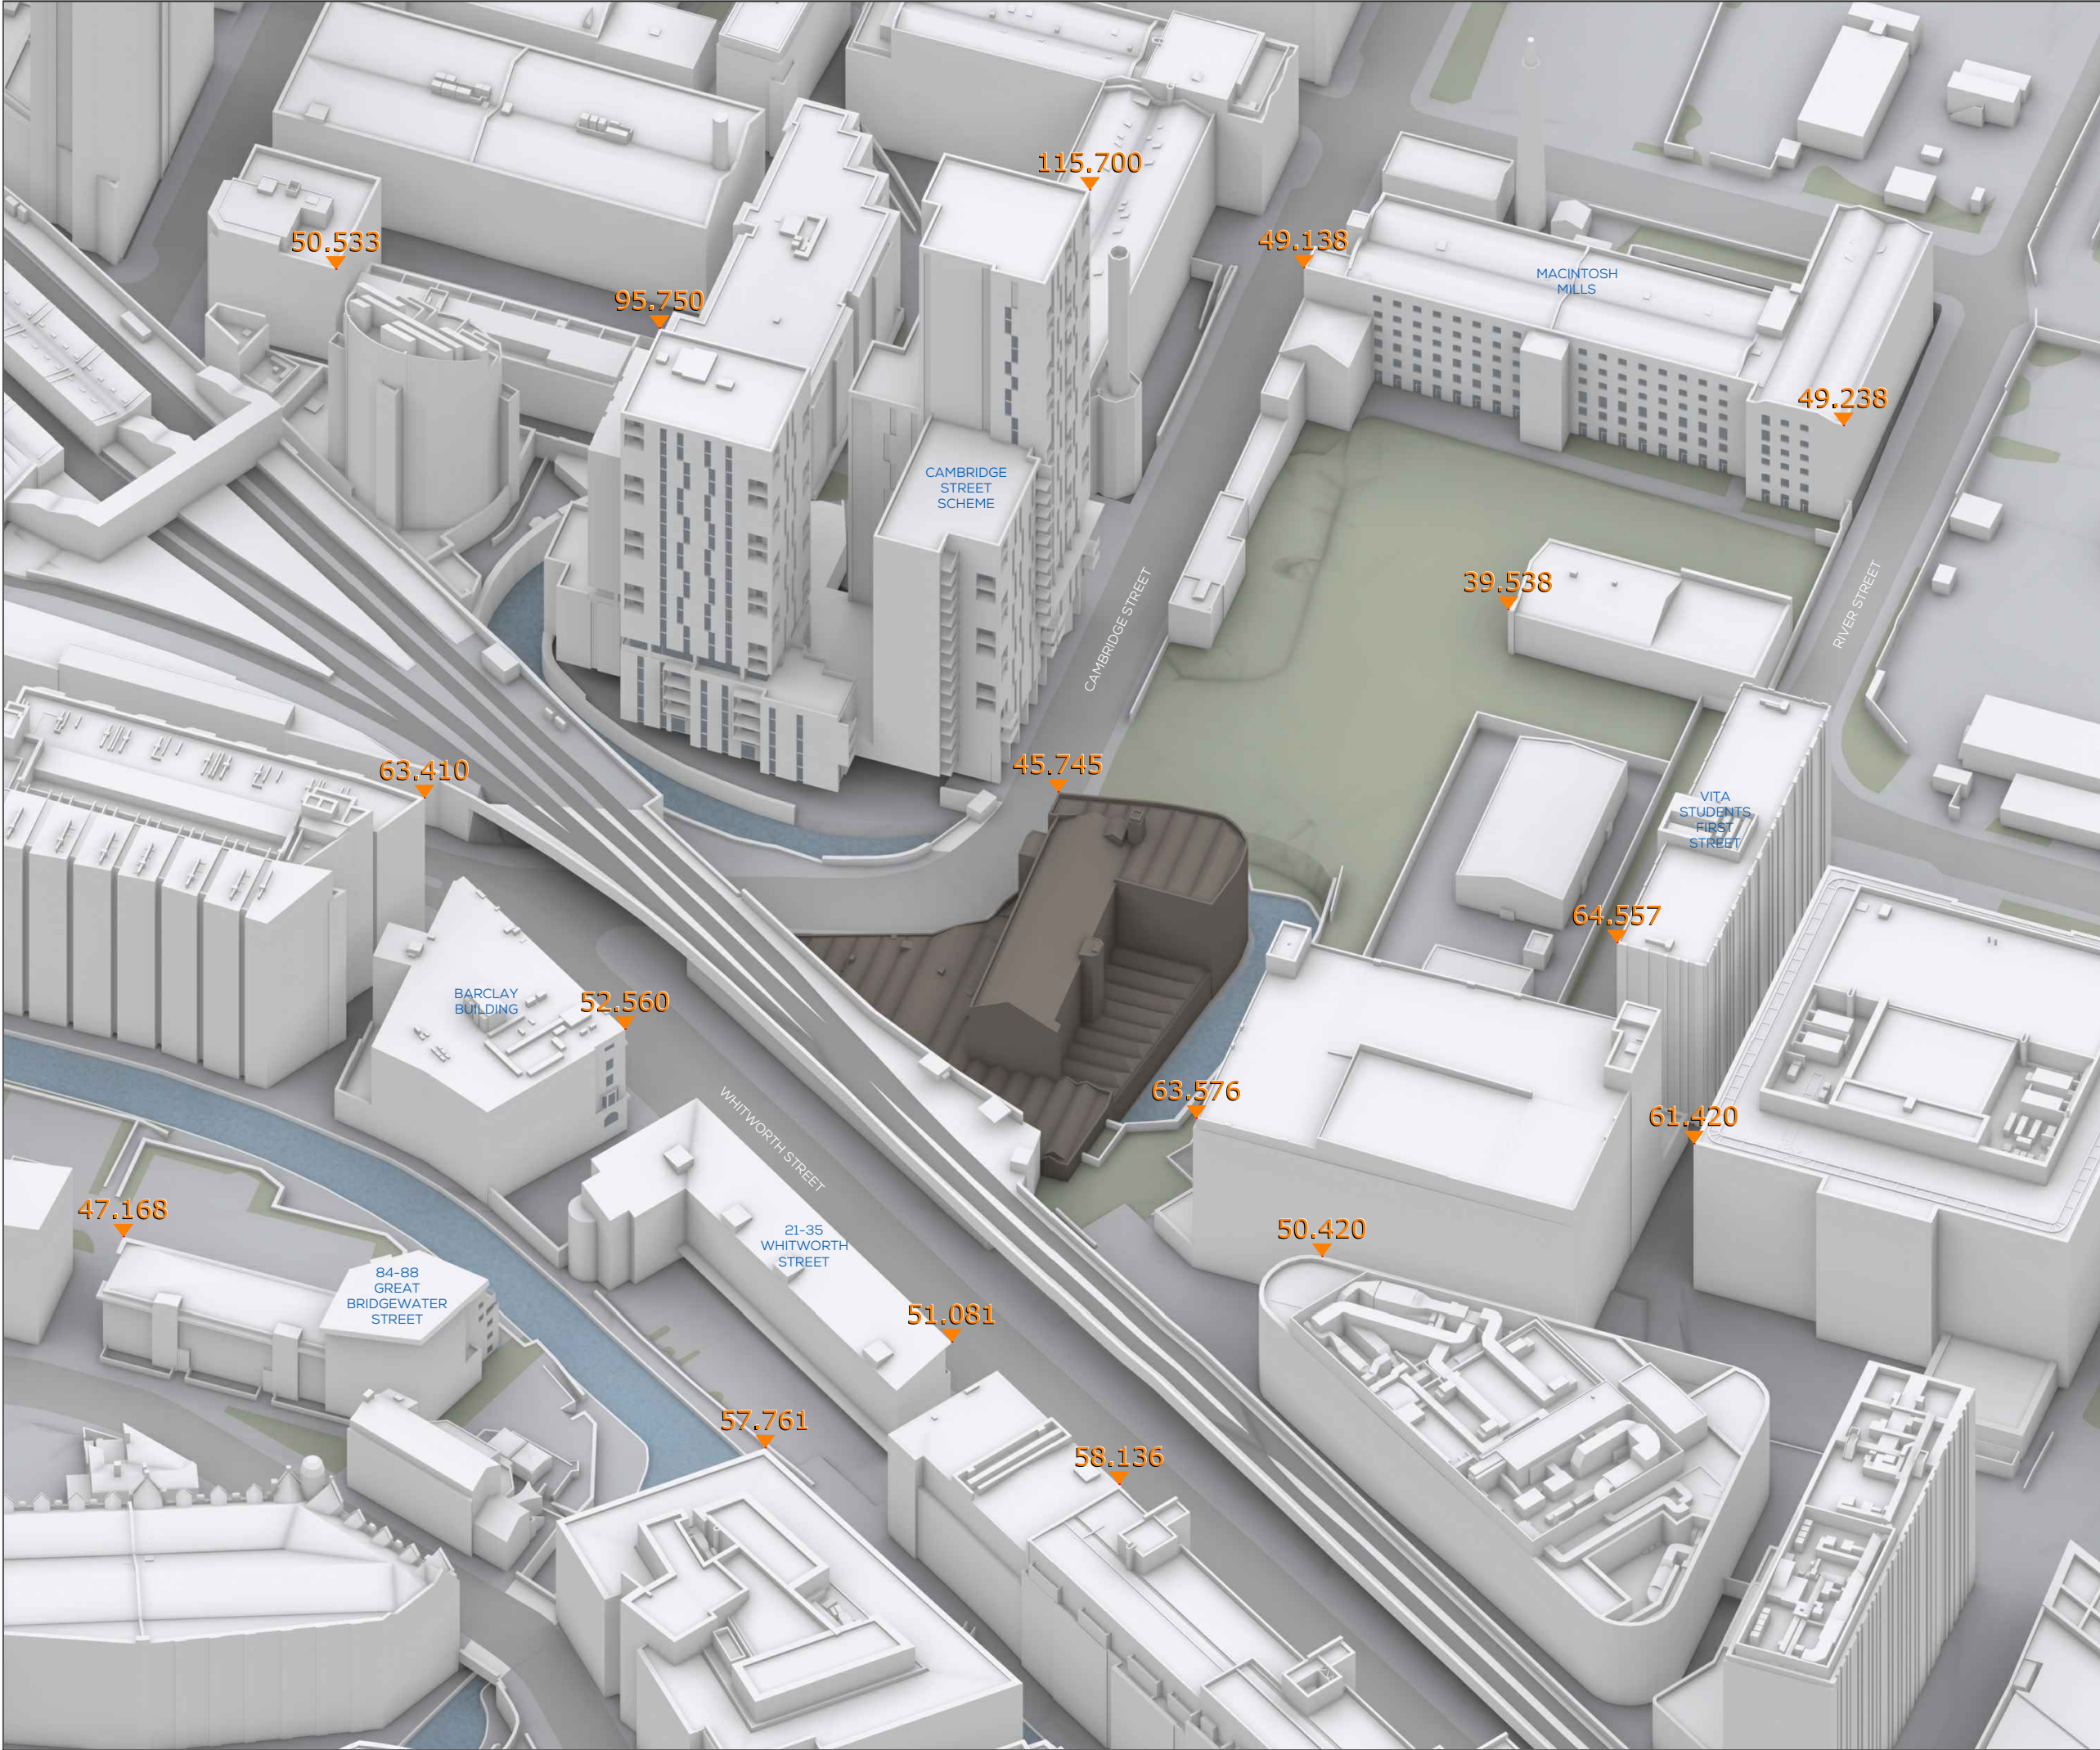

SOURCES OF INFORMATION

IR03-Vertex 080518
IR06-20230825-Model-Hodder
IR07-20230915-Research


ALL INFORMATION DISPLAYED IS SUBJECT TO A COMPLETE VERIFIABLE SITE SURVEY BEING UNDERTAKEN. GIA TAKES NO RESPONSIBILITY ON THE ACCURACY OR RELIABILITY OF THE DISPLAYED DATA SINCE A VERIFIED SITE SURVEY WAS NOT MADE AVAILABLE PRIOR TO THE GENERATION OF SUCH INFORMATION.

NOTES:
EXISTING SCENARIO SHOWN IN SEPIA

N.B. DO NOT SCALE OFF THIS DRAWING
PROJECT:
HOTSPUR HOUSE, CAMBRIDGE STREET, MANCHESTER

DRAWING NAME:
3D VIEW EXISTING

DWN BY	SCALE	CHK BY	STATUS	DATE
KS	NTS	SP	-	SEP23
PROJ No.	REL No.	IS No.	DWG No.	REV No.
0470	02	01	03	-

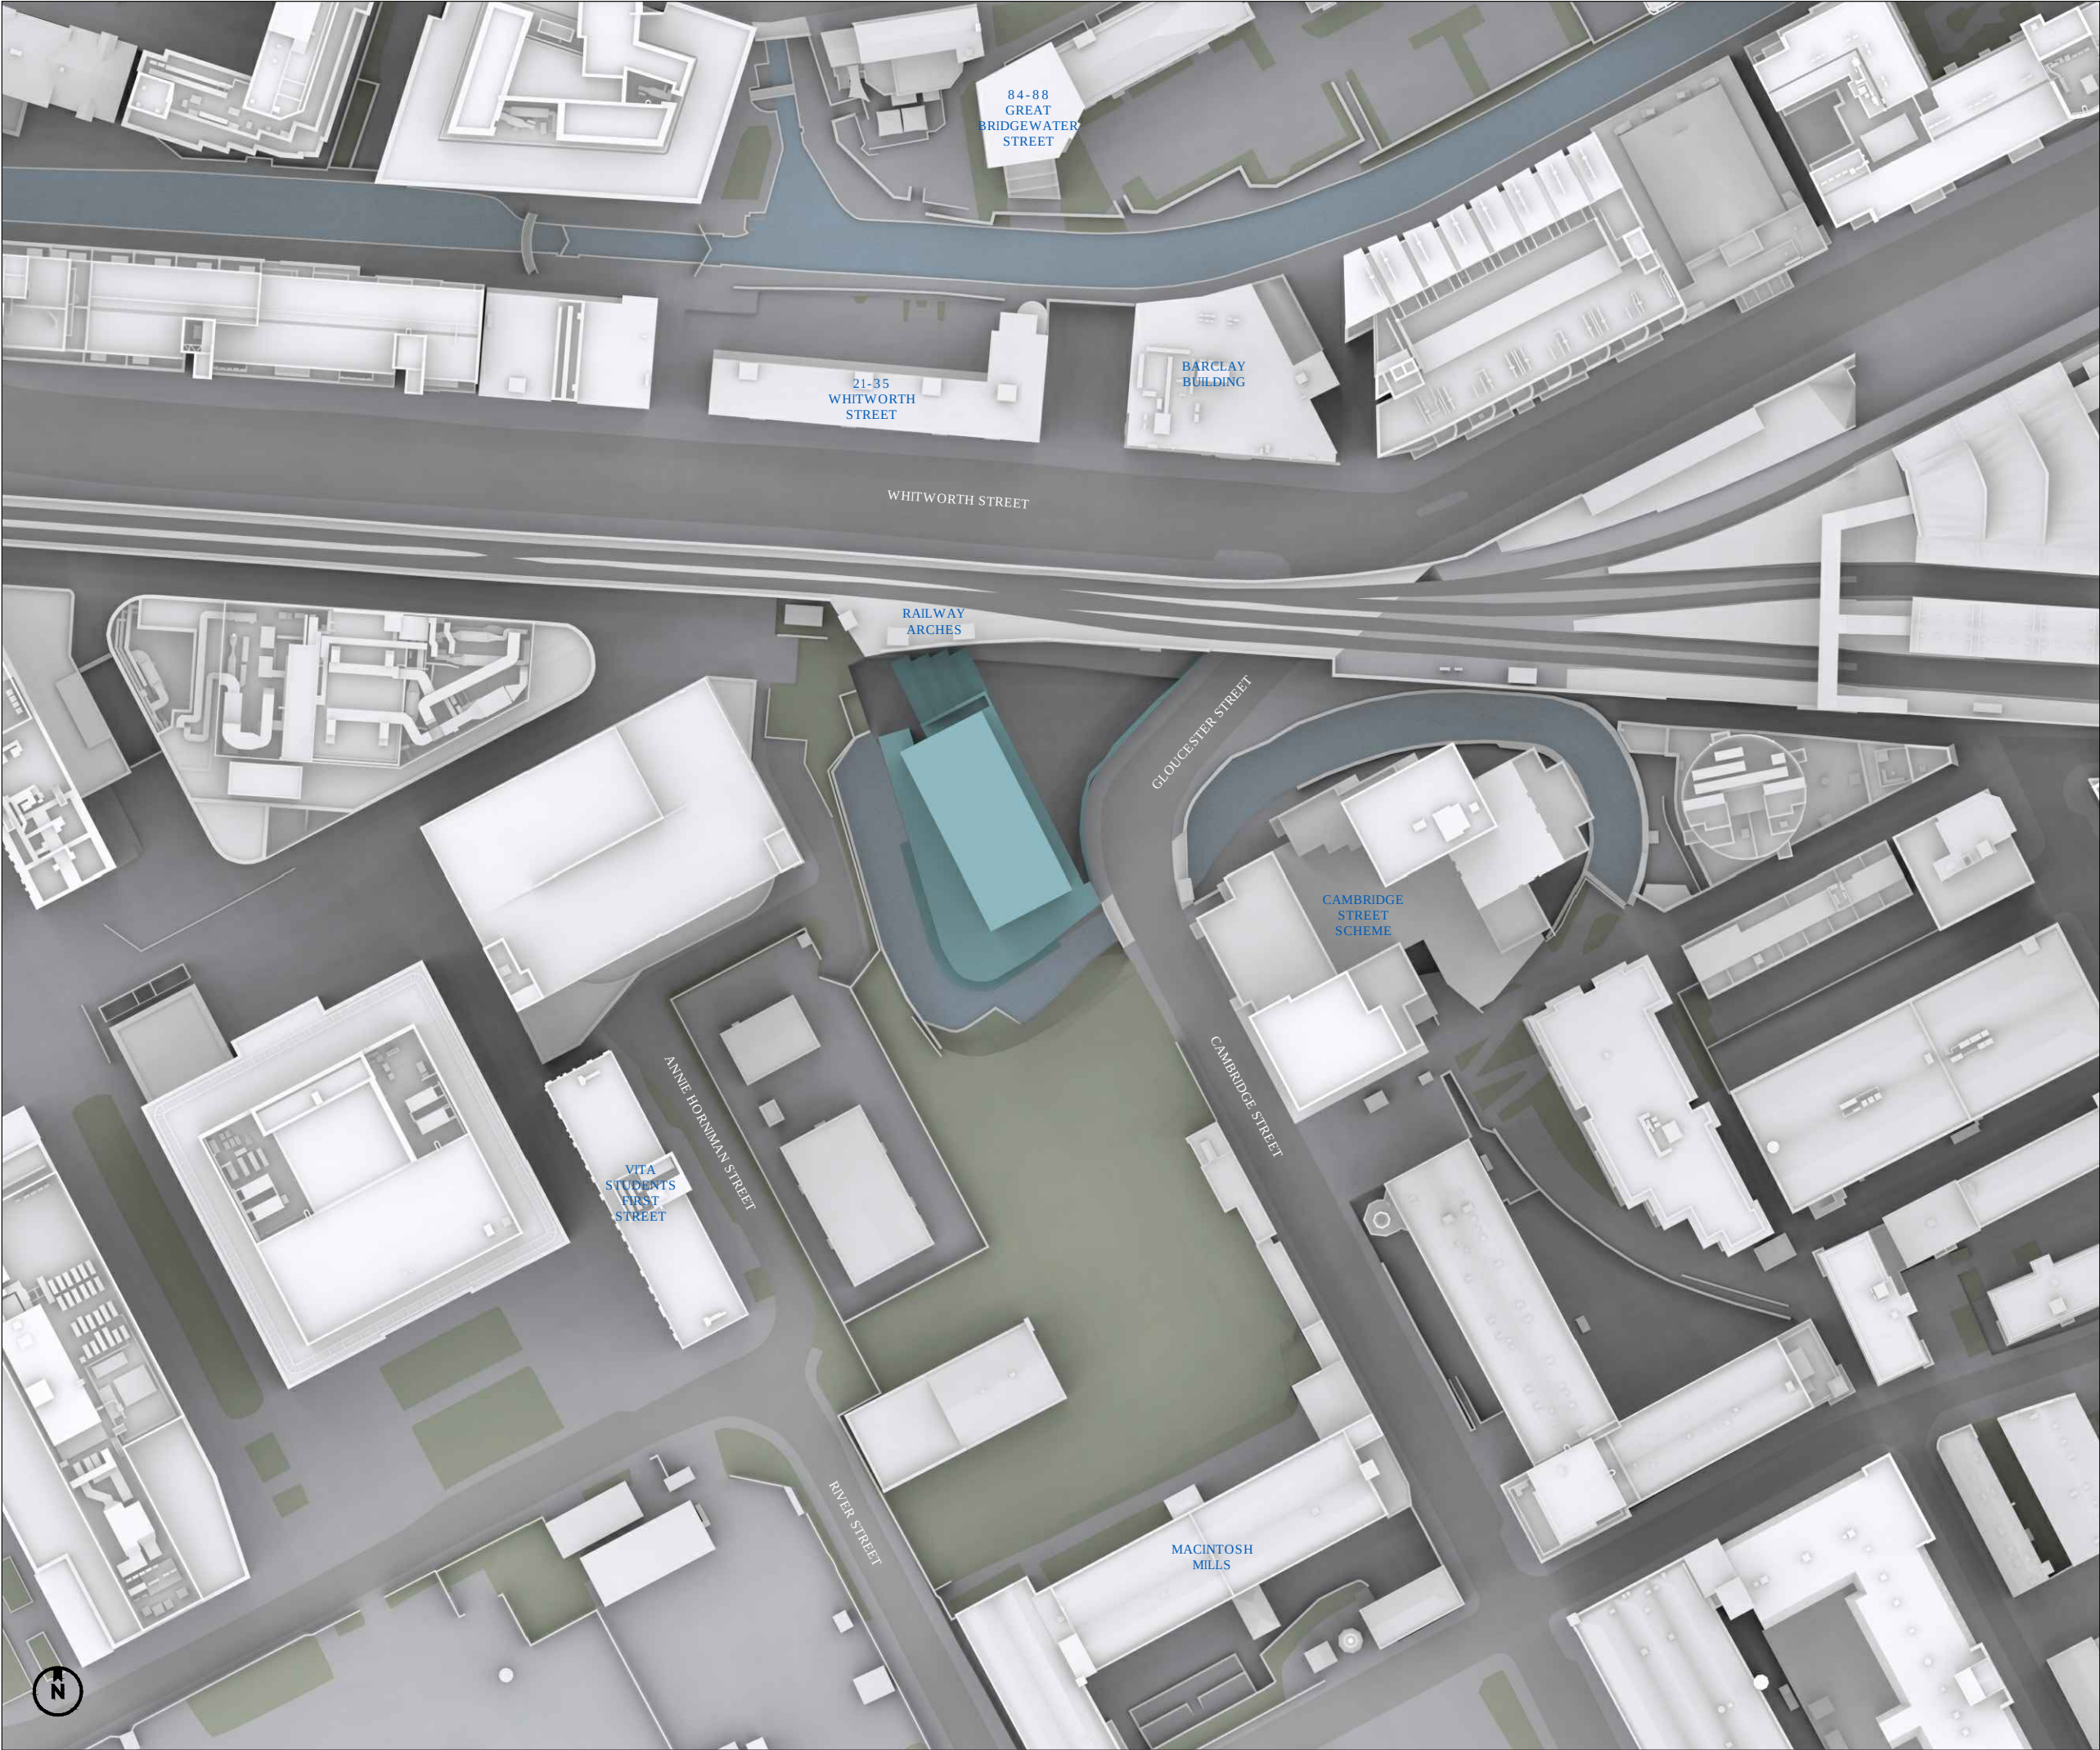

SOURCES OF INFORMATION

IR03-Vertex 080518
IR07-20230915-Research
IR10-20231107-Hodder


ALL INFORMATION DISPLAYED IS SUBJECT TO A COMPLETE VERIFIABLE SITE SURVEY BEING UNDERTAKEN. GIA TAKES NO RESPONSIBILITY ON THE ACCURACY OR RELIABILITY OF THE DISPLAYED DATA SINCE A VERIFIED SITE SURVEY WAS NOT MADE AVAILABLE PRIOR TO THE GENERATION OF SUCH INFORMATION.

NOTES:
PROPOSED SCHEME SHOWN IN TEAL

N.B. DO NOT SCALE OFF THIS DRAWING
PROJECT:
HOTSPUR HOUSE, CAMBRIDGE STREET, MANCHESTER

DRAWING NAME:
PLAN VIEW PROPOSED

DWN BY	SCALE	CHK BY	STATUS	DATE
KS	NTS	SP	+	SEP23
PROJ No.	REL No.	IS No.	DWG No.	REV No.
0470	02	01	04	-

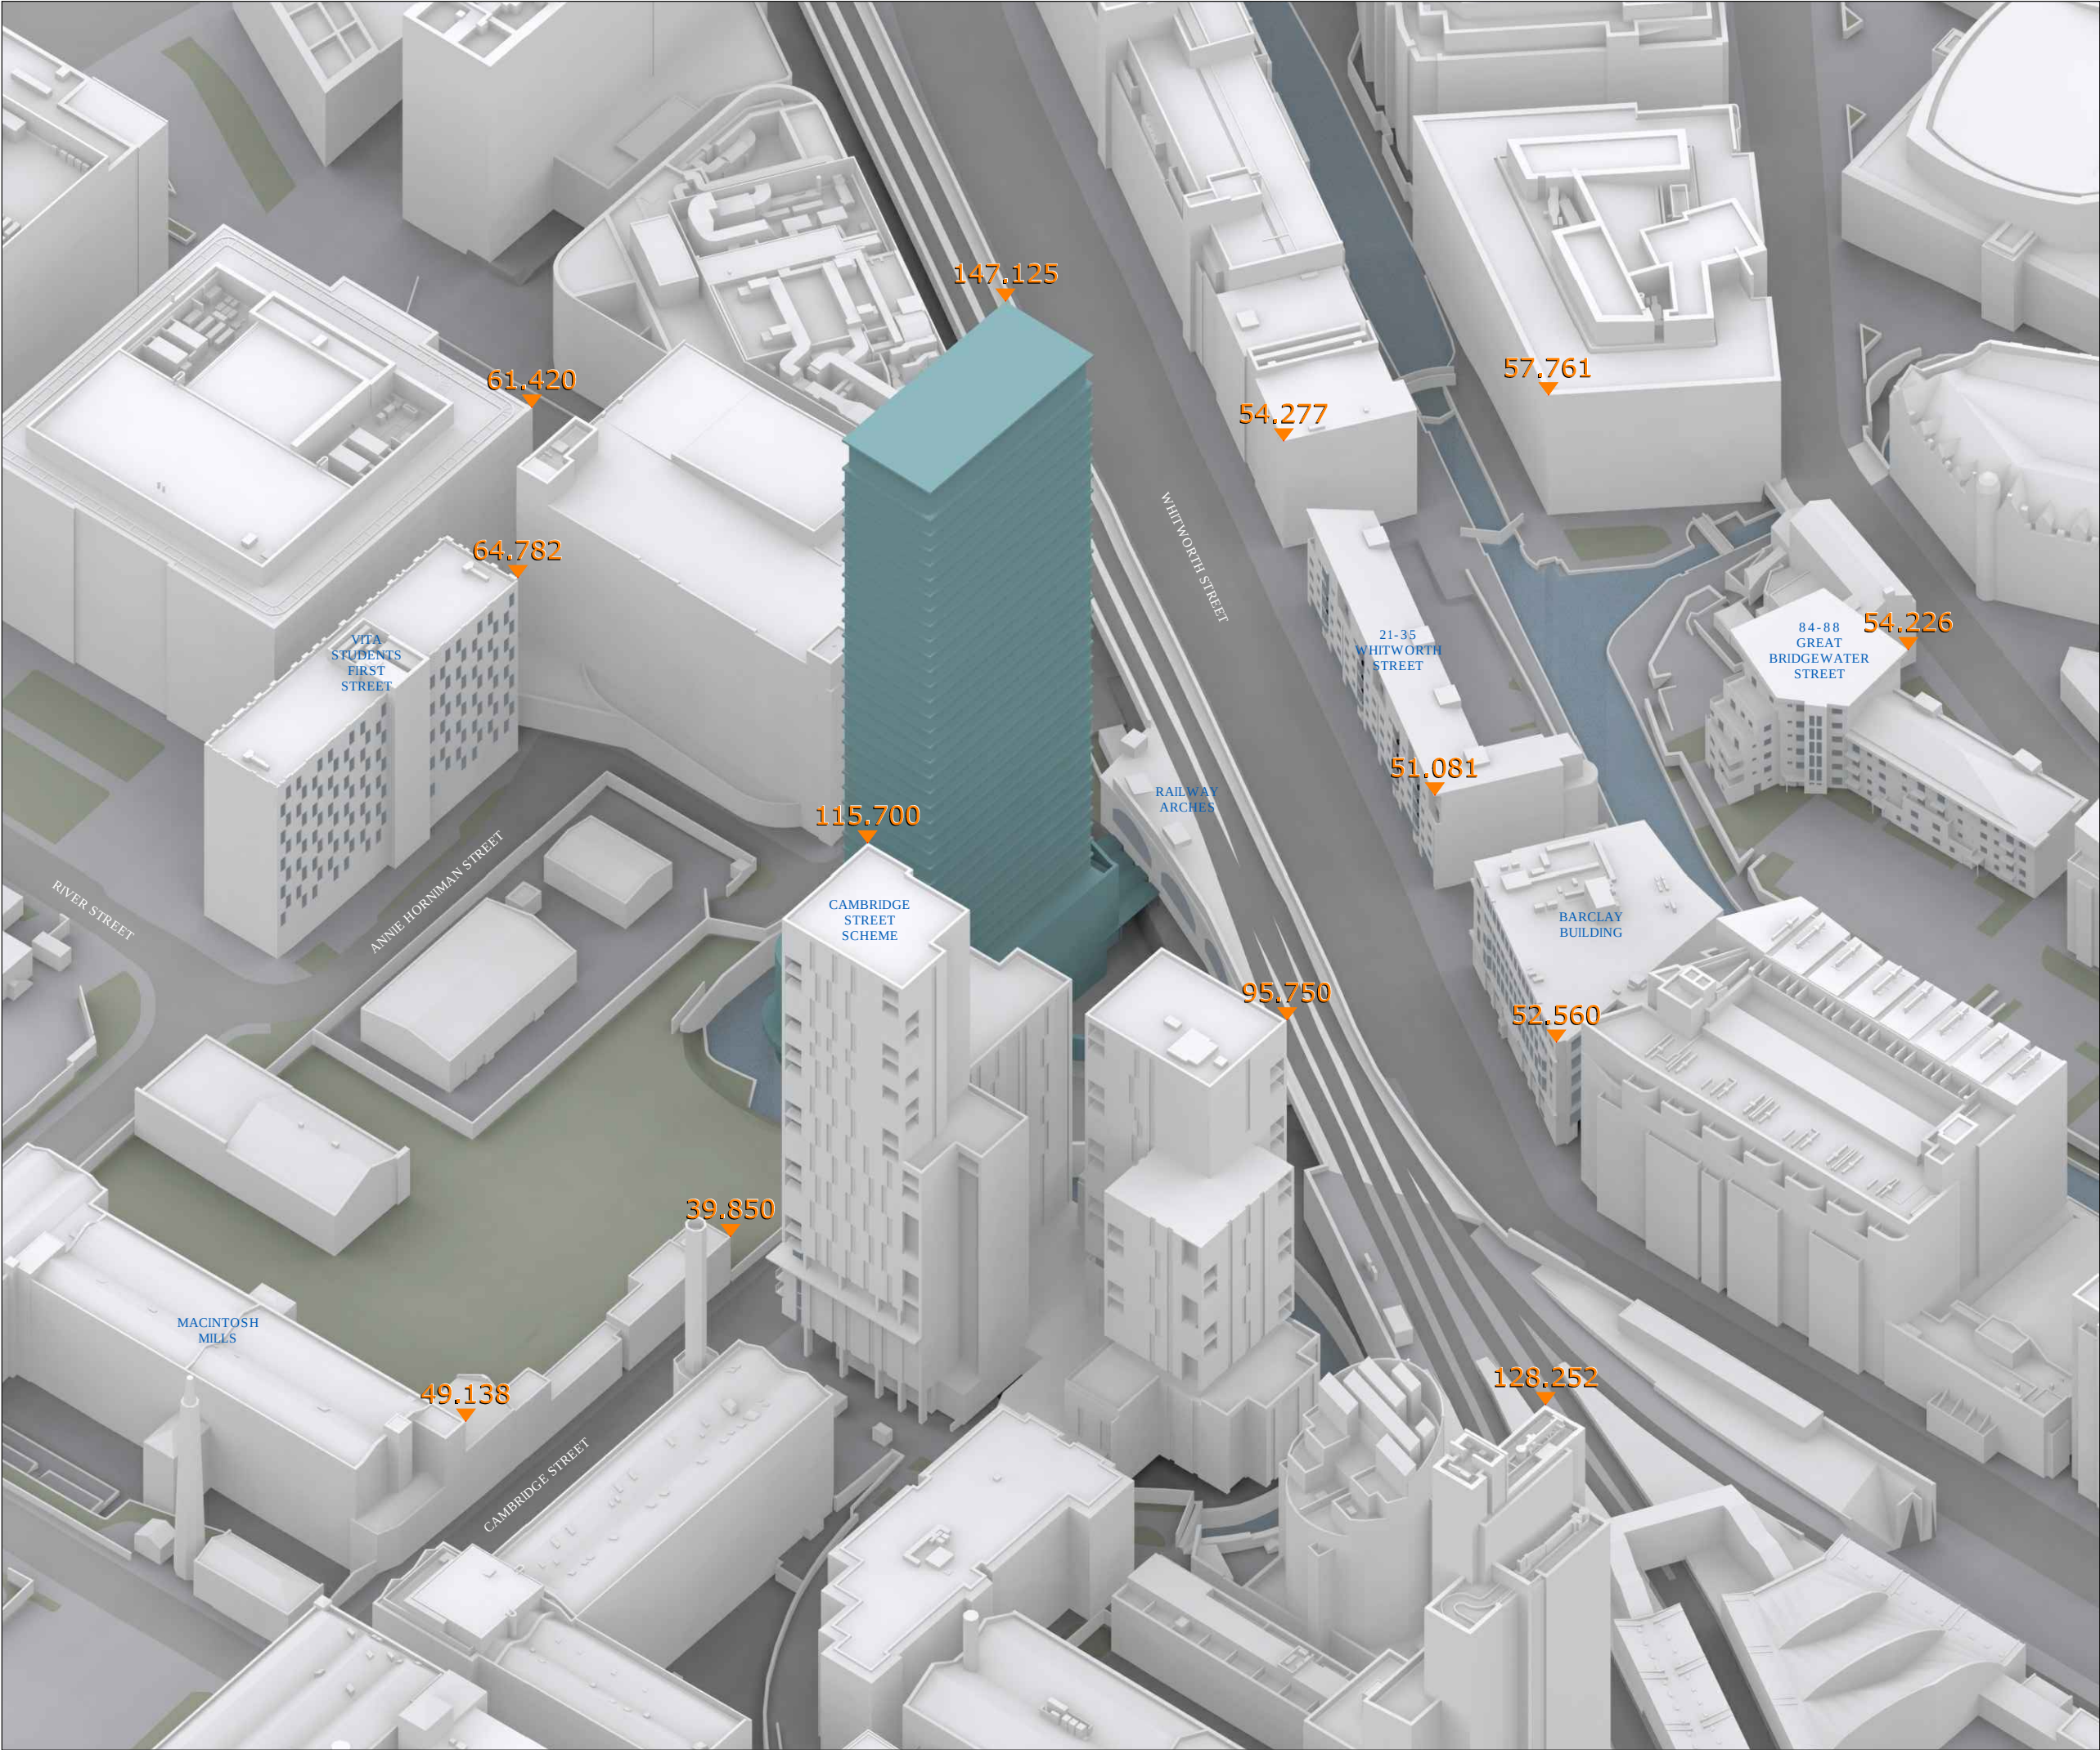

SOURCES OF INFORMATION

IR03-Vertex 080518
IR07-20230915-Research
IR10-20231107-Hodder

ALL INFORMATION DISPLAYED IS SUBJECT TO A COMPLETE VERIFIABLE SITE SURVEY BEING UNDERTAKEN. GIA TAKES NO RESPONSIBILITY ON THE ACCURACY OR RELIABILITY OF THE DISPLAYED DATA SINCE A VERIFIED SITE SURVEY WAS NOT MADE AVAILABLE PRIOR TO THE GENERATION OF SUCH INFORMATION.

NOTES:
PROPOSED SCHEME SHOWN IN TEAL


N.B. DO NOT SCALE OFF THIS DRAWING
PROJECT:
HOTSPUR HOUSE, CAMBRIDGE STREET, MANCHESTER

DRAWING NAME:
3D VIEW PROPOSED

DWN BY	SCALE	CHK BY	STATUS	DATE
KS	NTS	SP	±	SEP23
PROJ No.	REL No.	IS No.	DWG No.	REV No.
0470	02	01	05	-

gia
2 Commercial St.
Manchester
M15 4RQ
mail@gia.uk.com
www.gia.uk.com

MANCHESTER • LONDON

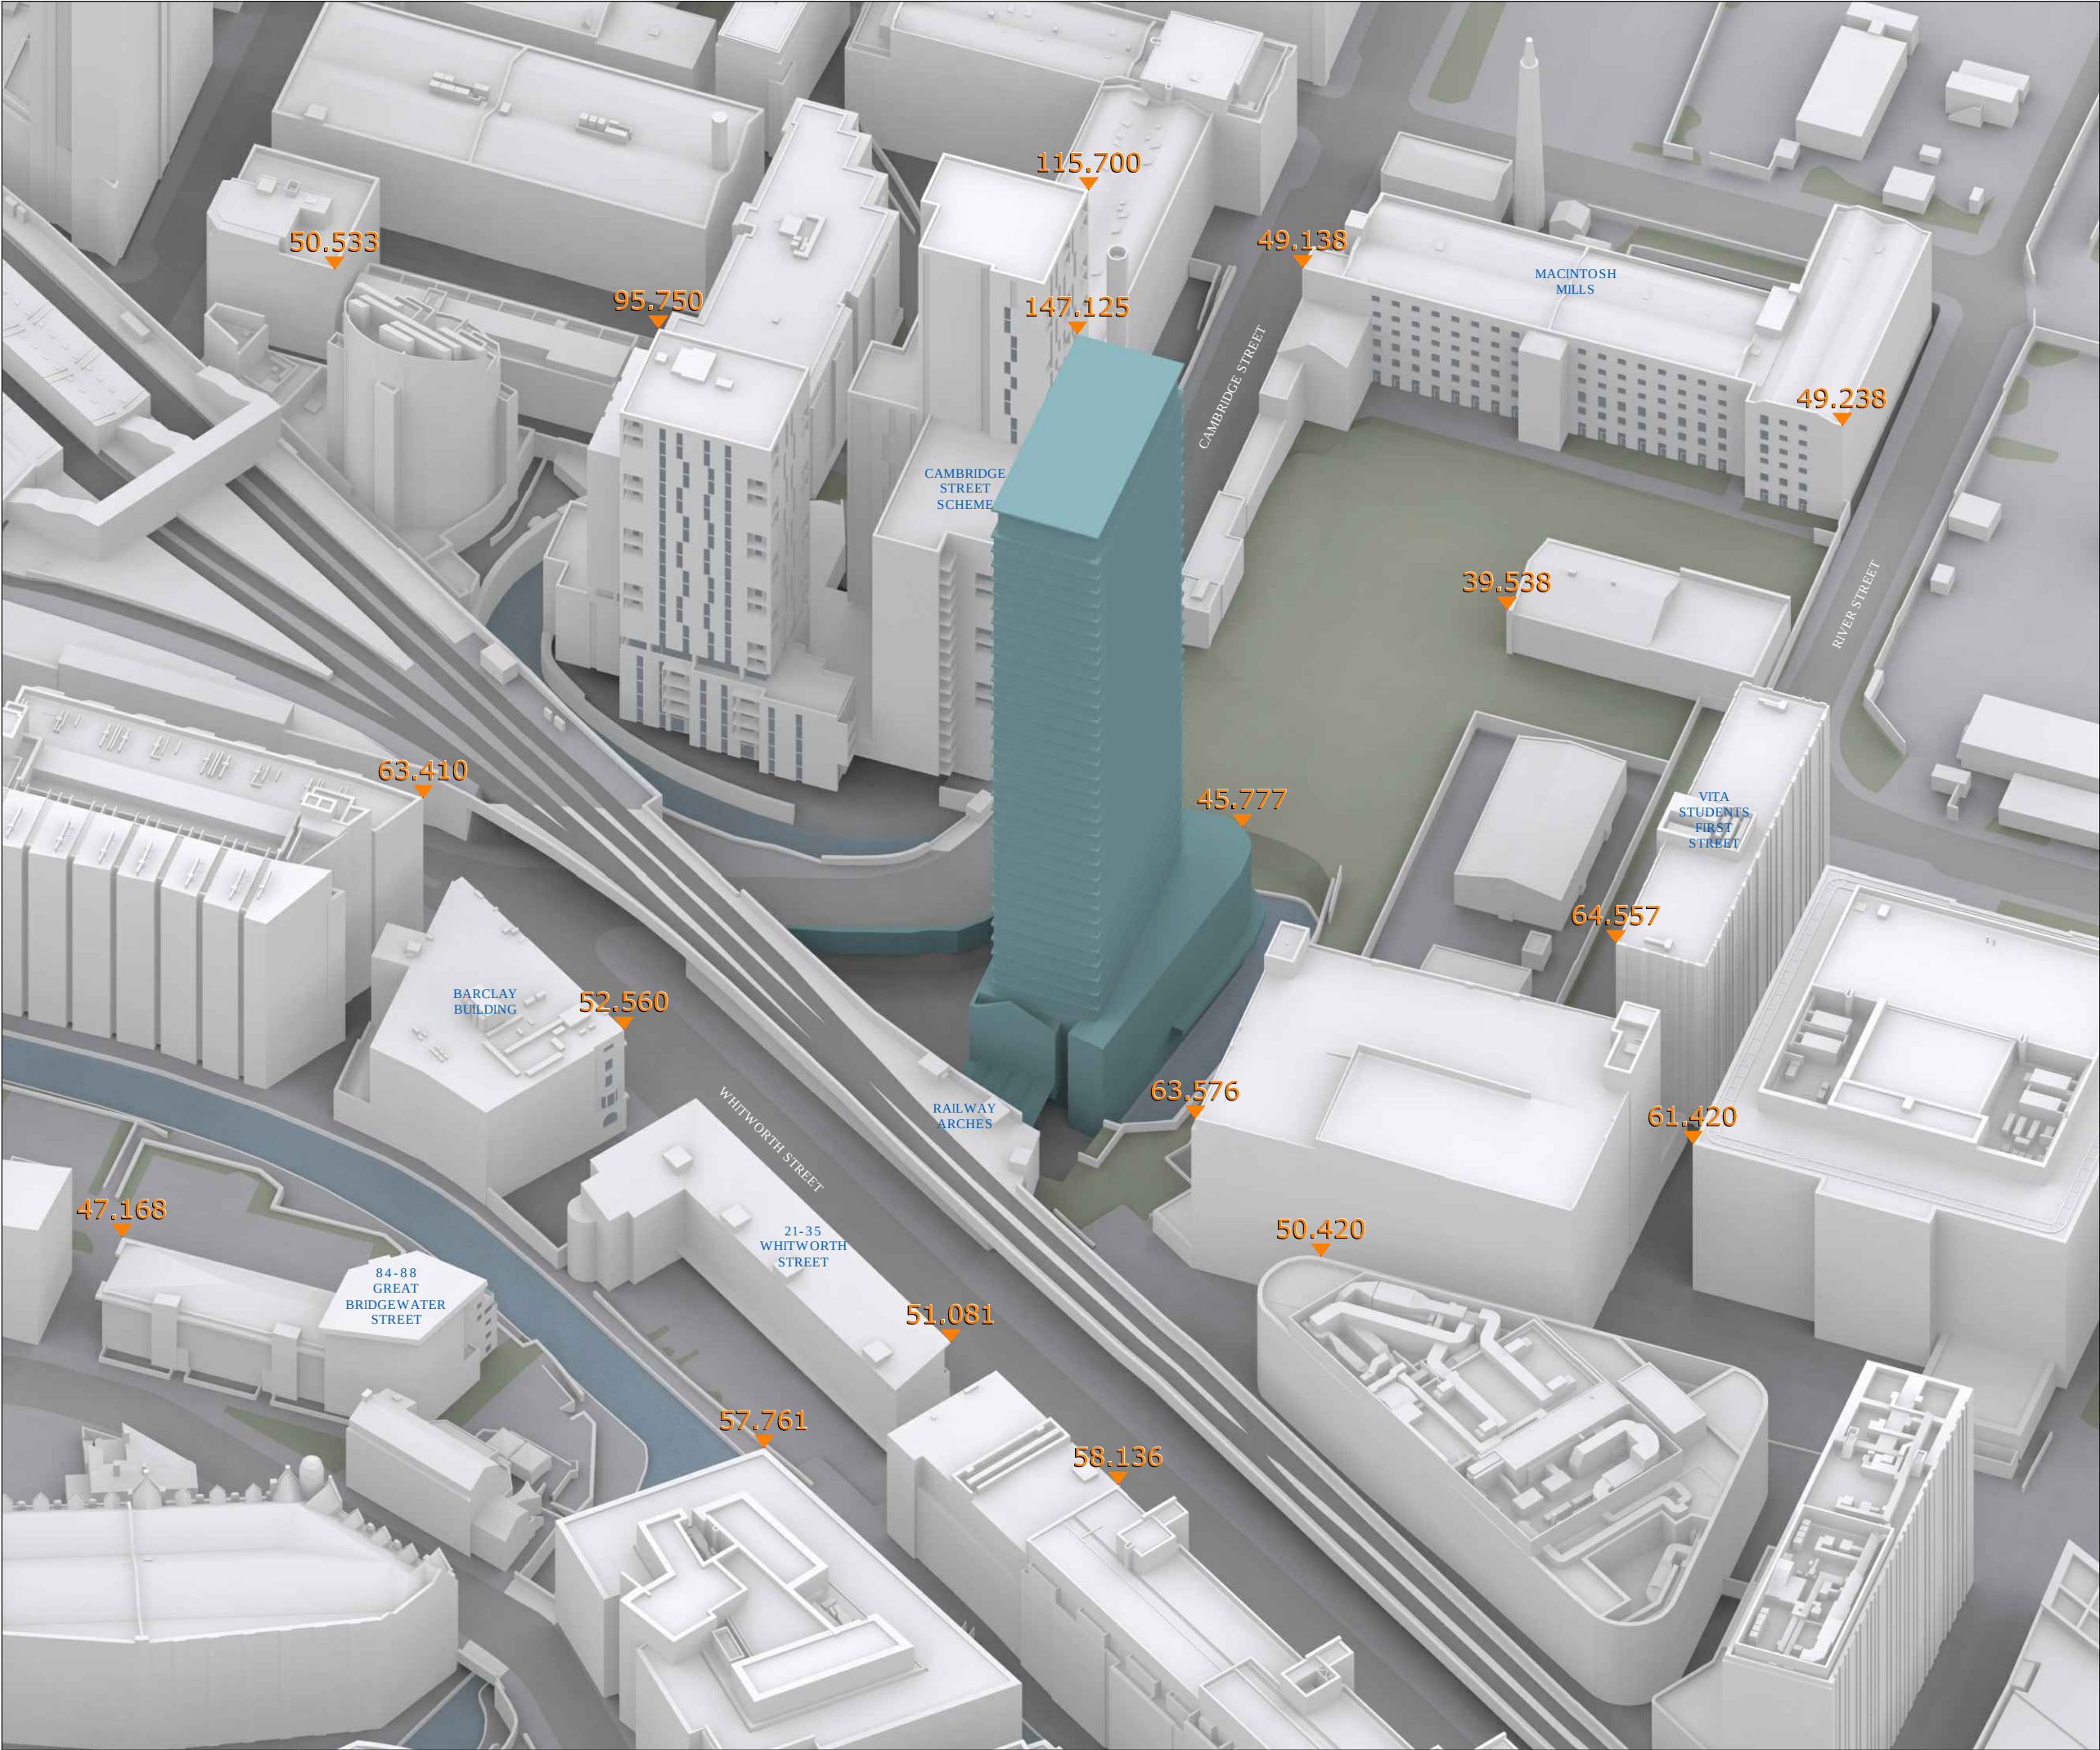

SOURCES OF INFORMATION

IR03-Vertex 080518
IR07-20230915-Research
IR10-20231107-Hodder

ALL INFORMATION DISPLAYED IS SUBJECT TO A COMPLETE VERIFIABLE SITE SURVEY BEING UNDERTAKEN. GIA TAKES NO RESPONSIBILITY ON THE ACCURACY OR RELIABILITY OF THE DISPLAYED DATA SINCE A VERIFIED SITE SURVEY WAS NOT MADE AVAILABLE PRIOR TO THE GENERATION OF SUCH INFORMATION.

NOTES:
PROPOSED SCHEME SHOWN IN TEAL

N.B. DO NOT SCALE OFF THIS DRAWING
PROJECT:
HOTSPUR HOUSE, CAMBRIDGE STREET, MANCHESTER

DRAWING NAME:
3D VIEW PROPOSED

DWN BY	SCALE	CHK BY	STATUS	DATE
KS	NTS	SP	±	SEP23
PROJ No.	REL No.	IS No.	DWG No.	REV No.
0470	02	01	06	-