


NOTE
This drawing is to read in conjunction with all other Architects drawings and all Structural Engineers drawings details and calculations.
It is the contractors responsibility to check all dimensions prior to fabrication or construction, any discrepancies to be reported to the Architect.



Existing Jackson's Row Elevation

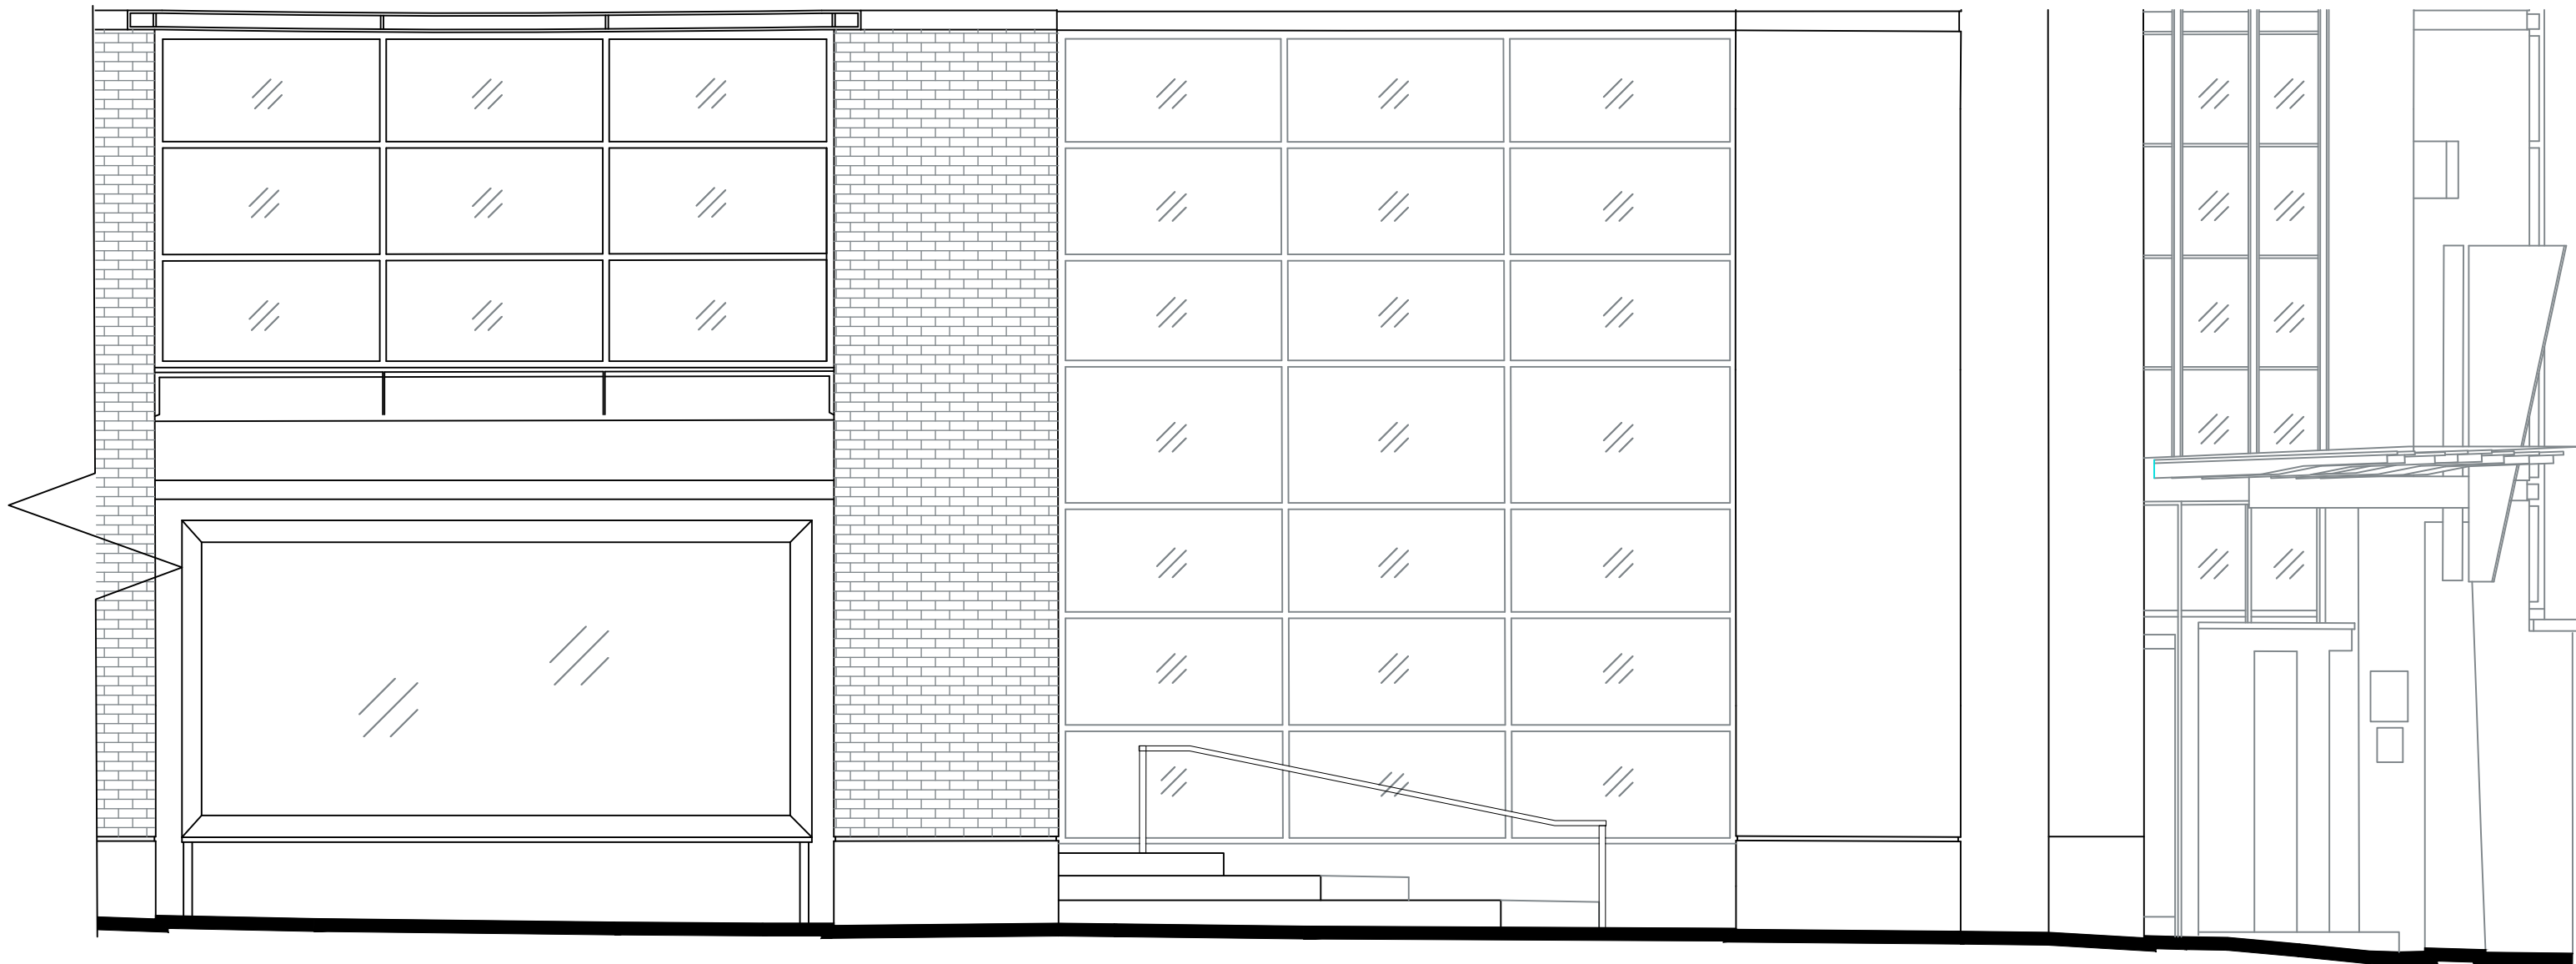

Existing Jackson's Row Elevation (cont'd)

Existing Jackson's Row Elevation

Scale 1:50

Revisions:
REV A: Amended elevation 24.05.23
REV B: Amended elevation 25.07.23



K I R K M A N
A R C H I T E C T S

PO Box 929
ALTRINCHAM, CHESHIRE
WA15 5QL
TEL: 07974 254060
WWW.KIRKMANARCHITECTS.CO.UK

Project
PROPOSED ELECTRIC SHUFFLE
201 DEANS GATE, MANCHESTER,
M3 3NW

Drawing
EXISTING JACKSON'S ROW ELEVATION

Date APRIL 2023 Drawn By CM Scale 1:50 @ A1

Drawing Status Drawing No. Rev No.
PRELIMINARY 1643-07 B