

All dimensions are to be checked on site, any discrepancies are to be reported to the Architect before work commences. Do not scale from this drawing.

This drawing is to be read in conjunction with all relevant consultants and specialists drawings / documents, any discrepancies are to be reported to the Architect before the affected work commences.


All structural components shown are indicative only. Details / calculations of structural members are to be provided by the Structural Engineer.

This drawing is copyright.



A	First Issue	07/09/2022
B	Amendments following pre-application comments from LPA on 21/09/2022	19/10/2022
C	Amendments following pre-application comments from LPA on 21/11/2022	09/01/2023
D	Amendments for submission of Full Planning Application	06/04/2023
E	Amendments following comments Initial Swept Path Analysis	29/09/2023




Proposed St. Mark's Lane Street-scene 1:200

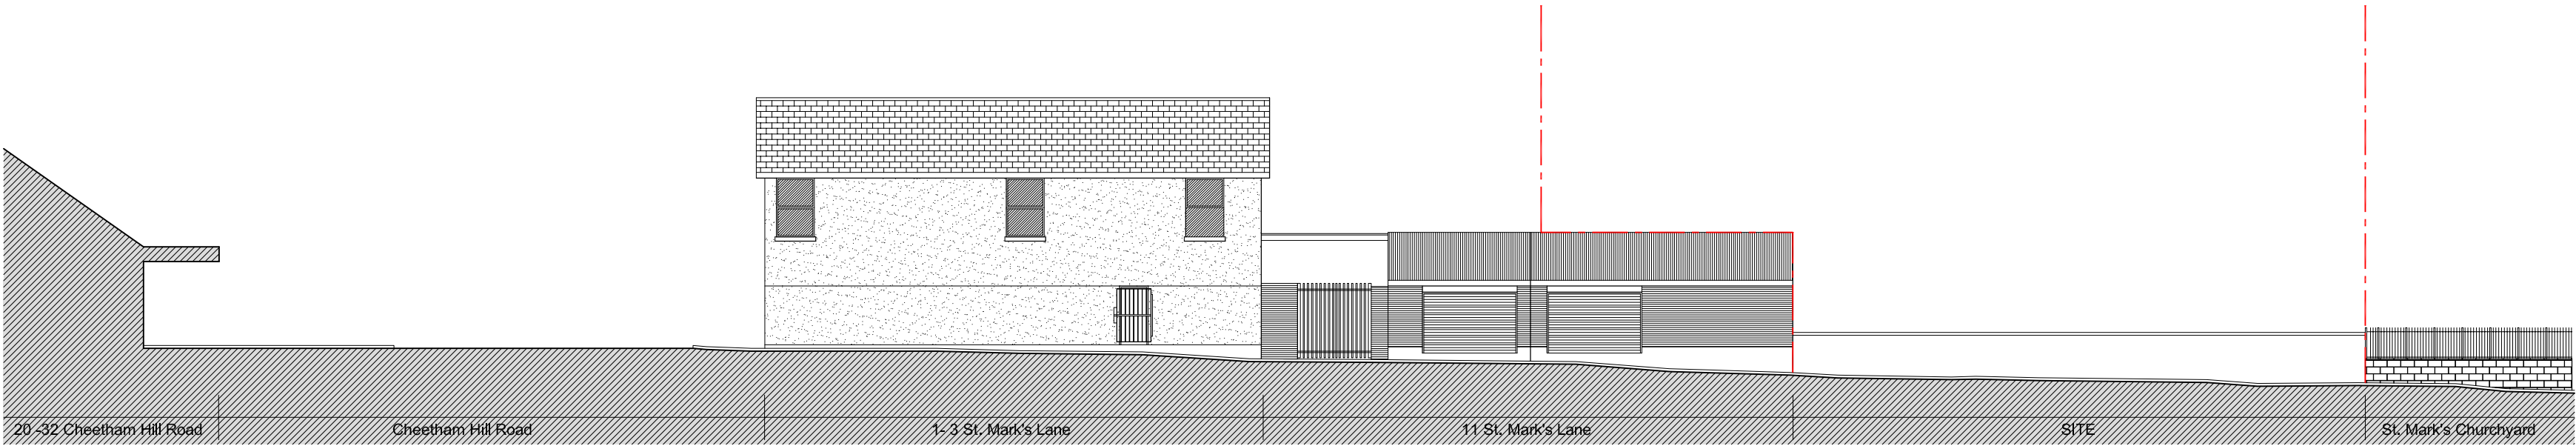


Existing St. Mark's Lane Street-scene 1:200

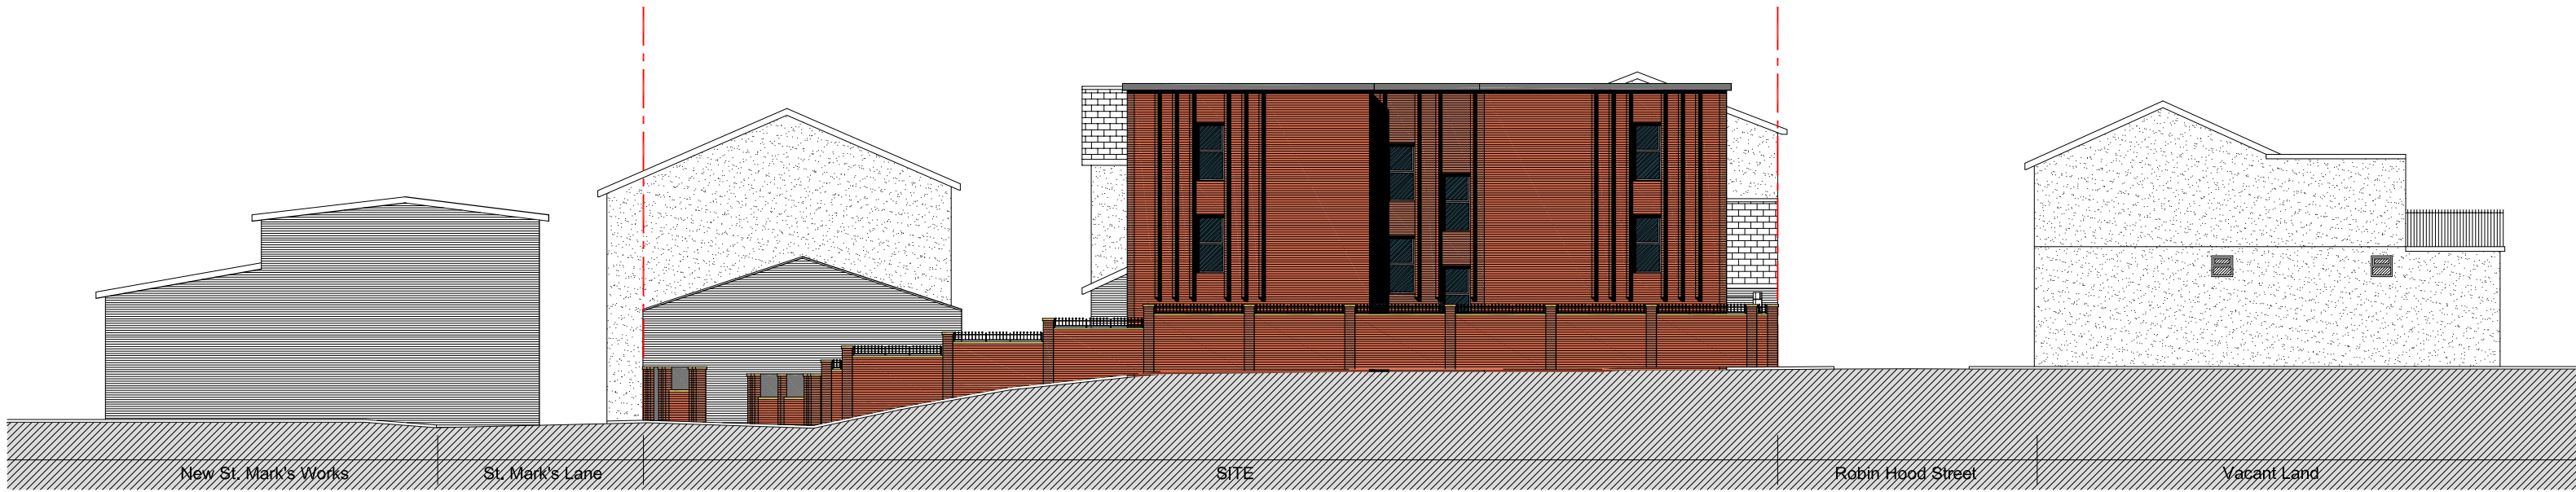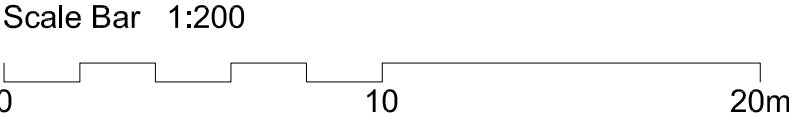

Proposed South West Street-scene 1:200

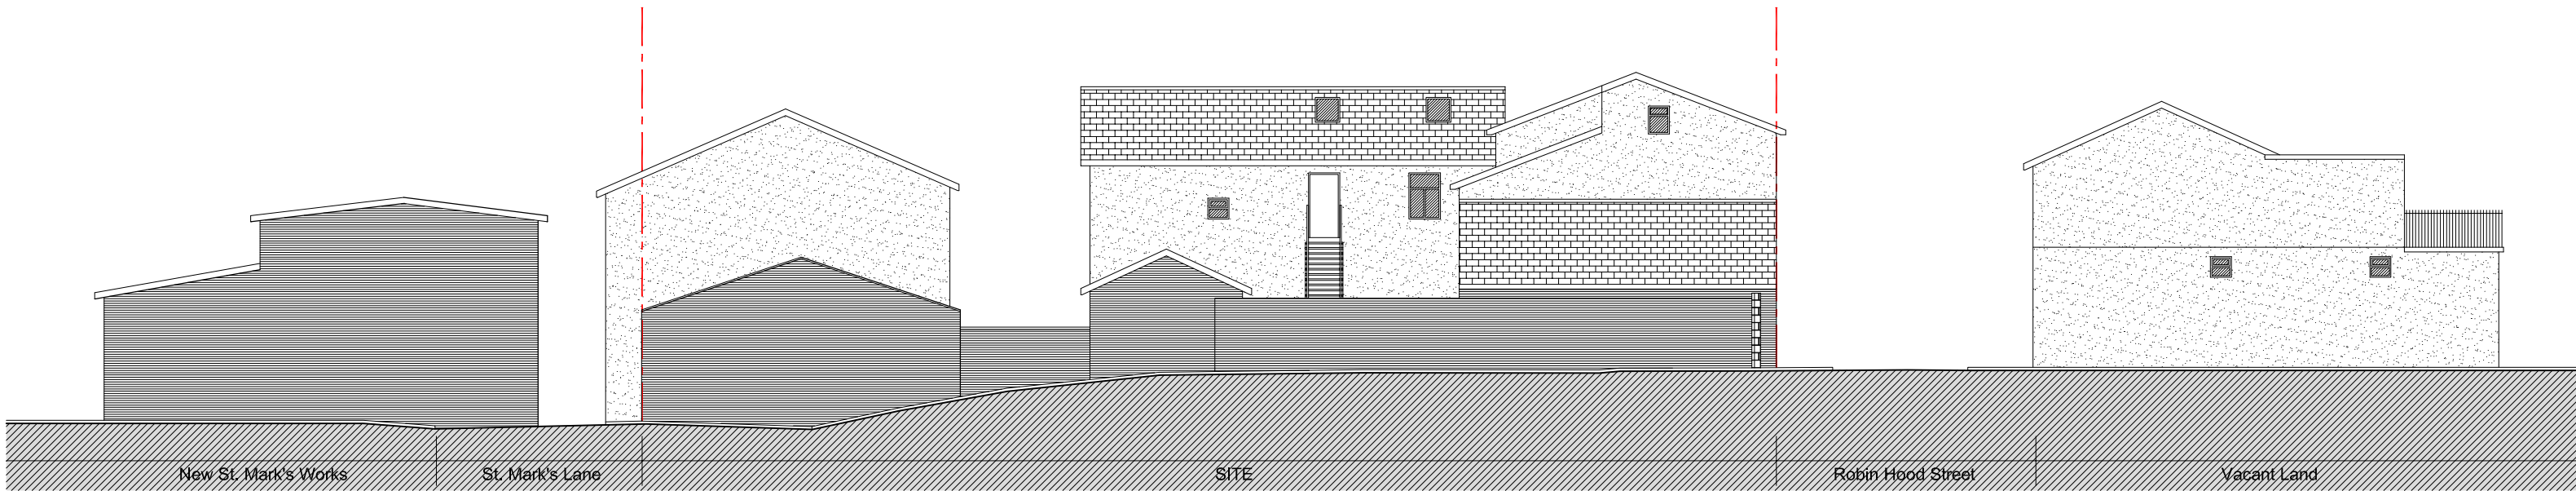

Existing South West Street-scene 1:200

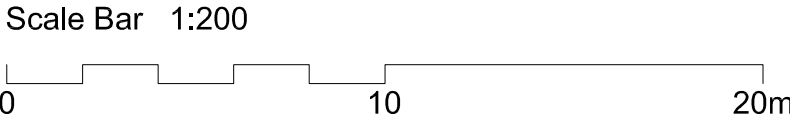

T+A Tang & Associates Ltd
Chartered Architects

Tel : 0161 877 9567 10/F, 1 City Approach, Albert Street,
Eccles, Manchester, M30 0BS, UK
e-mail: barrytang@tangassociates.co.uk

Client:
Mrs Zahida Chaudhry

Project:
Robin Hood Street, Cheetham Hill, Manchester
M8 9JG

Drawing Title:
Existing and Proposed St Mark's Lane and
South West Street-scenes

Scale: 1:200 @ A1 Date: August 2022

Drawing No: 9808/123 Revision: E