



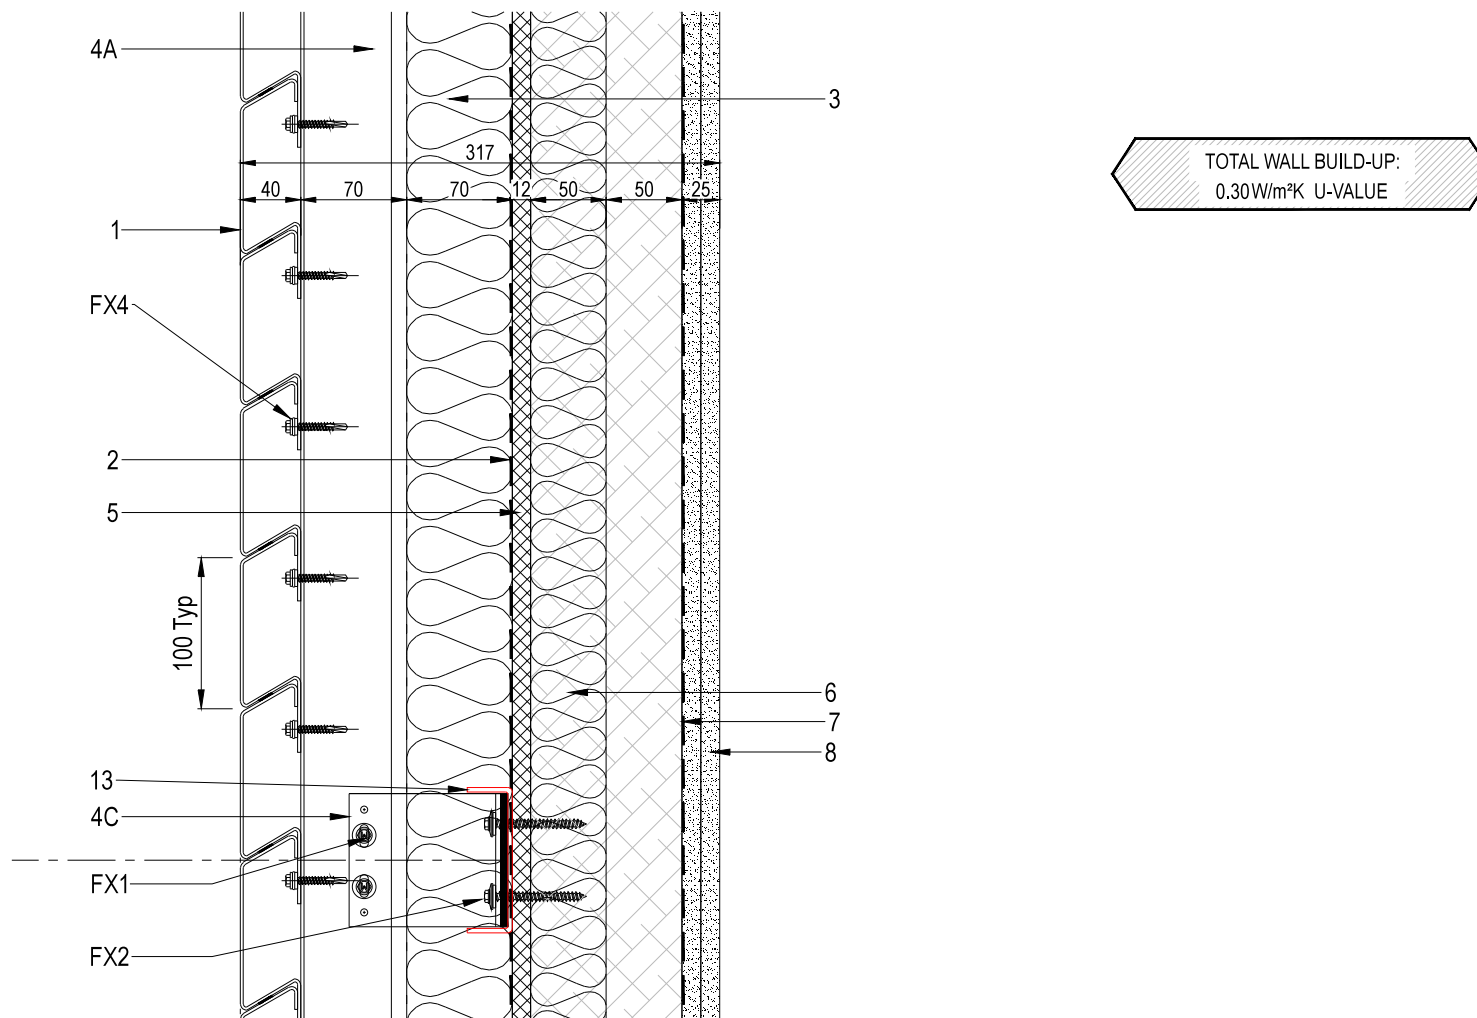

01 - TIMBER VERTICAL SECTION
SCALE - 1:5

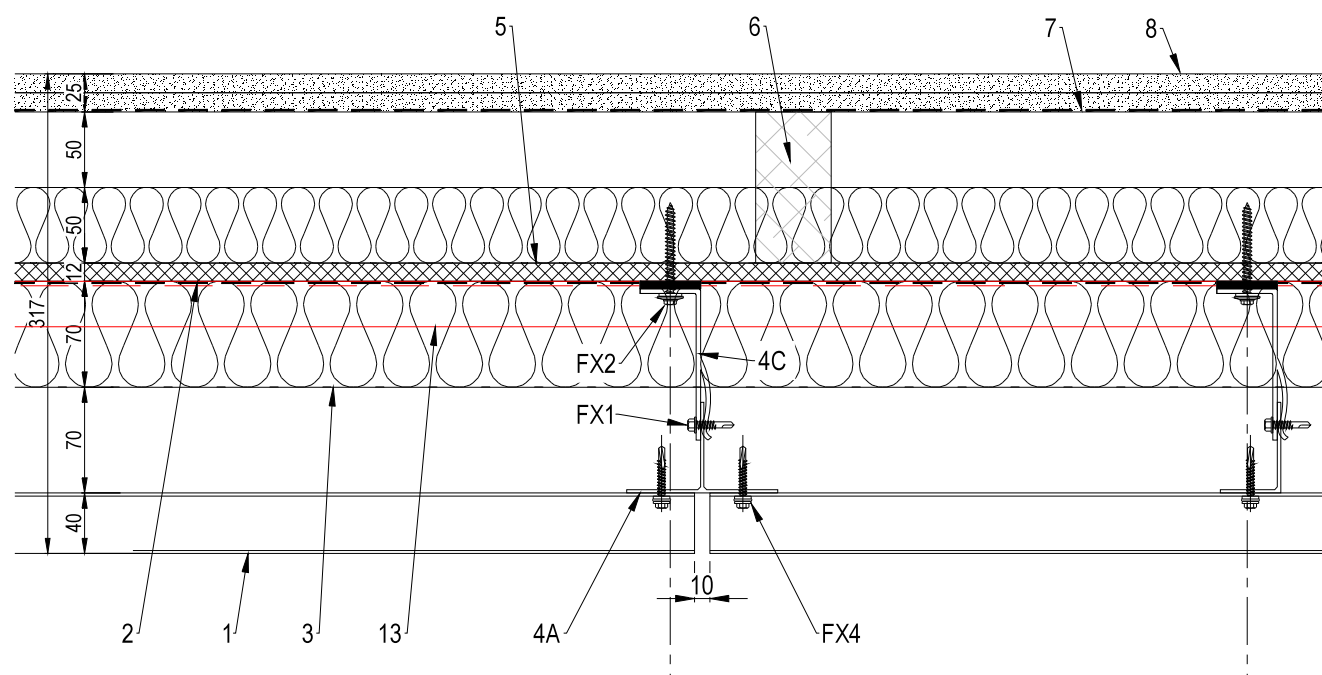

02 - TIMBER PLAN VIEW
SCALE - 1:5

1. 2mm ALUMINIUM PANEL - GENIUS LINEAR SYSTEM. COLOUR : ANODITE 545 BRONZE.
2. OBEX A1 BREATHER MEMBRANE
3. 70mm ROCKSILK RAINSCREEN SLAB INSULATION
- 4A. 100X60 VERTICAL T RAIL OR 60x40 VERTICAL ALUMINIUM L RAIL. 60mm FACE FIXED TO HELPINGHAND BRACKET. RAILS NOT TO EXCEED 3120mm LONG
- 4C. 100mm DOWNER SINGLE HEIGHT HELPING HAND BRACKET USED AS RESTRAINT BRACKET. SINGLE BRACKETS AS DEAD LOAD BRACKETS.
5. STS 12mm A1 SHEATHING BOARD
6. 100x50 SOFTWOOD TIMBER STUDS, PARTIALLY FILLED WITH 50mm MINERAL WOOL INSULATION
7. VAPOUR CONTROL LAYER
8. 2x LAYERS 12.5mm PLASTERBOARD & SKIM
13. 3X30X106X30MM ALUMINIUM HORIZONTAL C CHANNEL TO BRIDGE STUDS WHERE NECESSARY. GRADE: 5080

- FX1. JT4 4 4.8x19
2 PER SINGLE SLIDING HELPING HAND BRACKET.
2 PER SINGLE DEAD LOAD HELPING HAND BRACKET.
- FX2. TAPFIX 6.3x50
2 PER SINGLE BRACKET
- FX4. JT3 3 5.5x35 S16

DO NOT SCALE: CONTRACTOR TO CHECK ALL DIMENSIONS AND REPORT ANY OMISSIONS OR ERRORS. ALL DIMENSIONS ARE IN MILLIMETRES
WINDOWS AND DOORS ARE TO BE READ IN CONJUNCTION WITH BS 4873:2009



GENERAL NOTES:		
REVISIONS:		
REV:	DRN BY:	DATE:
P1	ISSUED FOR APPROVAL	DAL 14.04.23
P2	REVISED TO INTERNAL COMMENTS	DAL 02.06.23
P3	REVISED TO SHOW LINEAR CLADDING PANEL	DAL 24.07.23
P4	REVISED TO SHOW 100MM FACE LINEAR CLADDING PANEL AND COLOUR CONFIRMATION	DAL 14.08.23

CLIENT: RIDGE AND PARTNERS LLP		
PROJECT: BOATMANS MANCHESTER		
TITLE: CLADDING SPECIFICATION SHEET, TIMBER SUBSTRATE BIRD BEAKED JOINTS		
SCALE @A3: 1.5	DATE: Apr23	DRN BY: DAL
PROJECT NO: P2304 SP02B	DRAWING NO: P4	REV NO:
FOR APPROVAL		
Quality Fast Facades Camden House, Camden Close, Ainsworth, Bolton, BL2 5RH Tel: 0161 797 7662 www.qffacades.co.uk		