




- GENERAL NOTES:
- ALL STEELWORK TO BE COATED IN INTUMESCENT PAINT TO ACHIEVE 1hr FIRE RESISTANCE.
 - SUITABLE WALL/CEILING MOUNTED LIGHTING TO BE AGREED BETWEEN CLIENT & MAIN CONTRACTOR. WEIGHT OF FIXINGS SUBJECT TO BRITISH GYPSUM ADVICE IF TO BE SUSPENDED TO CEILING MOUNTED CONDUIT WITHIN NEW CORRIDOR
 - FIRE ALARM INSTALLATION TO BE IN ACCORDANCE WITH BS 5839
 - EMERGENCY LIGHTING TO BE IN ACCORDANCE WITH BS 5266
 - ESCAPE ROUTE SIGNAGE TO BE TO BS ISO 3864-1 AND BS 5499-4
 - RETAINED ELECTRICAL SERVICE BOARDS WITHIN ESCAPE CORRIDOR TO BE BOXED IN WITH FIRE RESISTANT FRAMING TO 1hr FIRE RESISTANCE
 - CONTRACTOR TO REVIEW LEVEL OF EXISTING FLOOR AT LINE OF SHUTTERS TO ENSURE CONTINUOUS LEVEL FINISH TO MAINTAIN FIRE BARRIER.
 - FIRELINE BOARD SUBJECT TO REVIEW PRIOR TO CONSTRUCTION ISSUE

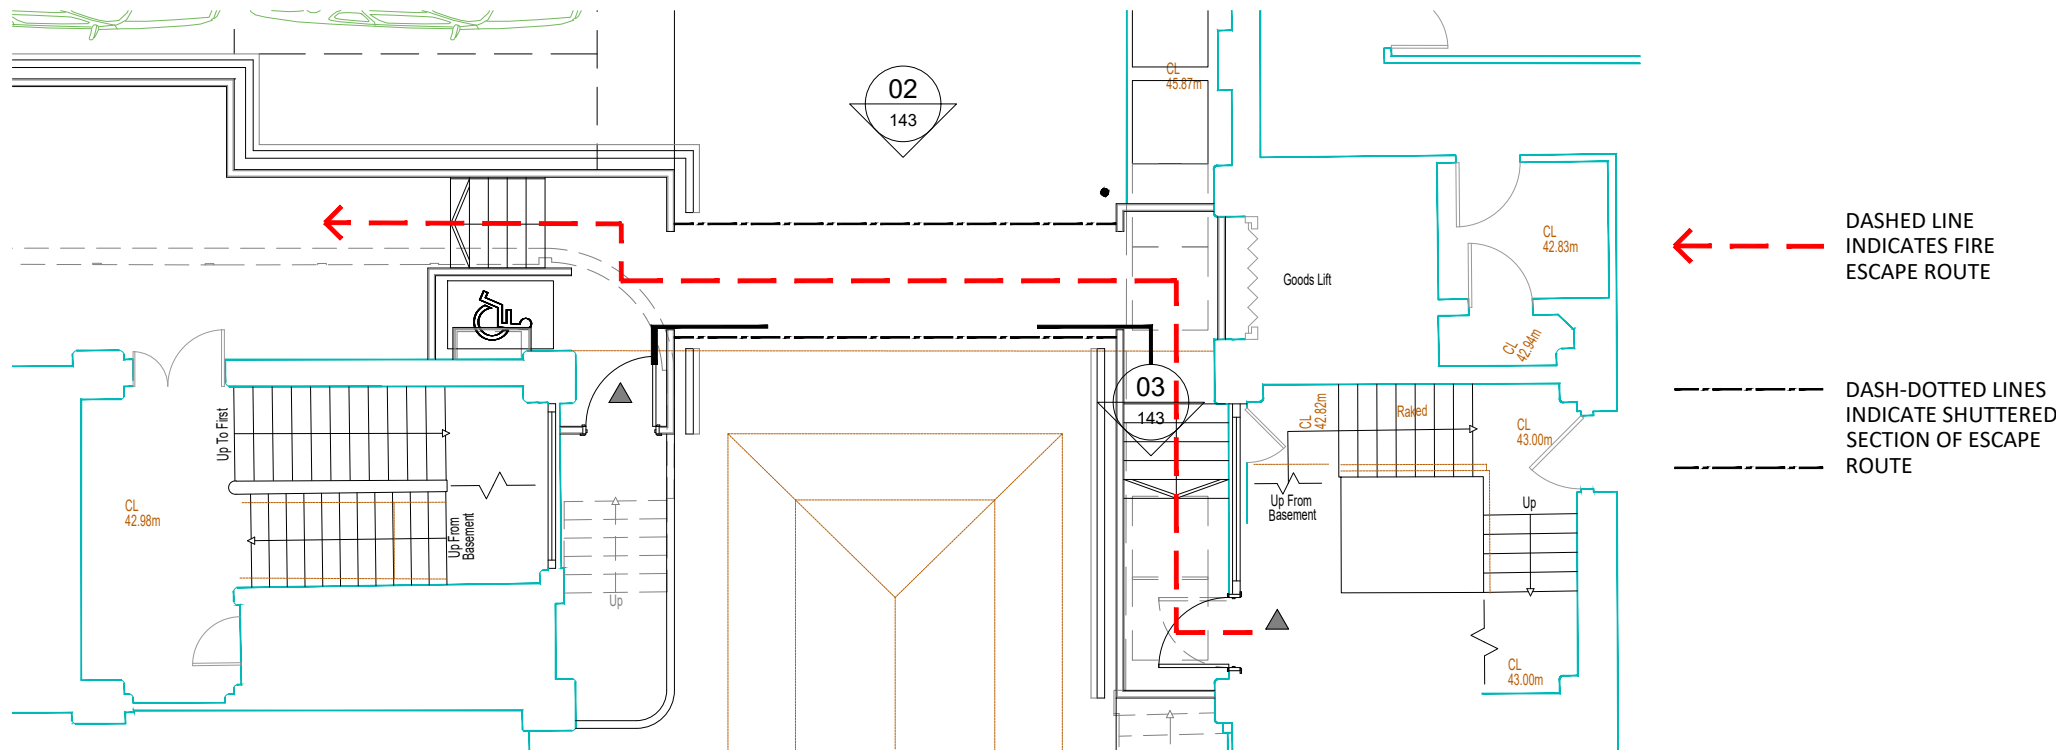


01 PROPOSED CORRIDOR & FIRE SHUTTER PLAN
143 SCALE - 1:100 @ A1

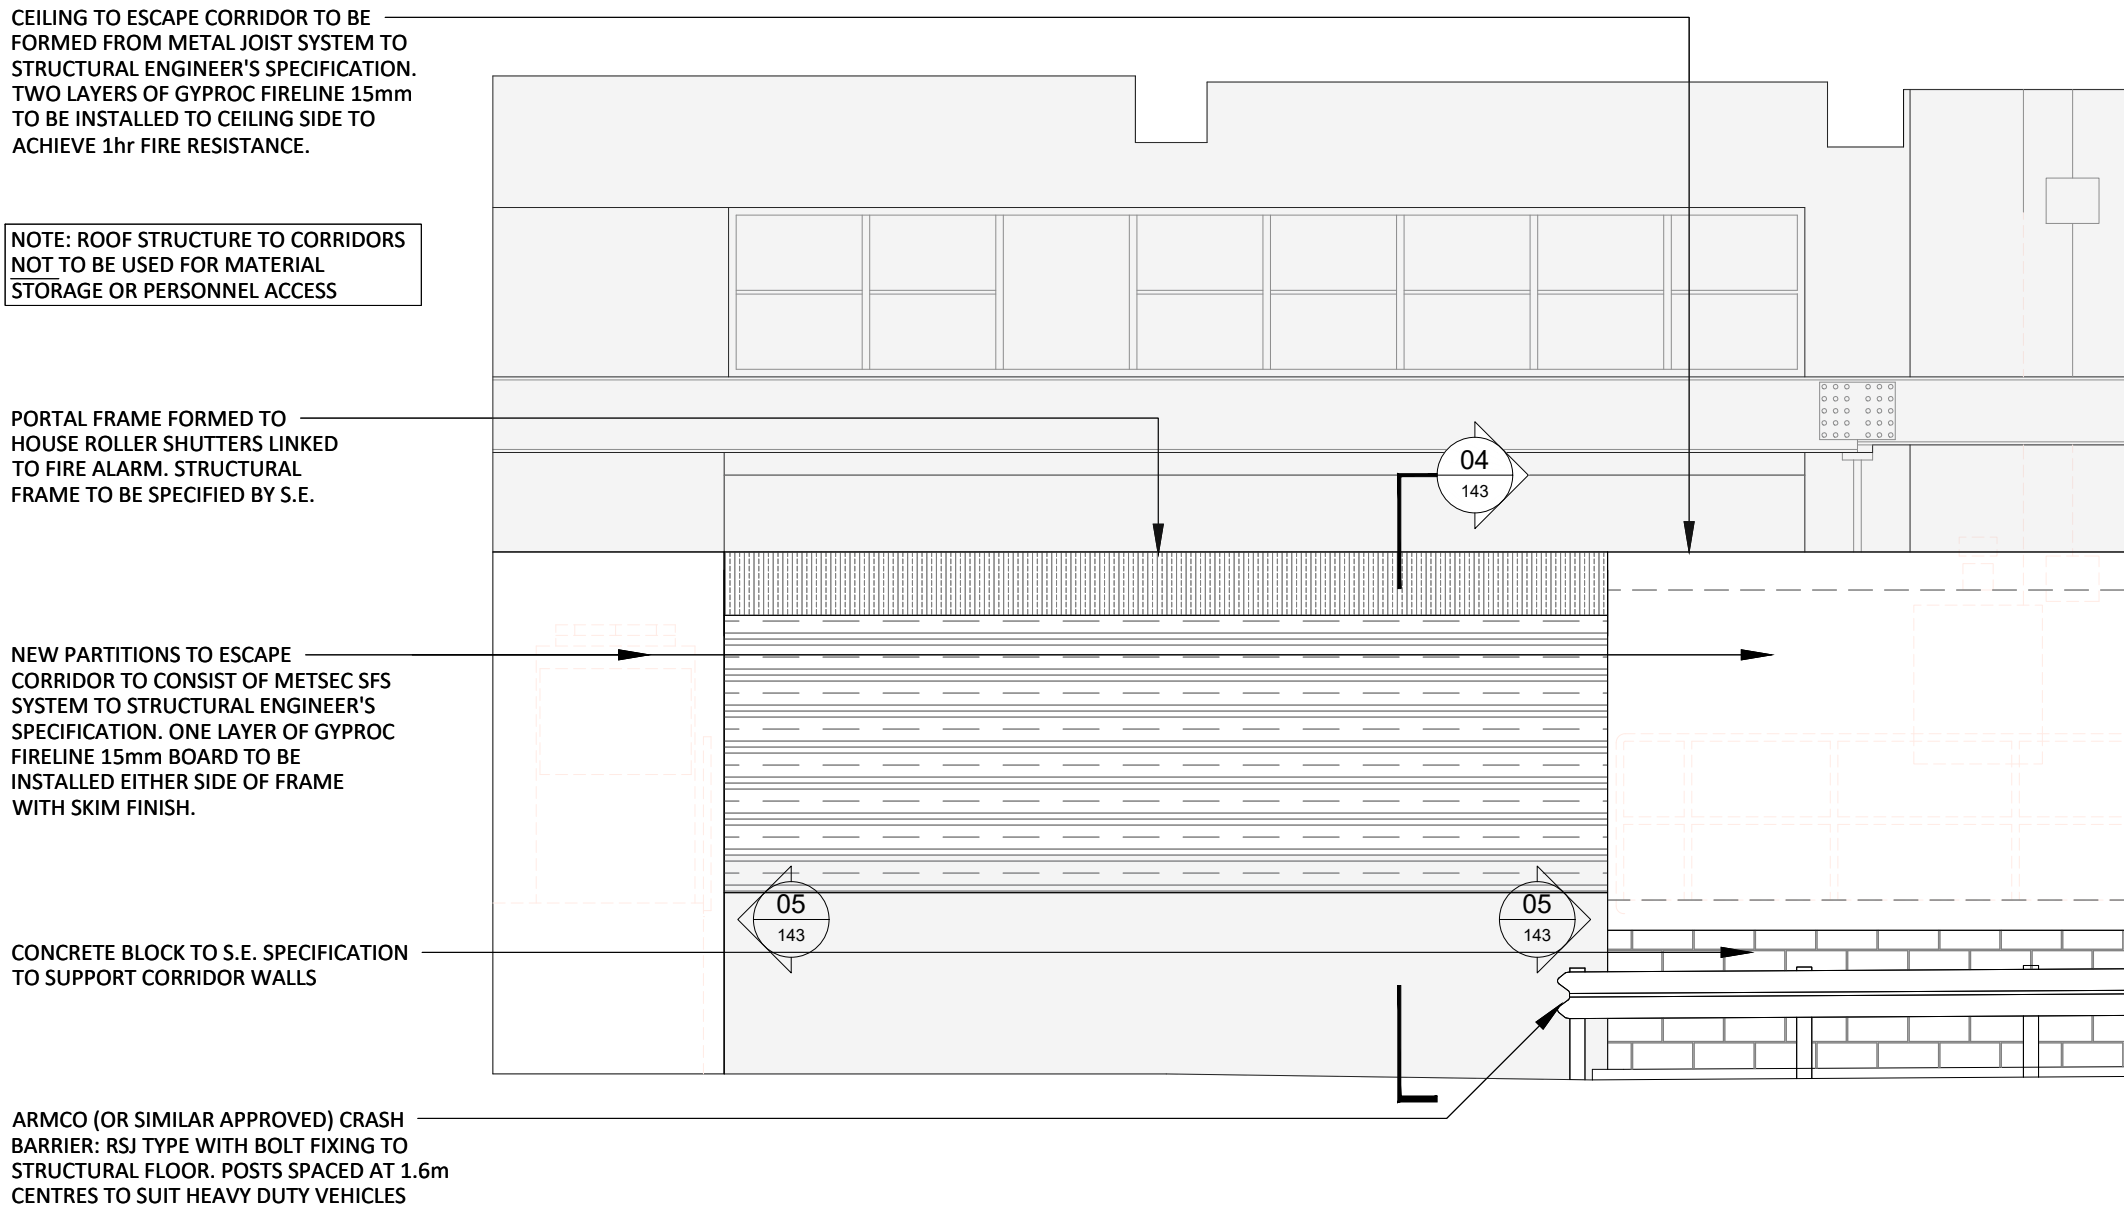


02 PROPOSED CORRIDOR & FIRE SHUTTER PORTAL ELEVATION
143 SCALE - 1:50 @ A1

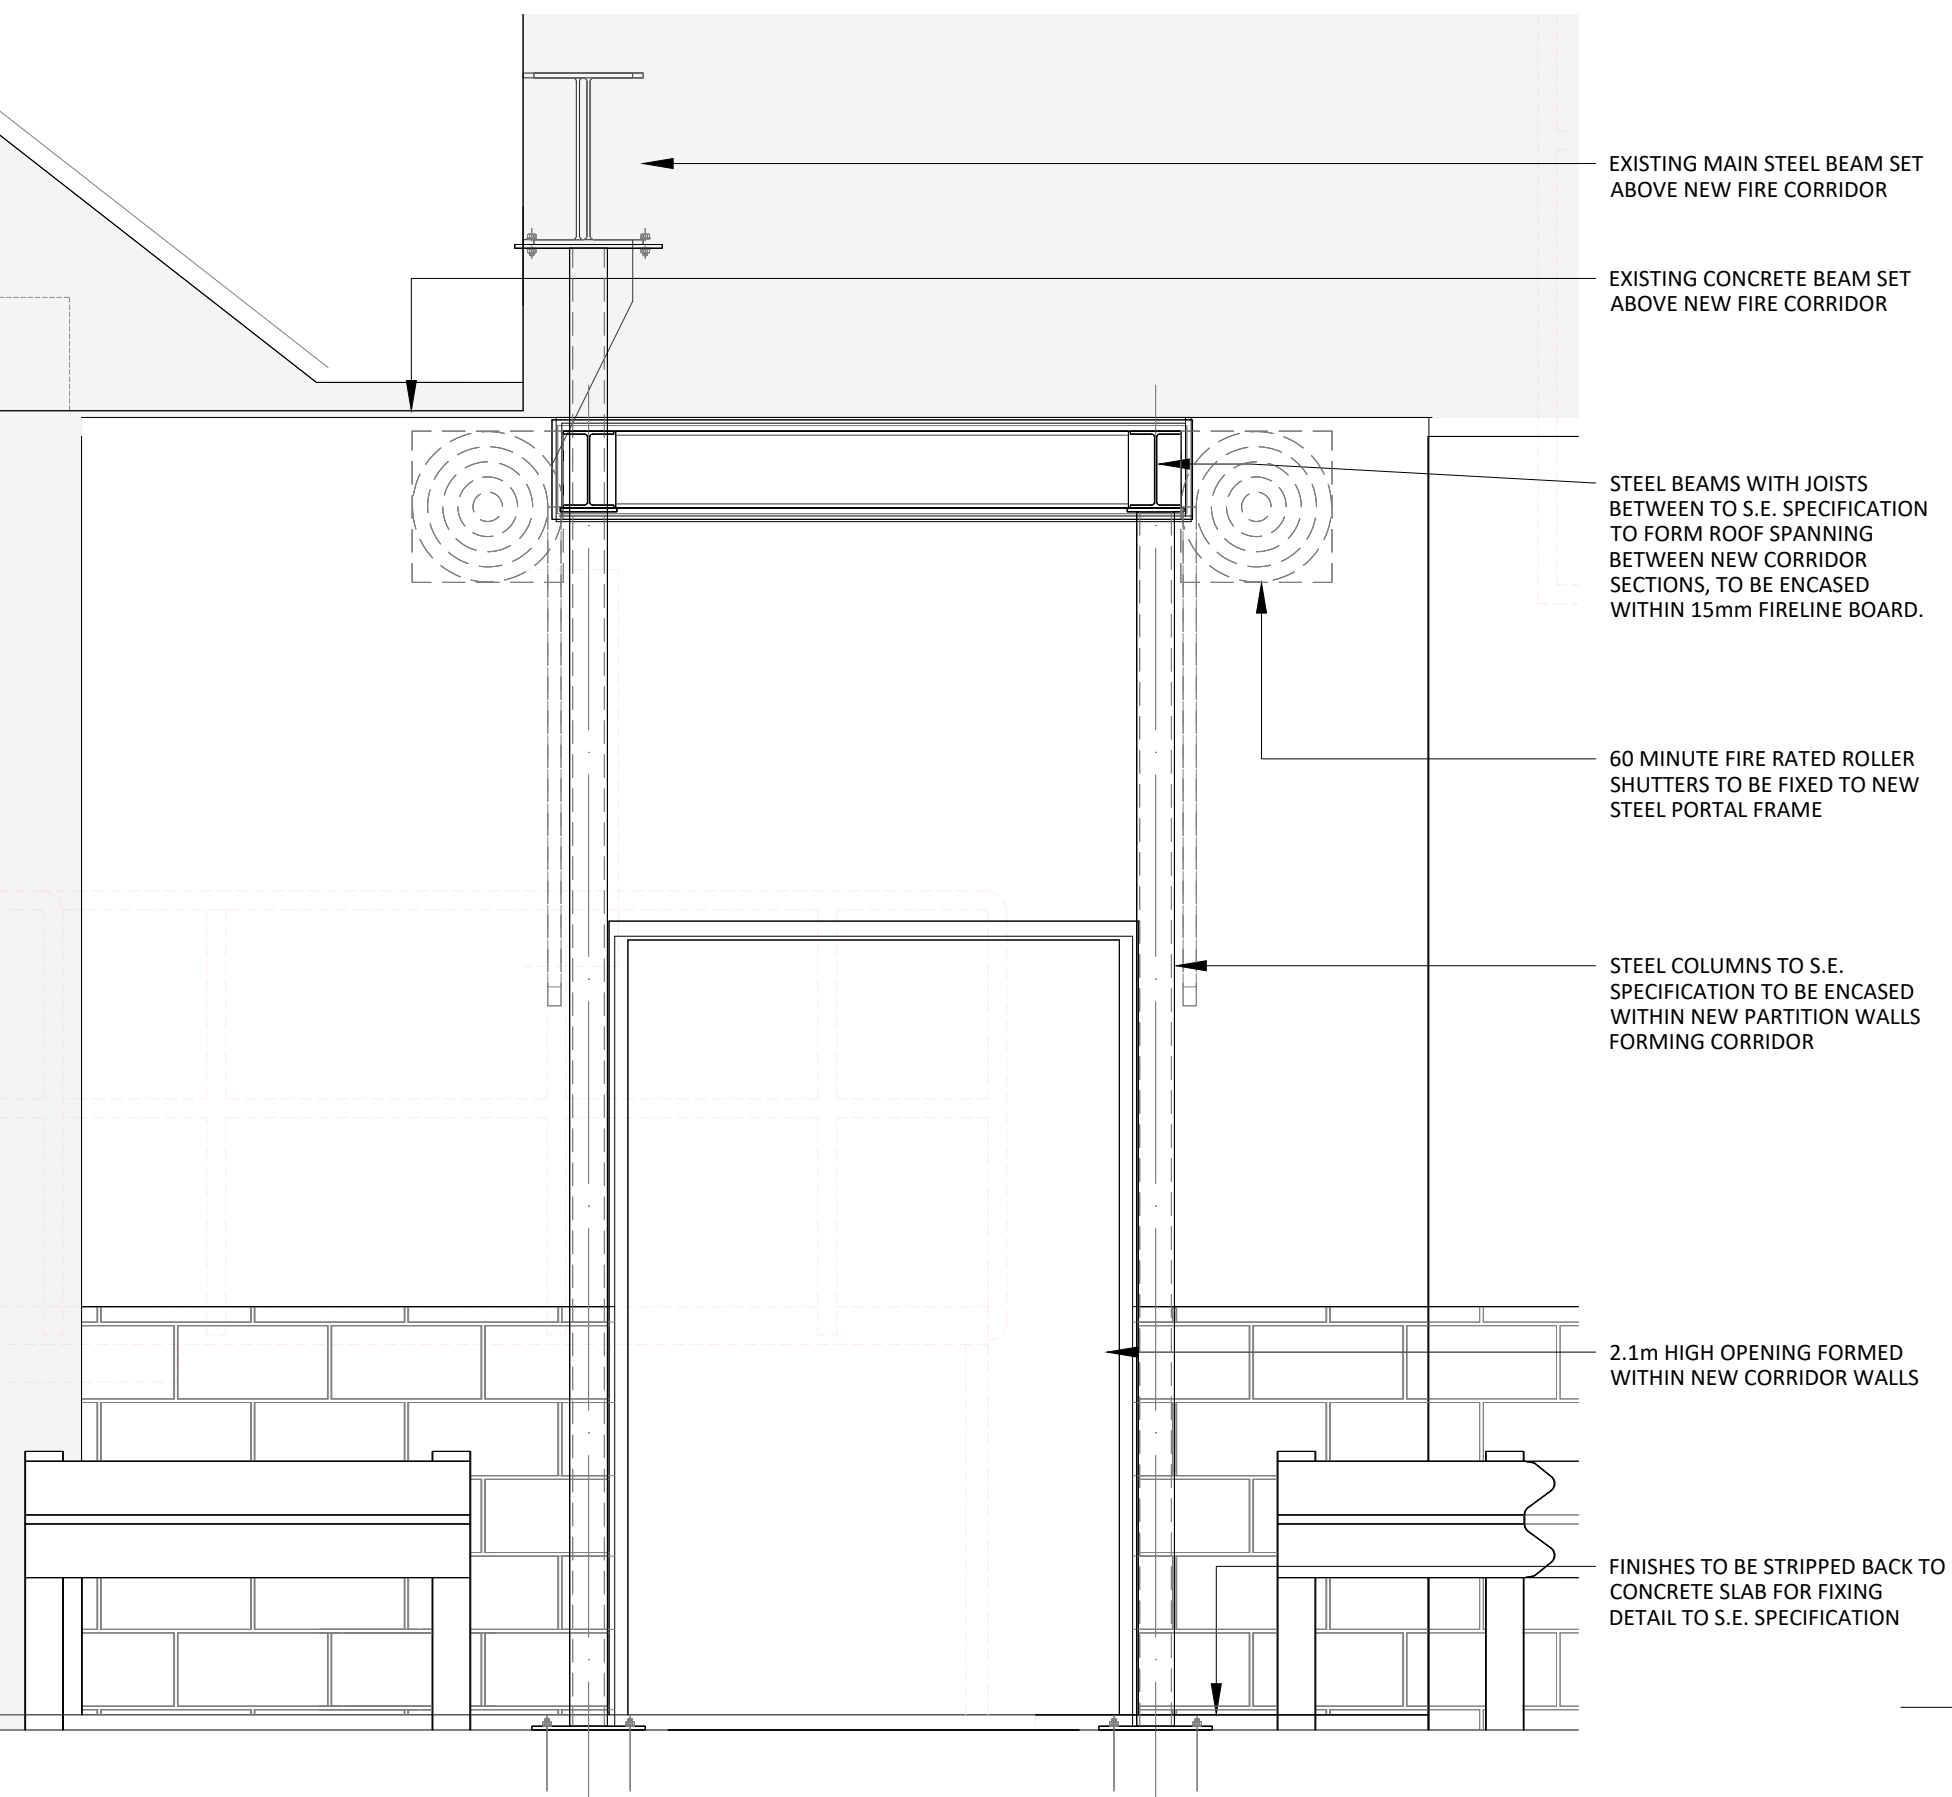


04 PROPOSED TYPICAL SHUTTER PORTAL SECTION
143 SCALE - 1:20 @ A1

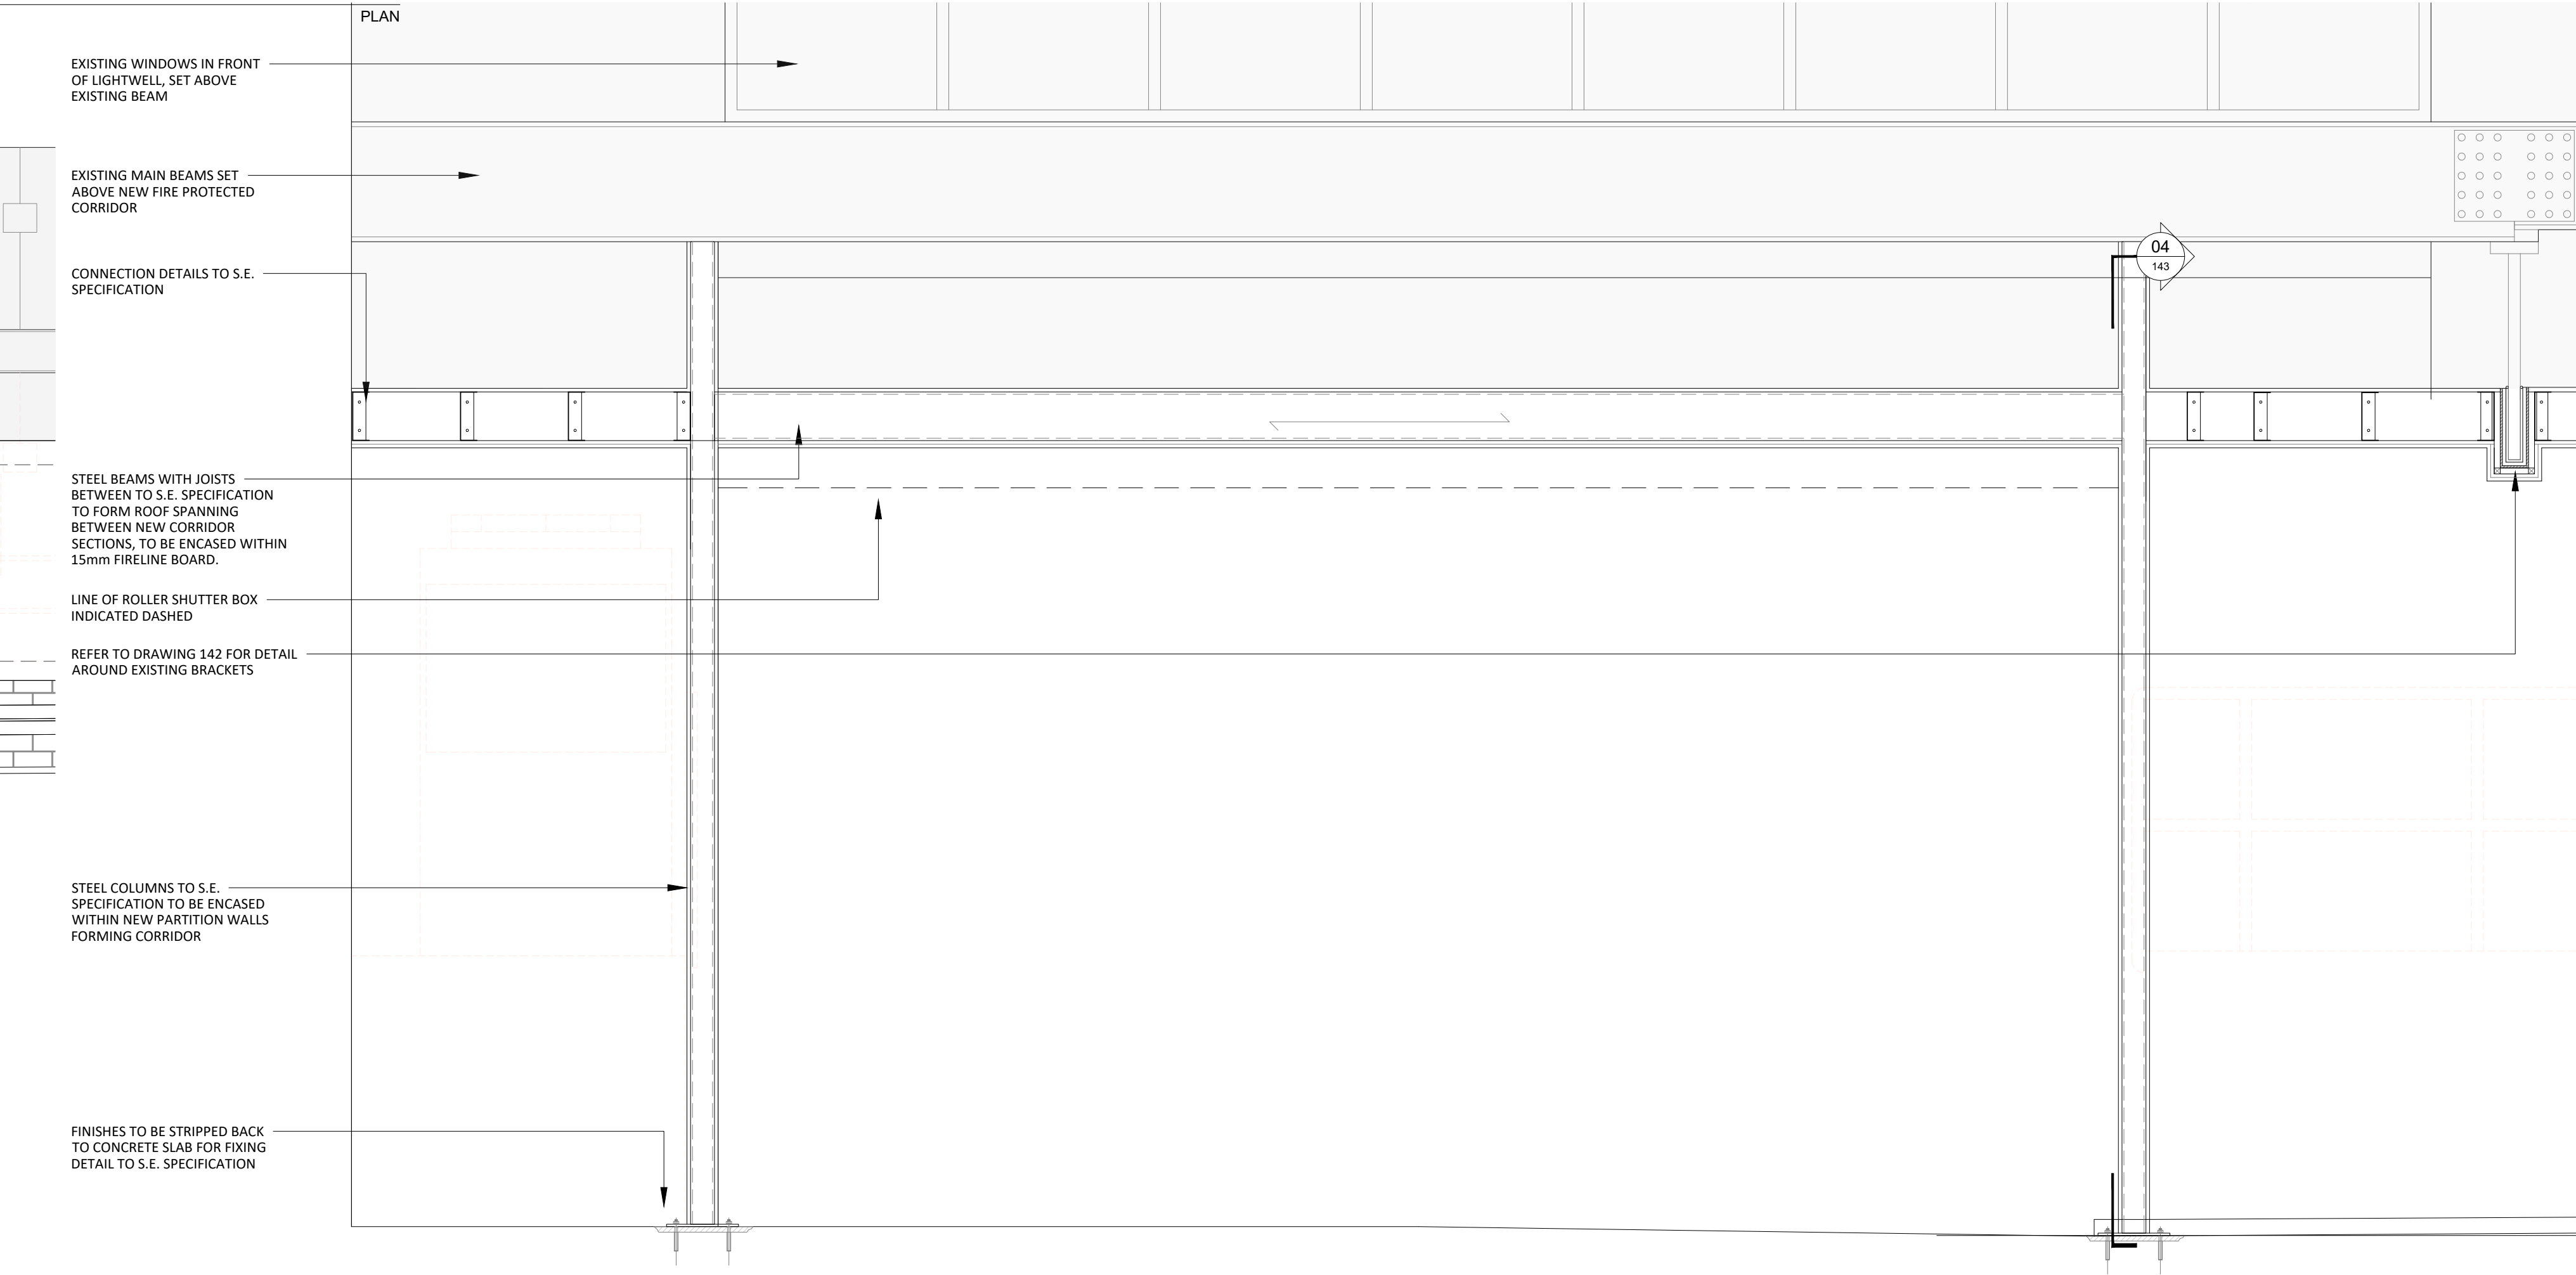


03 PROPOSED TYPICAL SHUTTER PORTAL SECTION
143 SCALE - 1:20 @ A1

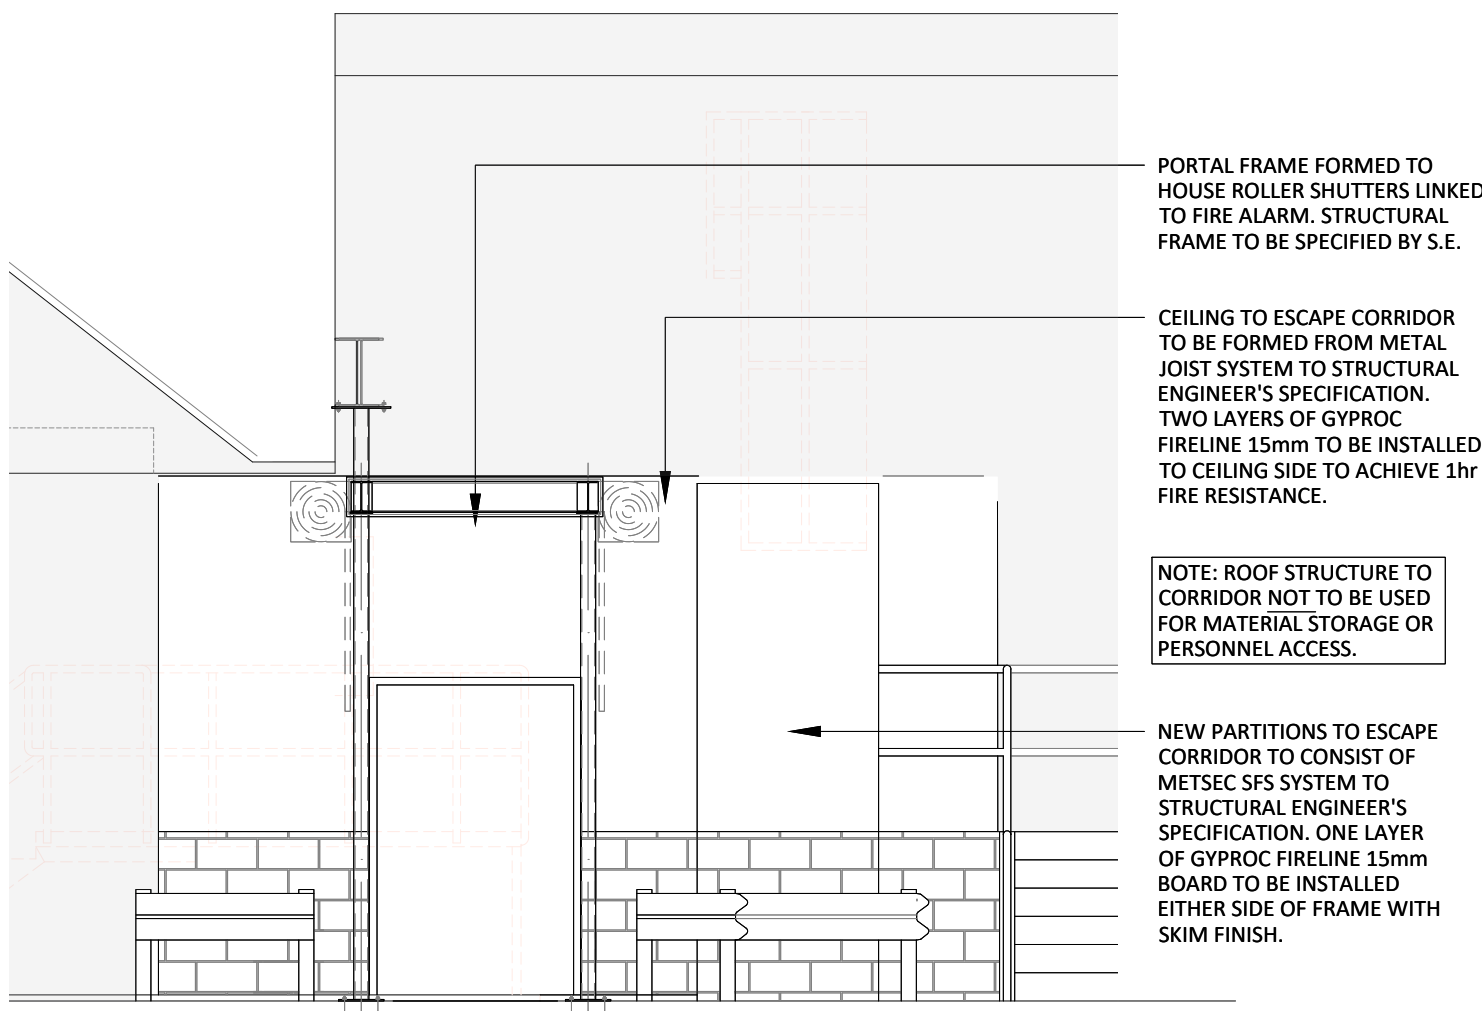

05 PROPOSED SHUTTER PORTAL ELEVATION
143 SCALE - 1:50 @ A1

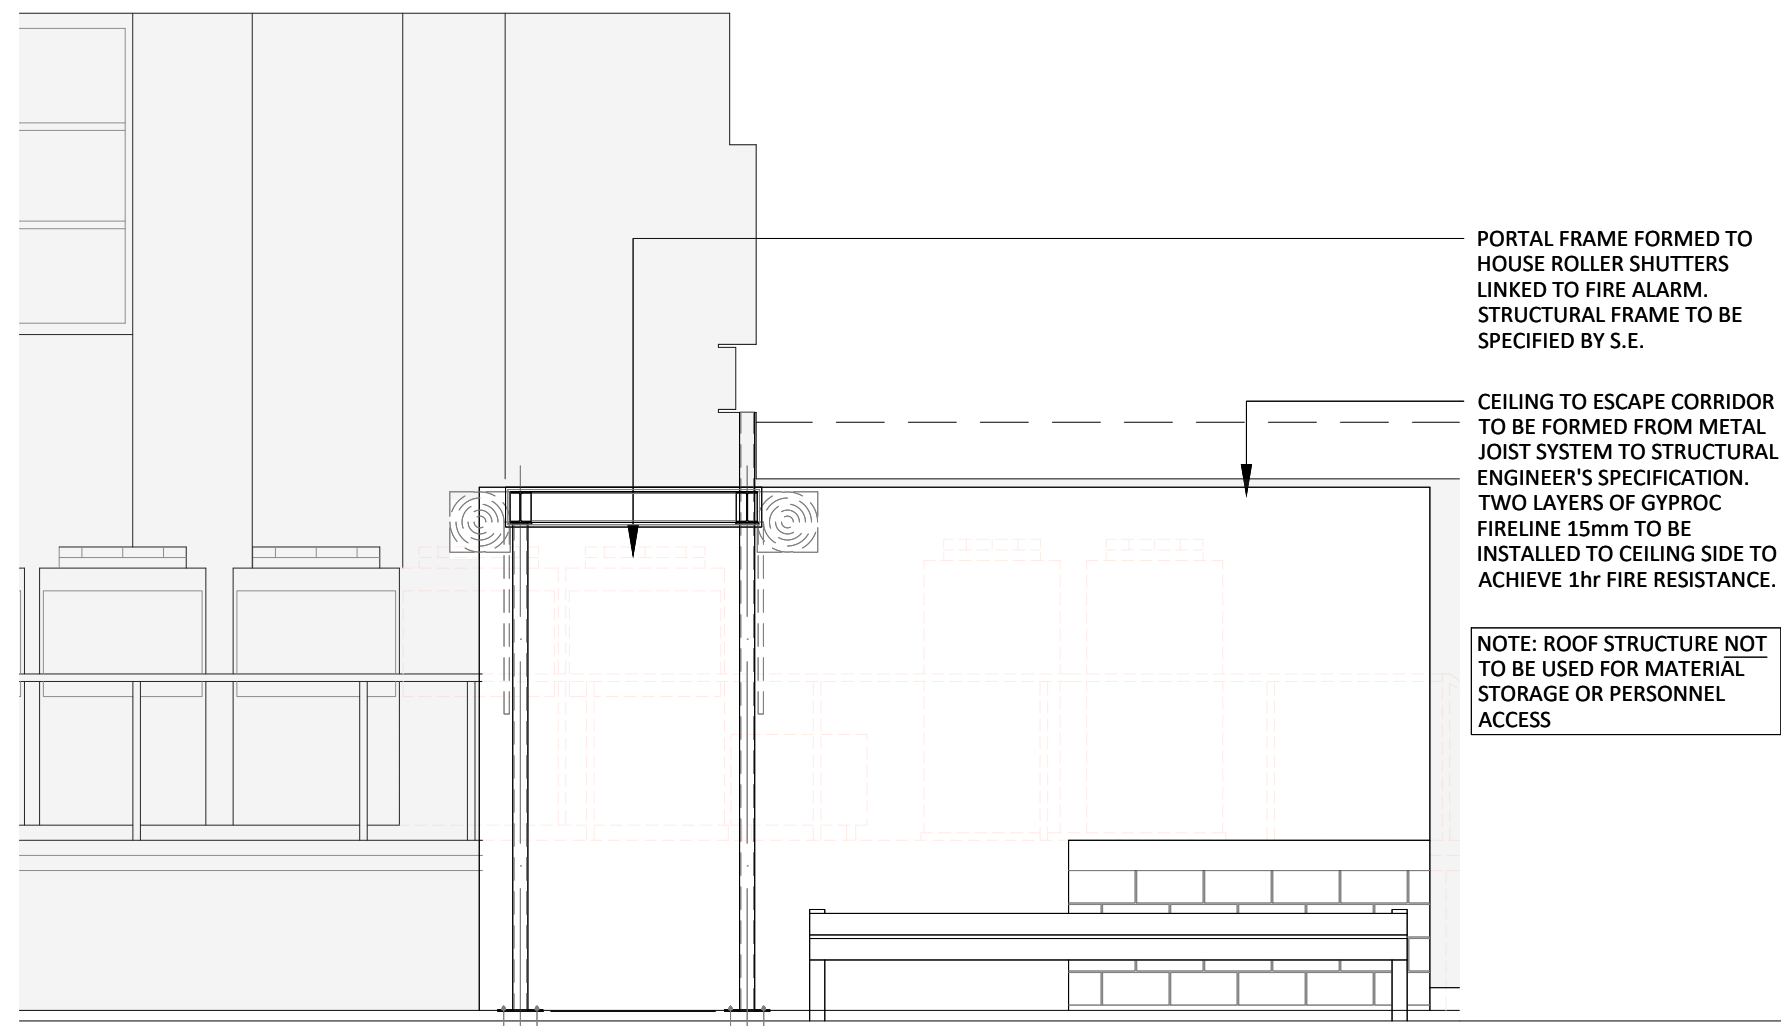

06 PROPOSED SHUTTER PORTAL ELEVATION
143 SCALE - 1:50 @ A1

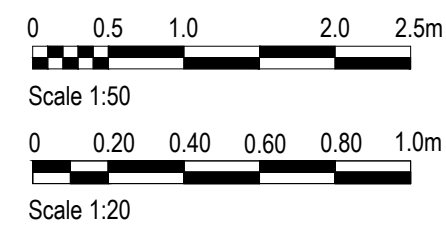

NOTES ORIGINAL A1

DO NOT SCALE FROM THIS DRAWING.
ALL DIMENSIONS TO BE CHECKED ON SITE.
(DRAWINGS MAYBE SCALED FOR LOCAL AUTHORITY & PLANNING PURPOSE ONLY)
COPYRIGHT PROTECTED.

FOR PLANNING
DO NOT USE FOR CONSTRUCTION

CONSULTANT REFERENCES IN DRAWING:

STRUCTURAL - REF/REVISION

GENERAL NOTES: