
Notes

Do not scale from this drawing.

All dimensions are to be checked prior to construction and any discrepancies are to be identified to the Architect.

Copyright reserved.

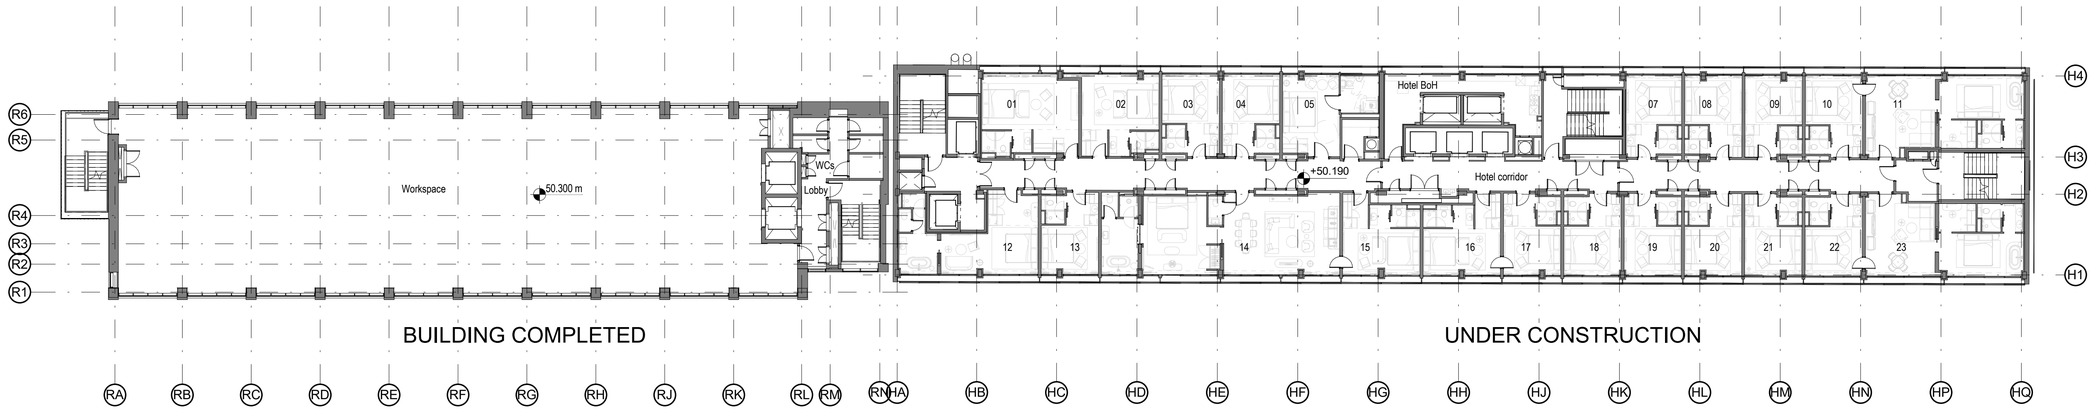

A 01/12/23 Planning updates to Zones 4 & 5 CLH

Revisions

Status
PLANNING

Client
Manchester Quays Ltd

Project
OGS
St John's
Manchester

Title
Proposed GA Plan
Sixth Floor

Scale	Size	Date	Drawn	Checked
1 : 200	A1	01/12/23	CLH	GL

3DReid
www.3DReid.com
Architecture Interiors Masterplanning

Drawing No. 180146-3DR-06-DR-D106

Rev. A