

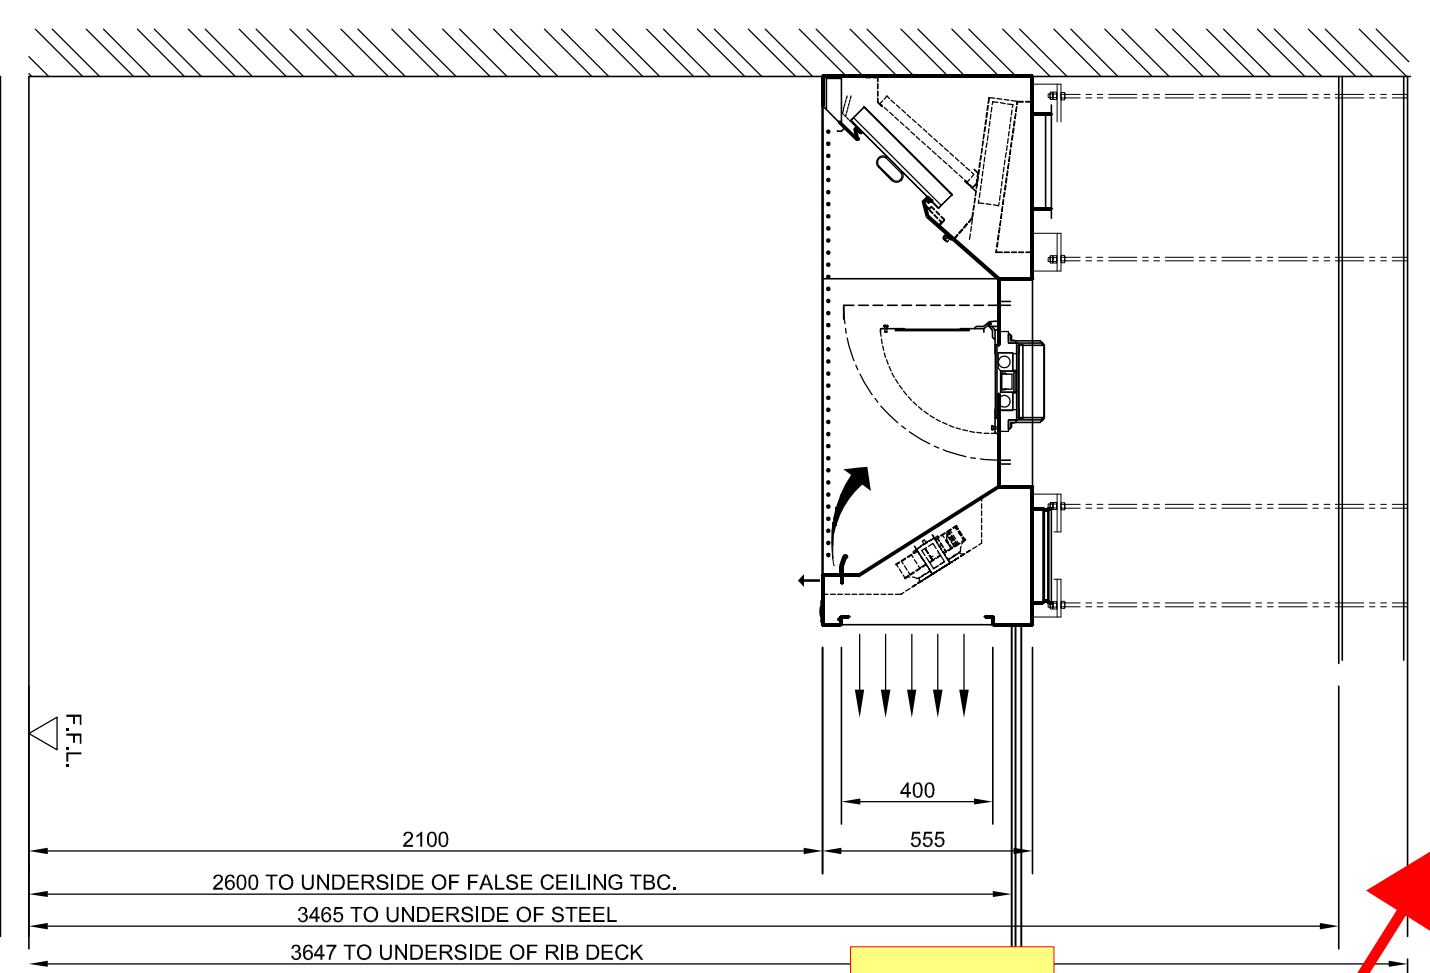
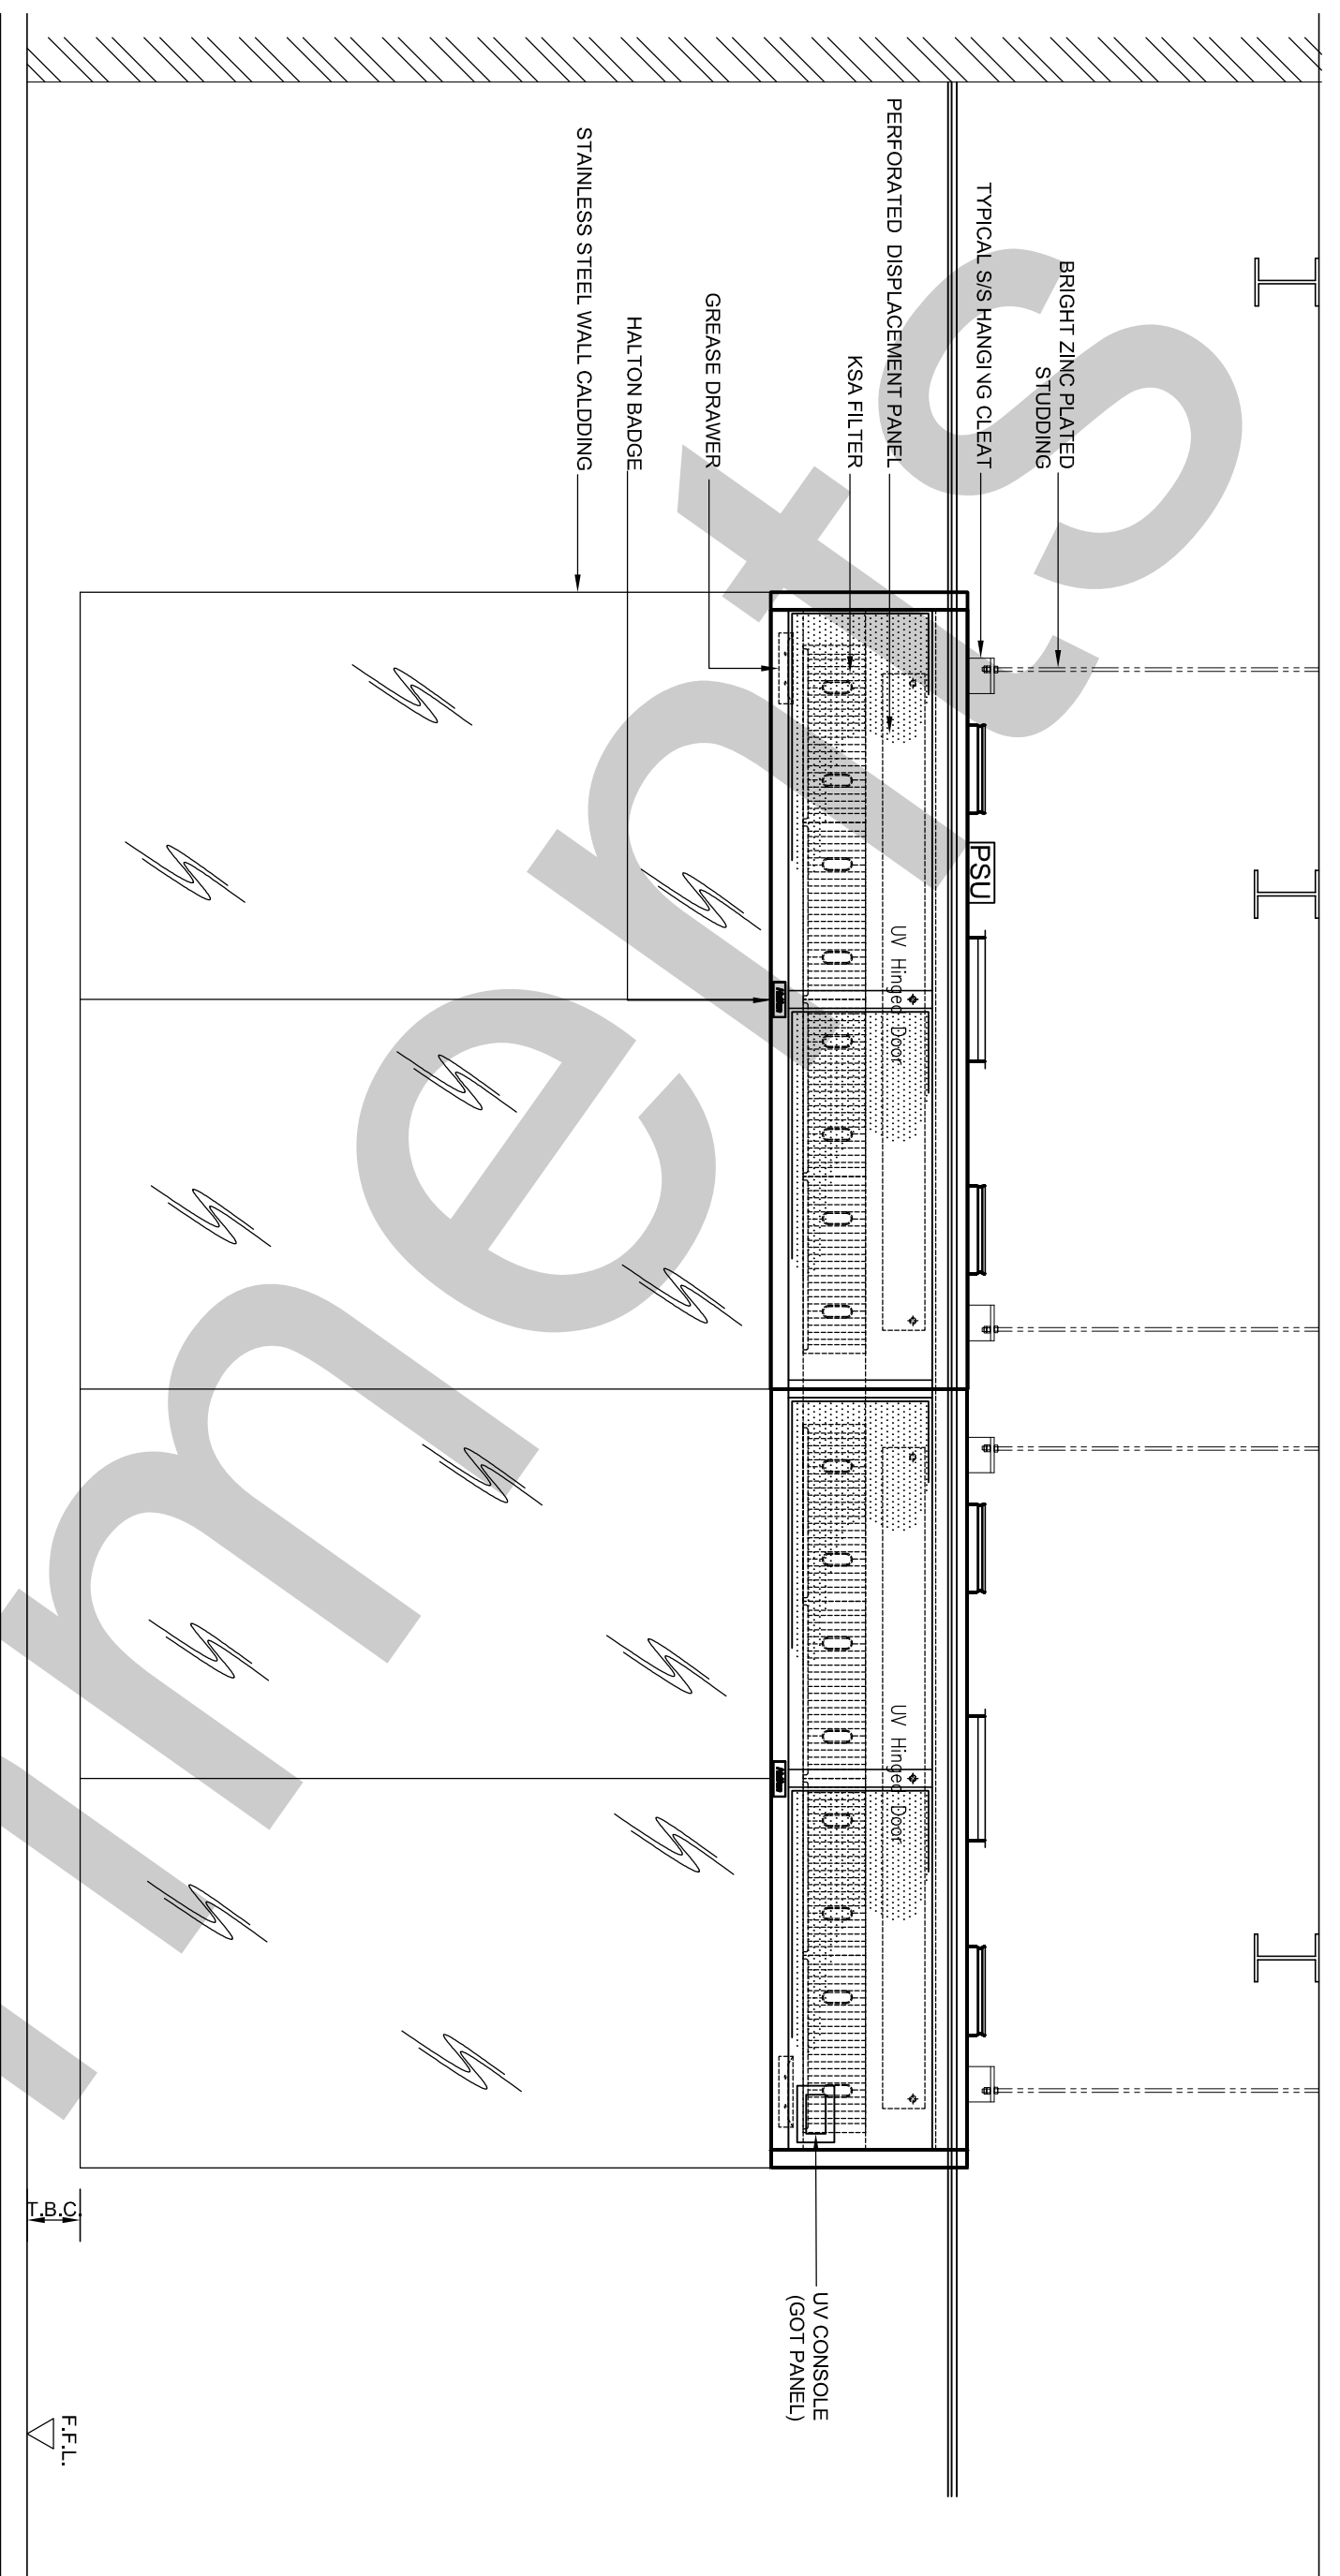
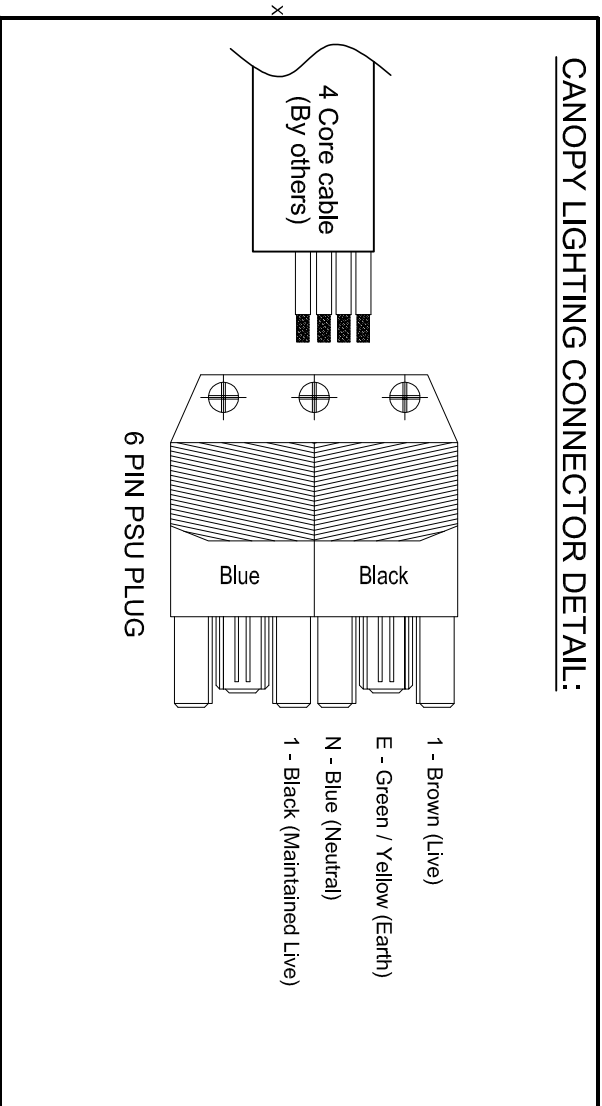
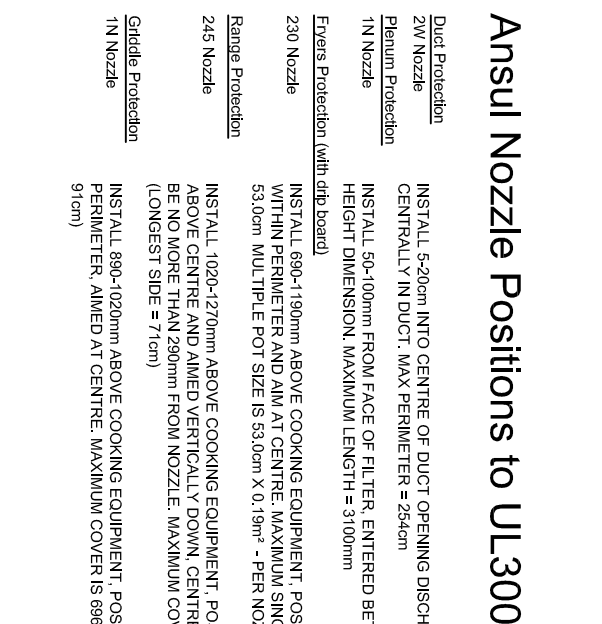
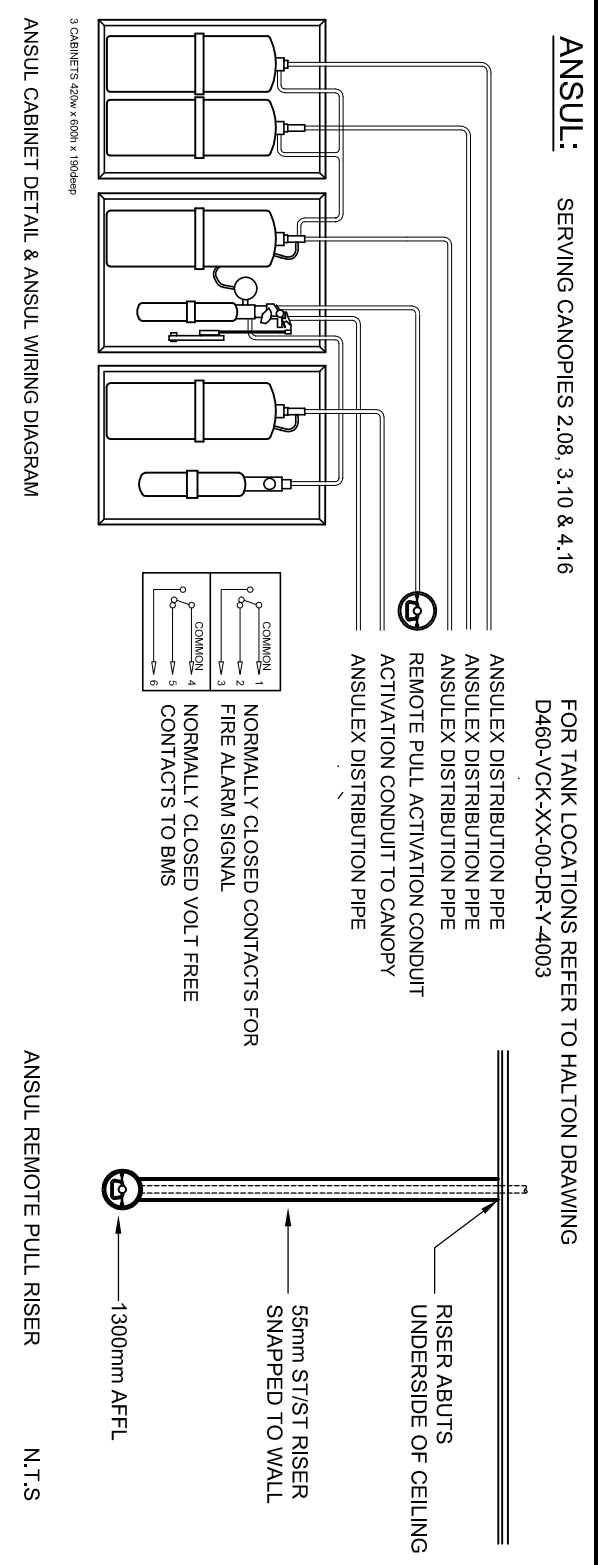
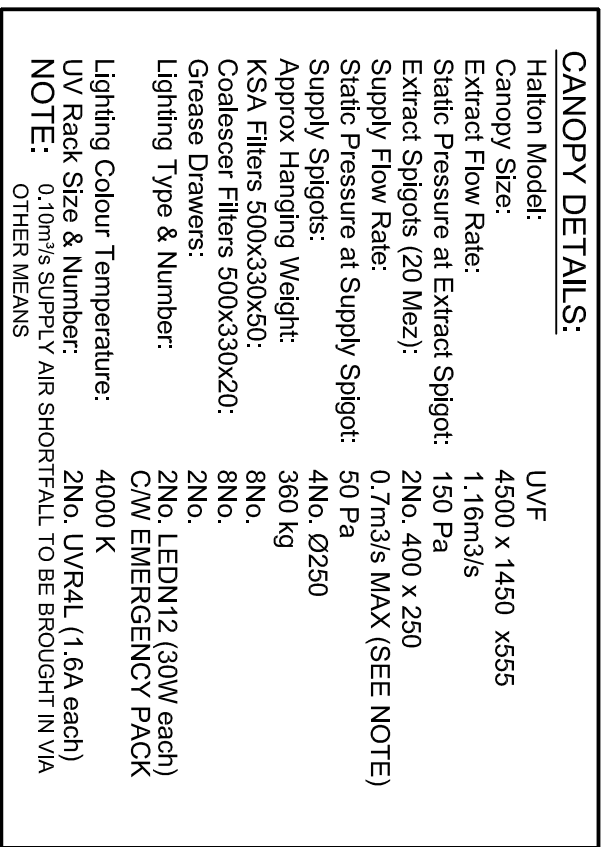
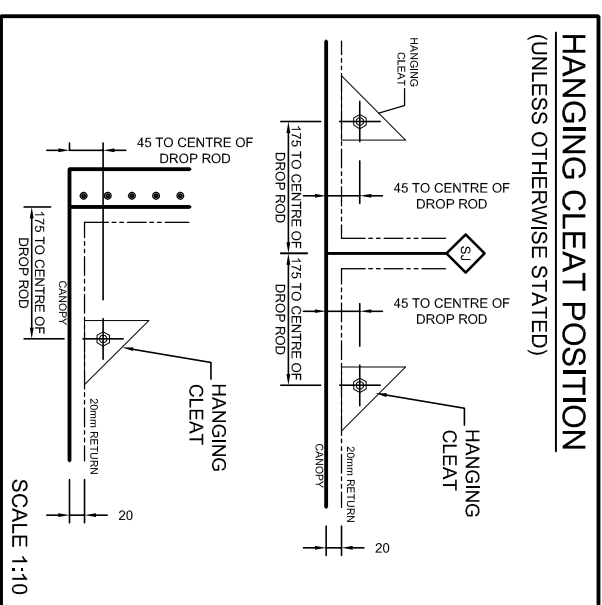


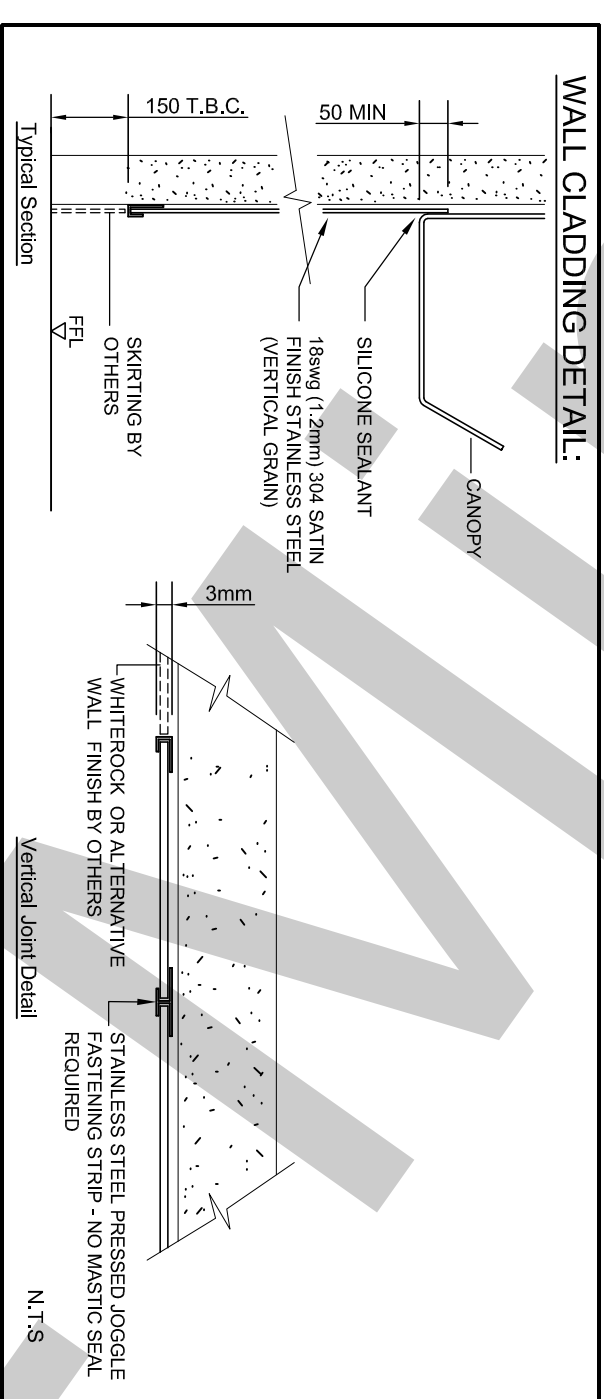

Should read C03

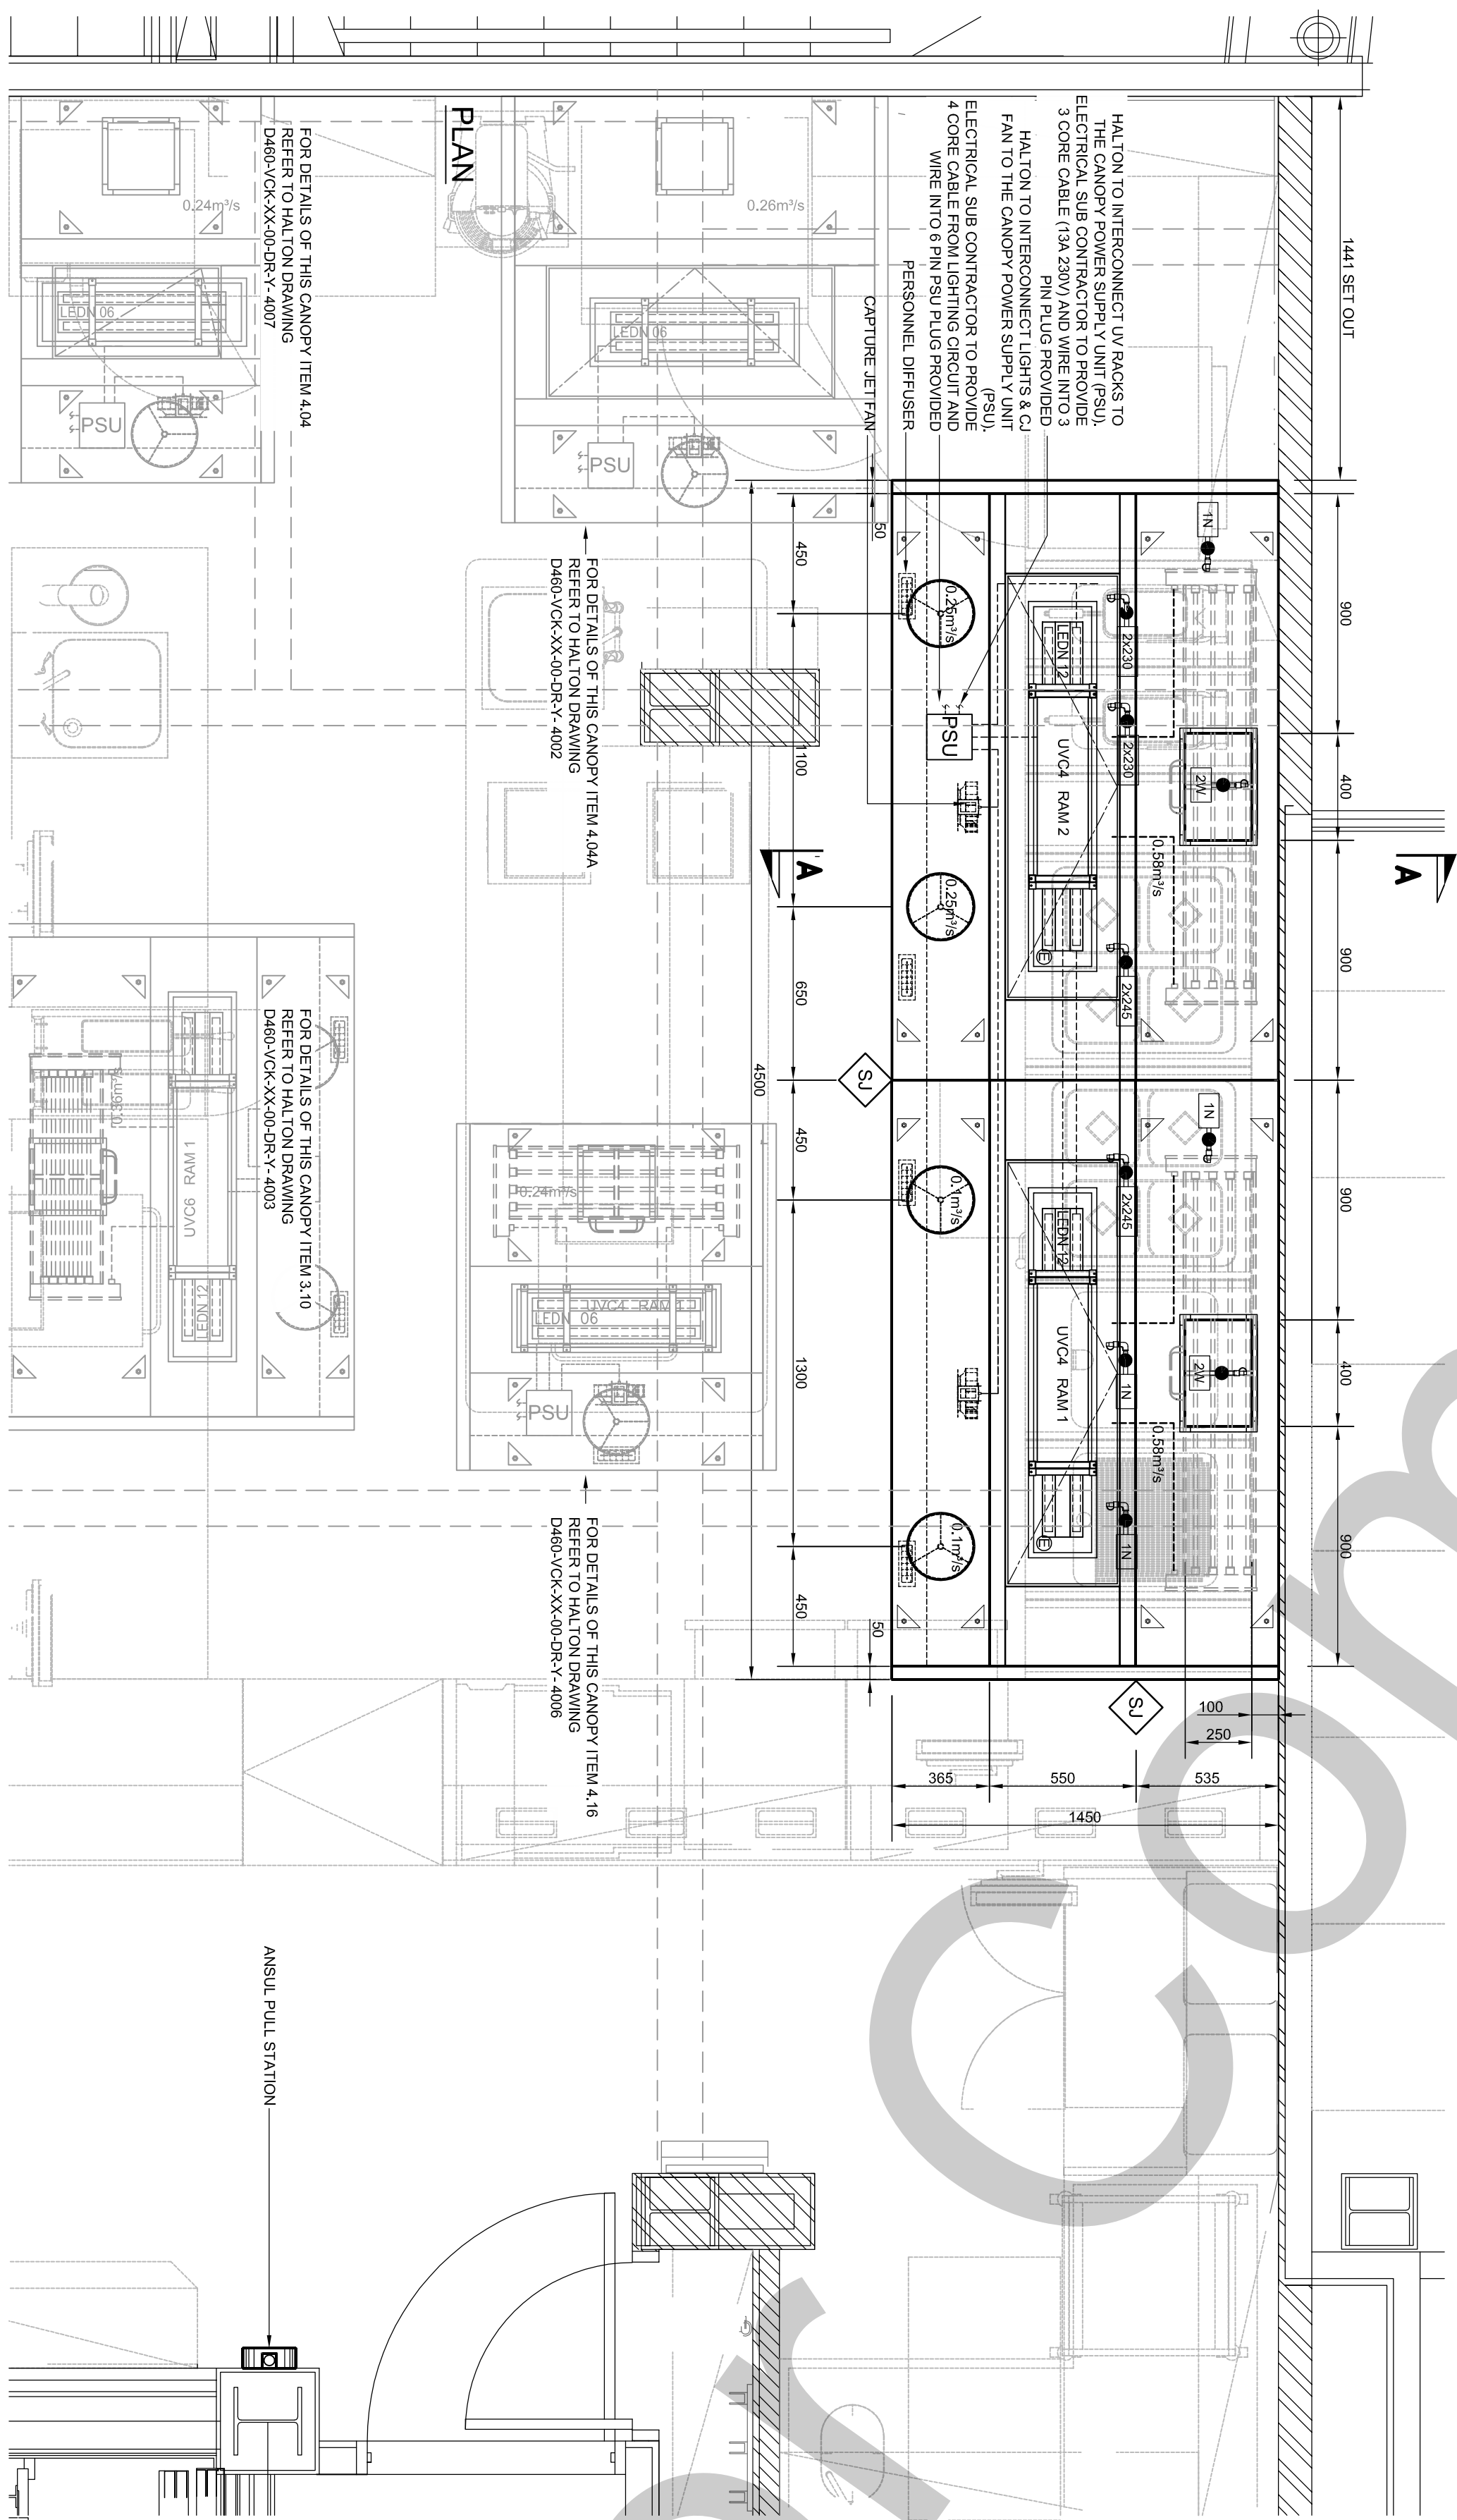

DRAWING NOTE:

DO NOT SCALE.

ALL DIMENSIONS IN MILLIMETRES.

±1mm TOLERANCE

HALTON COMPONENTS FABRICATED FROM 186 (12mm) STAINLESS STEEL
GRADE AISI 304 (EN14307) 240S (SILICONE FINISH), WELDED FORMED & FOLDED
CONSTRUCTION.

THIS DRAWING IS THE PROPERTY OF HALTON FOODSERVICE LTD. AND MUST NOT
BE COPIED WITHOUT PERMISSION OF HALTON FOODSERVICE LTD.

5 SITE JOINT

SAFETY NOTE:

TO COMPLY WITH BS-6173:2009 MANDATORY INTERLOCKS ARE REQUIRED BETWEEN THE GAS SUPPLY AND THE MECHANICAL KITCHEN VENTILATION SYSTEM EXTRACT & MAKE UP AIR.

PLEASE ASCERTAIN WHICH CONTRACTOR IS TO SUPPLY THESE INTERLOCKS

NOTES:

REV	DESCRIPTION	DATE	BY
P03	UPDATED AS PER COMMENTS	05.08.2022	LW
P02	UPD AED AS PER SITE SURVEY	26.07.2022	LW
P01	ISSUE FOR APPROVAL	20.07.2022	LW



Unit A1, Axis Point, Hill Top Road, Heywood, Lancashire, OL10 2RQ
Tel: 0844 811 7210 Email: sales@visionck.co.uk
Website: www.visionck.co.uk Shop: www.visionckshop.co.uk

MALMAISON
PEARL ASSURANCE HOUSE

PRINCESS STREET
MANCHESTER
M2 4ER

STATUS	CONTENU
--------	---------

VENTILATION CANOPY
MODEL: UVF
LEVEL: GROUND FLOOR
AREA: KITCHEN
ITEM: 2.08

Hailon

11 LAKER ROAD, AIRPORT INDUSTRIAL ESTATE
ROCHESTER, KENT, ME1 3QX
tel: +44 (0) 1634 666111
www.Halton.com/foodservice

CONTRACT DRAWING		DRAWN: LW
SCALE: 1:20 @ A1	DATE: 20.07.2022	
DRAWING No: D460-VCK-XX-00-DR-Y-4001	REVISION: P03	
Project No: Draw No: HALLTON REF: 32485-00-4001		