


GENERAL NOTES

Renew all windows with new white PVCu framed window units.


Renew all external doors with new aluminium framed external doorsets.

Renew pitched roof coverings with new metal tiled antivandal roof coverings with new aluminium rainwater goods and fascia and soffit boards

Renew flat roof coverings with new built up felt roofing systems with new aluminium rainwater goods and fascia and soffit boards

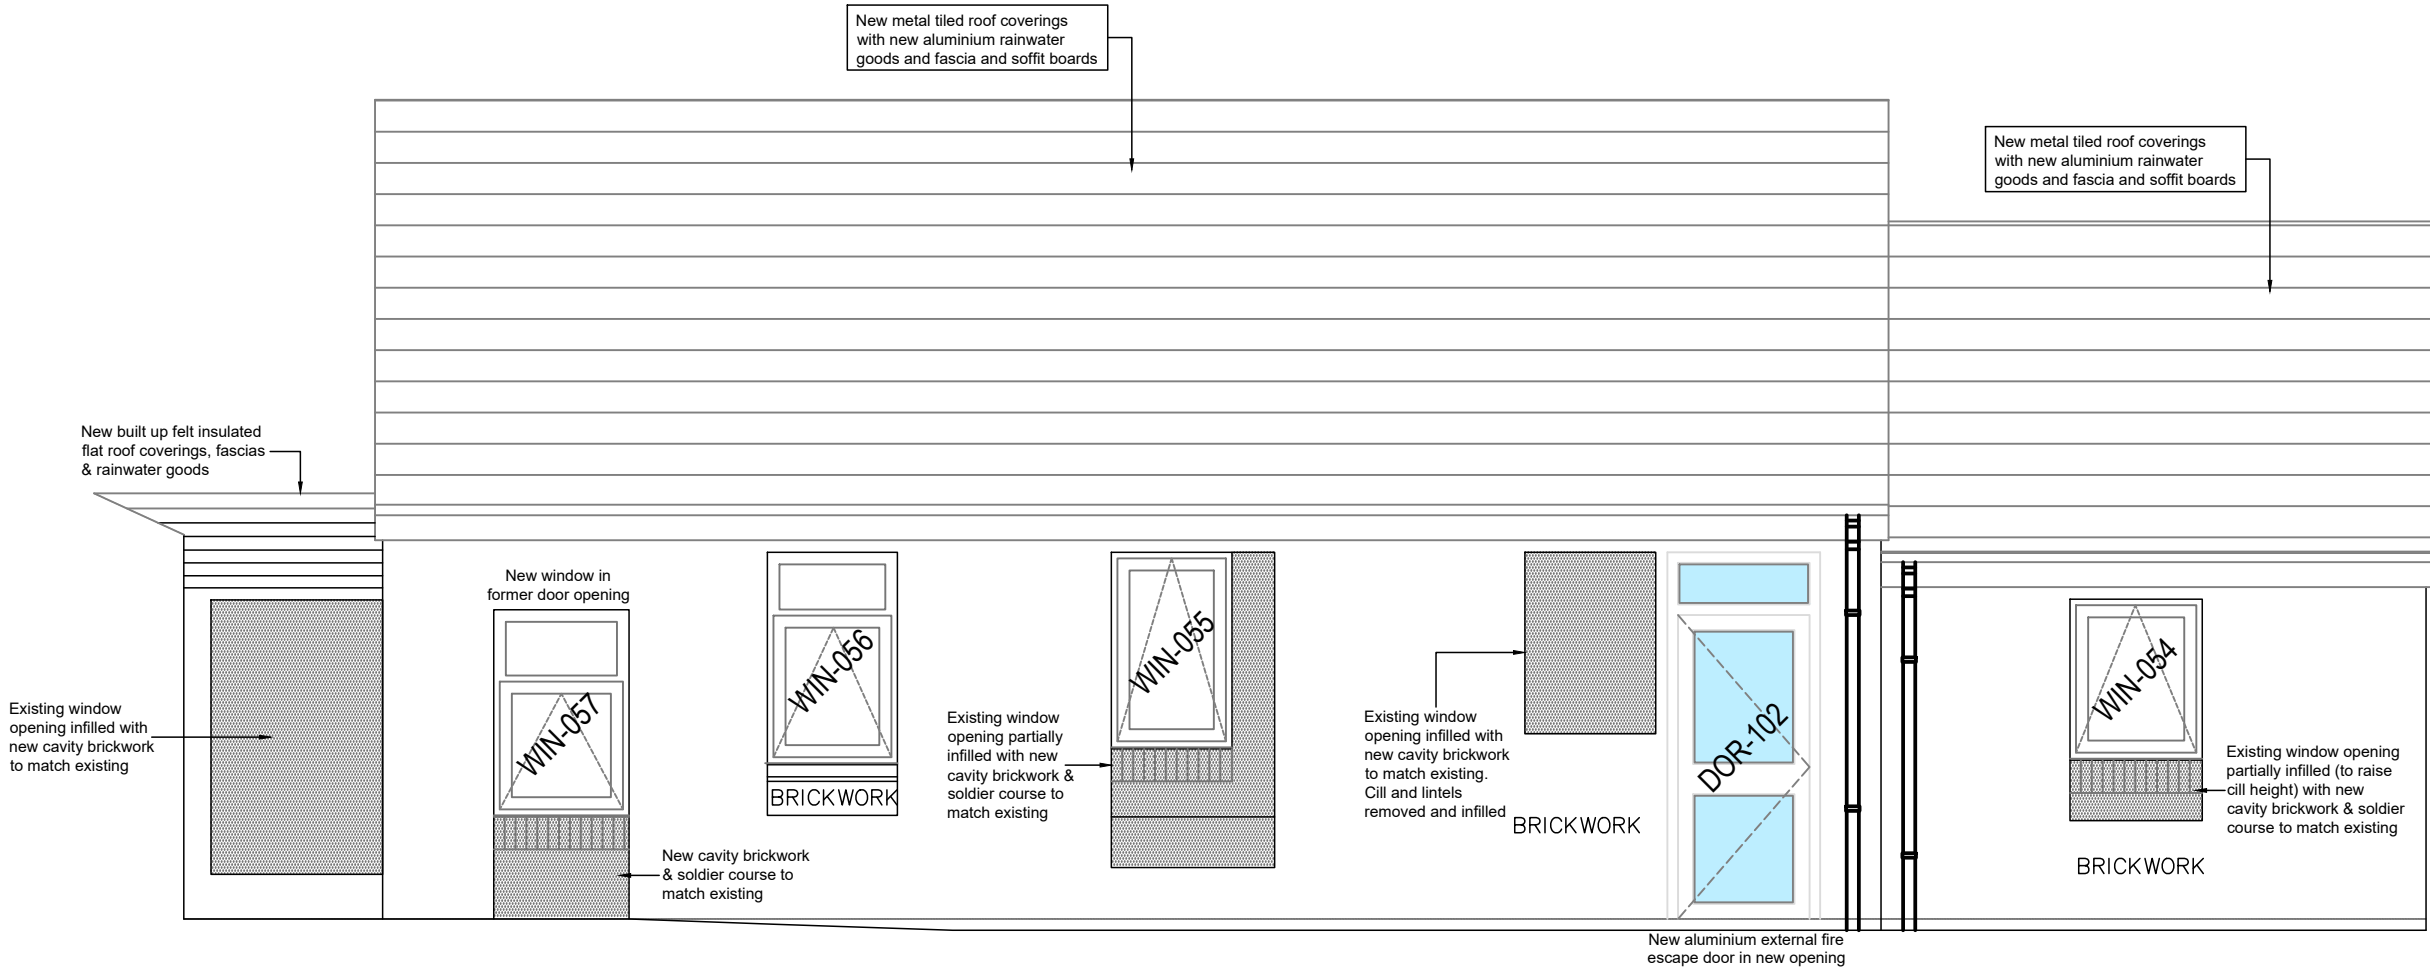


MAIN BUILDING - ELEVATION D1

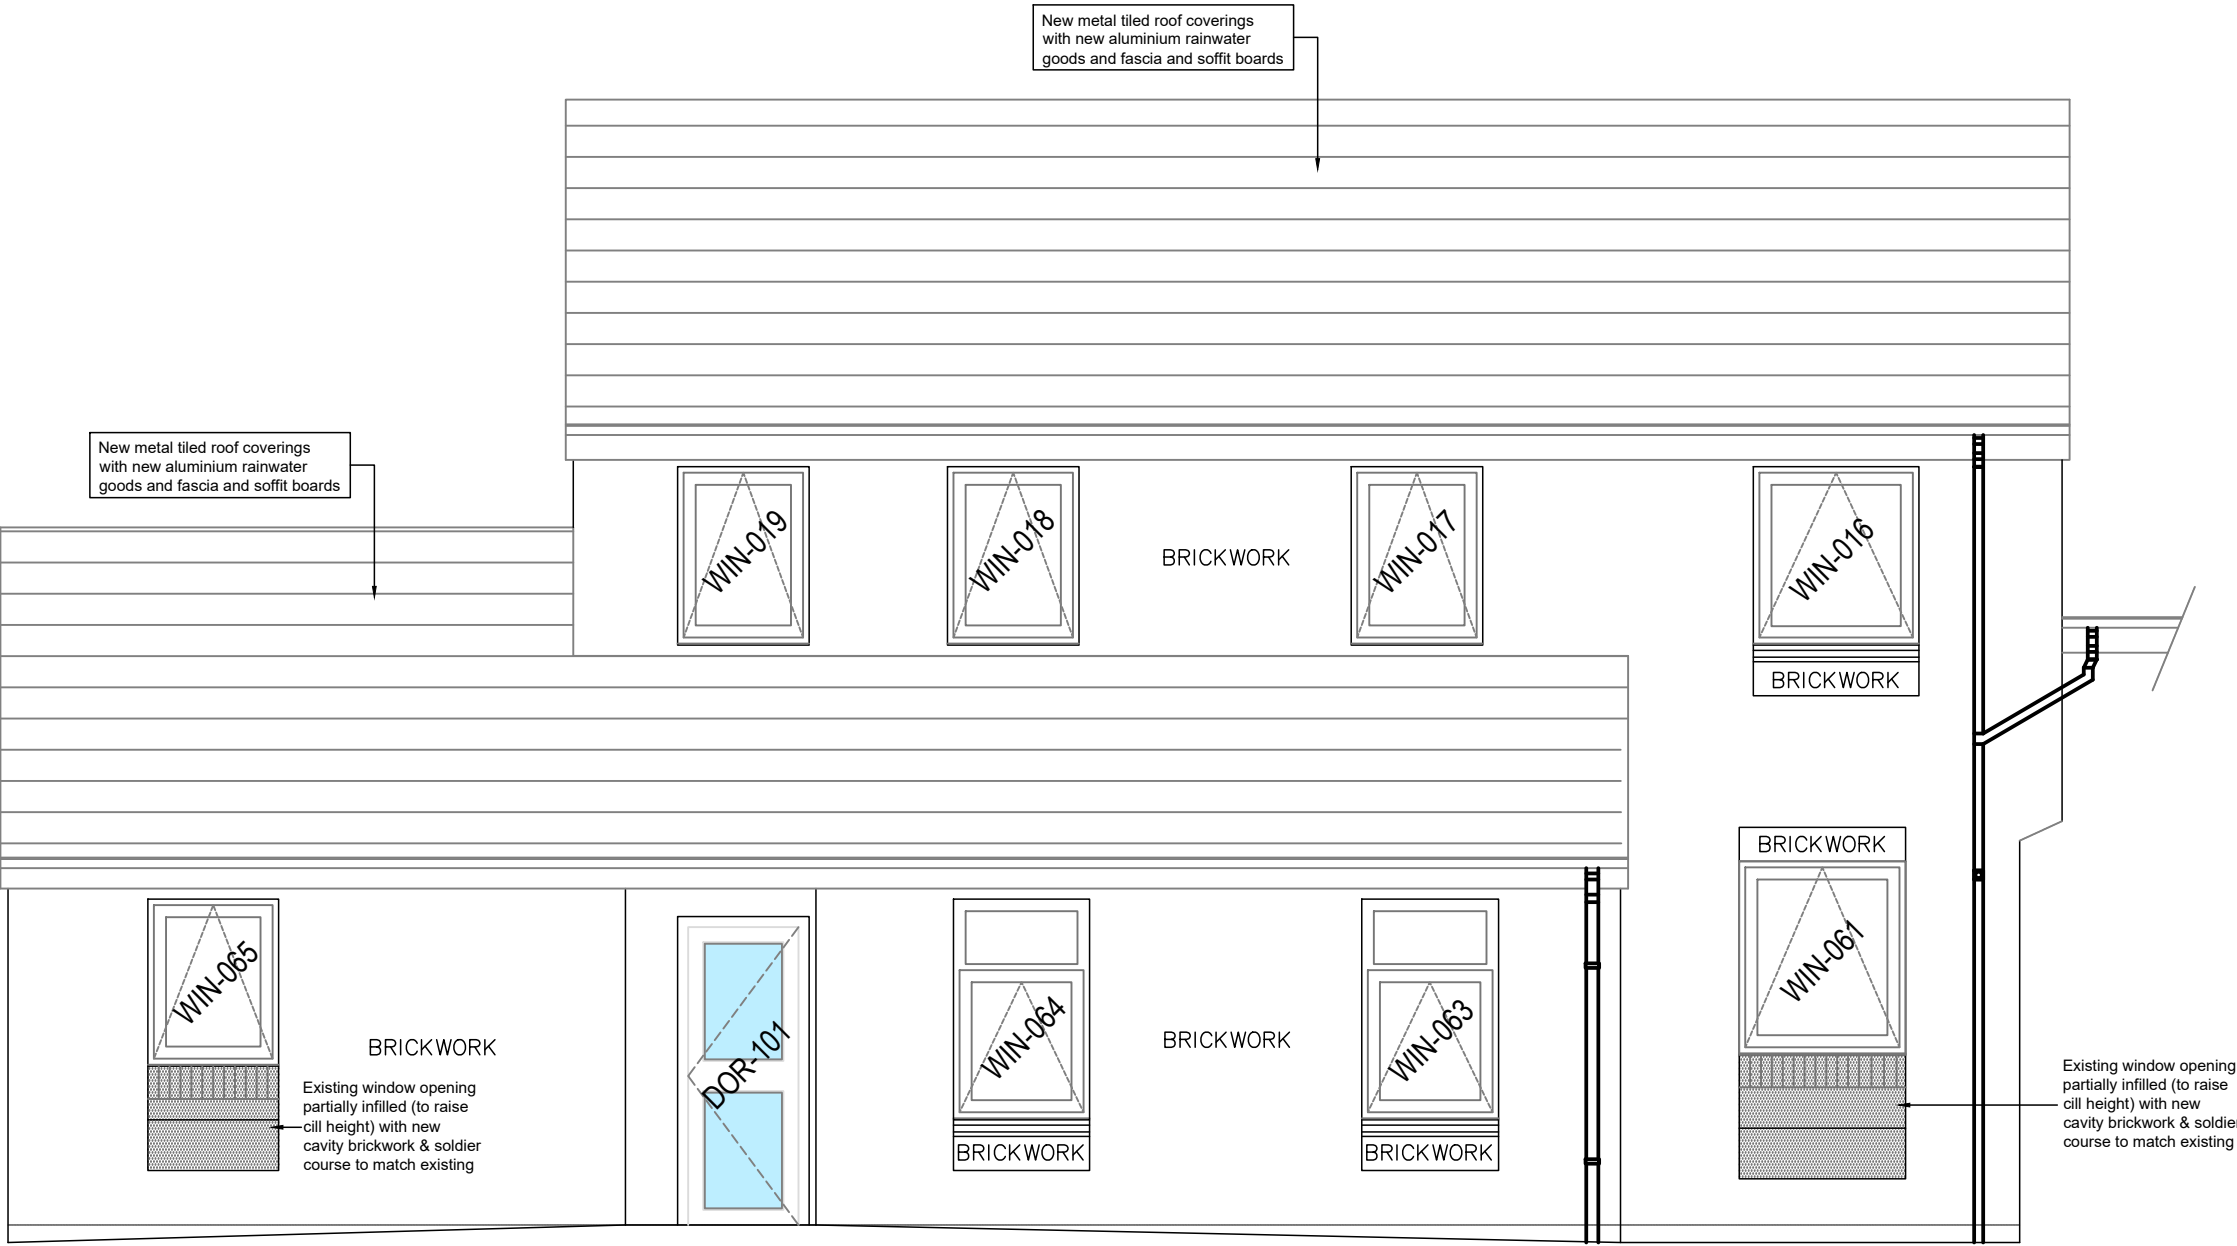

MAIN BUILDING - ELEVATION D2

- NOTES
1. All dimensions are in millimetres unless otherwise stated
 2. This drawing is to be read with all other relevant documentation
 3. Do not scale from this drawing, all measurement data should be taken directly from the model

LEGEND

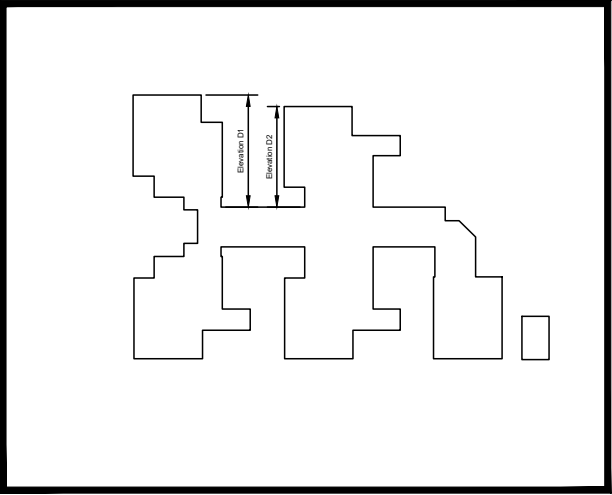

Capital Programmes Division

Manchester City Council
PO Box 532, Town Hall
Manchester
M60 2LA

DRAWING STATUS **Tender**

PROPERTY TITLE
69 Dickenson Road
Manchester M14 5AZ

UPRN 010023060225 DFE NO. 0000

PROJECT TITLE
Remodelling of former children's home into Homelessness Accommodation

DRAWING TITLE
Proposed Main Building Elevations D1-D2

JOB NO. DXH45618 DATE 31/10/2023 REV

SCALE 1:50@A1 AUTHOR A.Unsworth CHECKED BY T.Holland APPROVED BY

DRAWING NO. **69D-MCC-B01-ZZ-DR-B-0035-S4**

