

GREAT MARLBOROUGH STREET


HULME STREET

Notes & Key
THIS DRAWING IS COPYRIGHT OF GLENN HOWELLS ARCHITECTS.


- Plant
- 1

PBSA Ancillary
- 2

SME Workspace

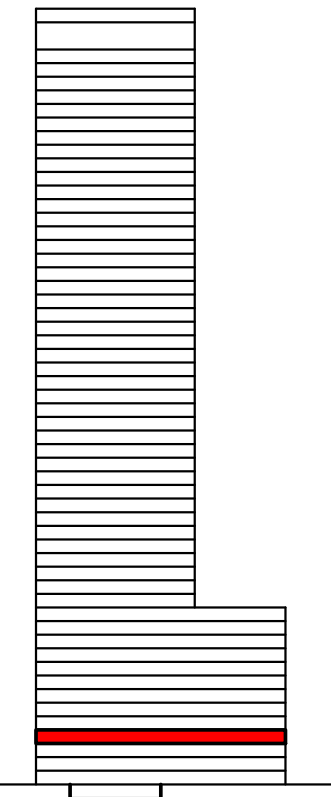

Date	Rev	By	Description
04.09.2018	-	JBM	Issued for planning
01.04.2019	A	FG	SME entrance relocated
31.01.2020	B	SO	Basement omission
04.08.2020	C	JBM	Reconfiguration along Great Marlborough St
05.11.2023	D	AZ	NMA Application

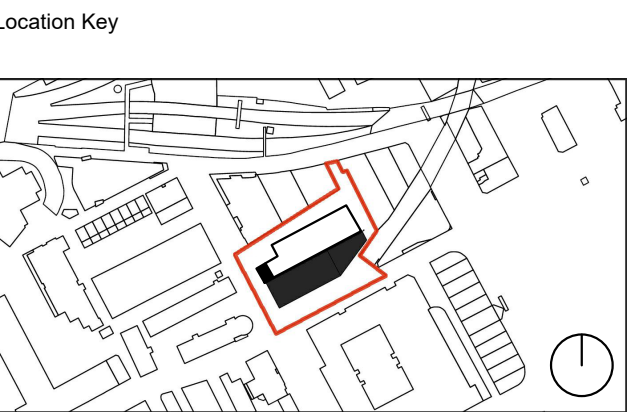

PLANNING

Project
Student Castle Manchester

GHA No.
2142

Client
GMS (Parking) Ltd

Drawing Title
Proposed 3rd Floor Level

Drawing No.	Revision
2142-L-103	D
Scale 1 : 100@A1	Date SEP:18
	Checked AM

Glenn Howells Architects
glennhowells.co.uk