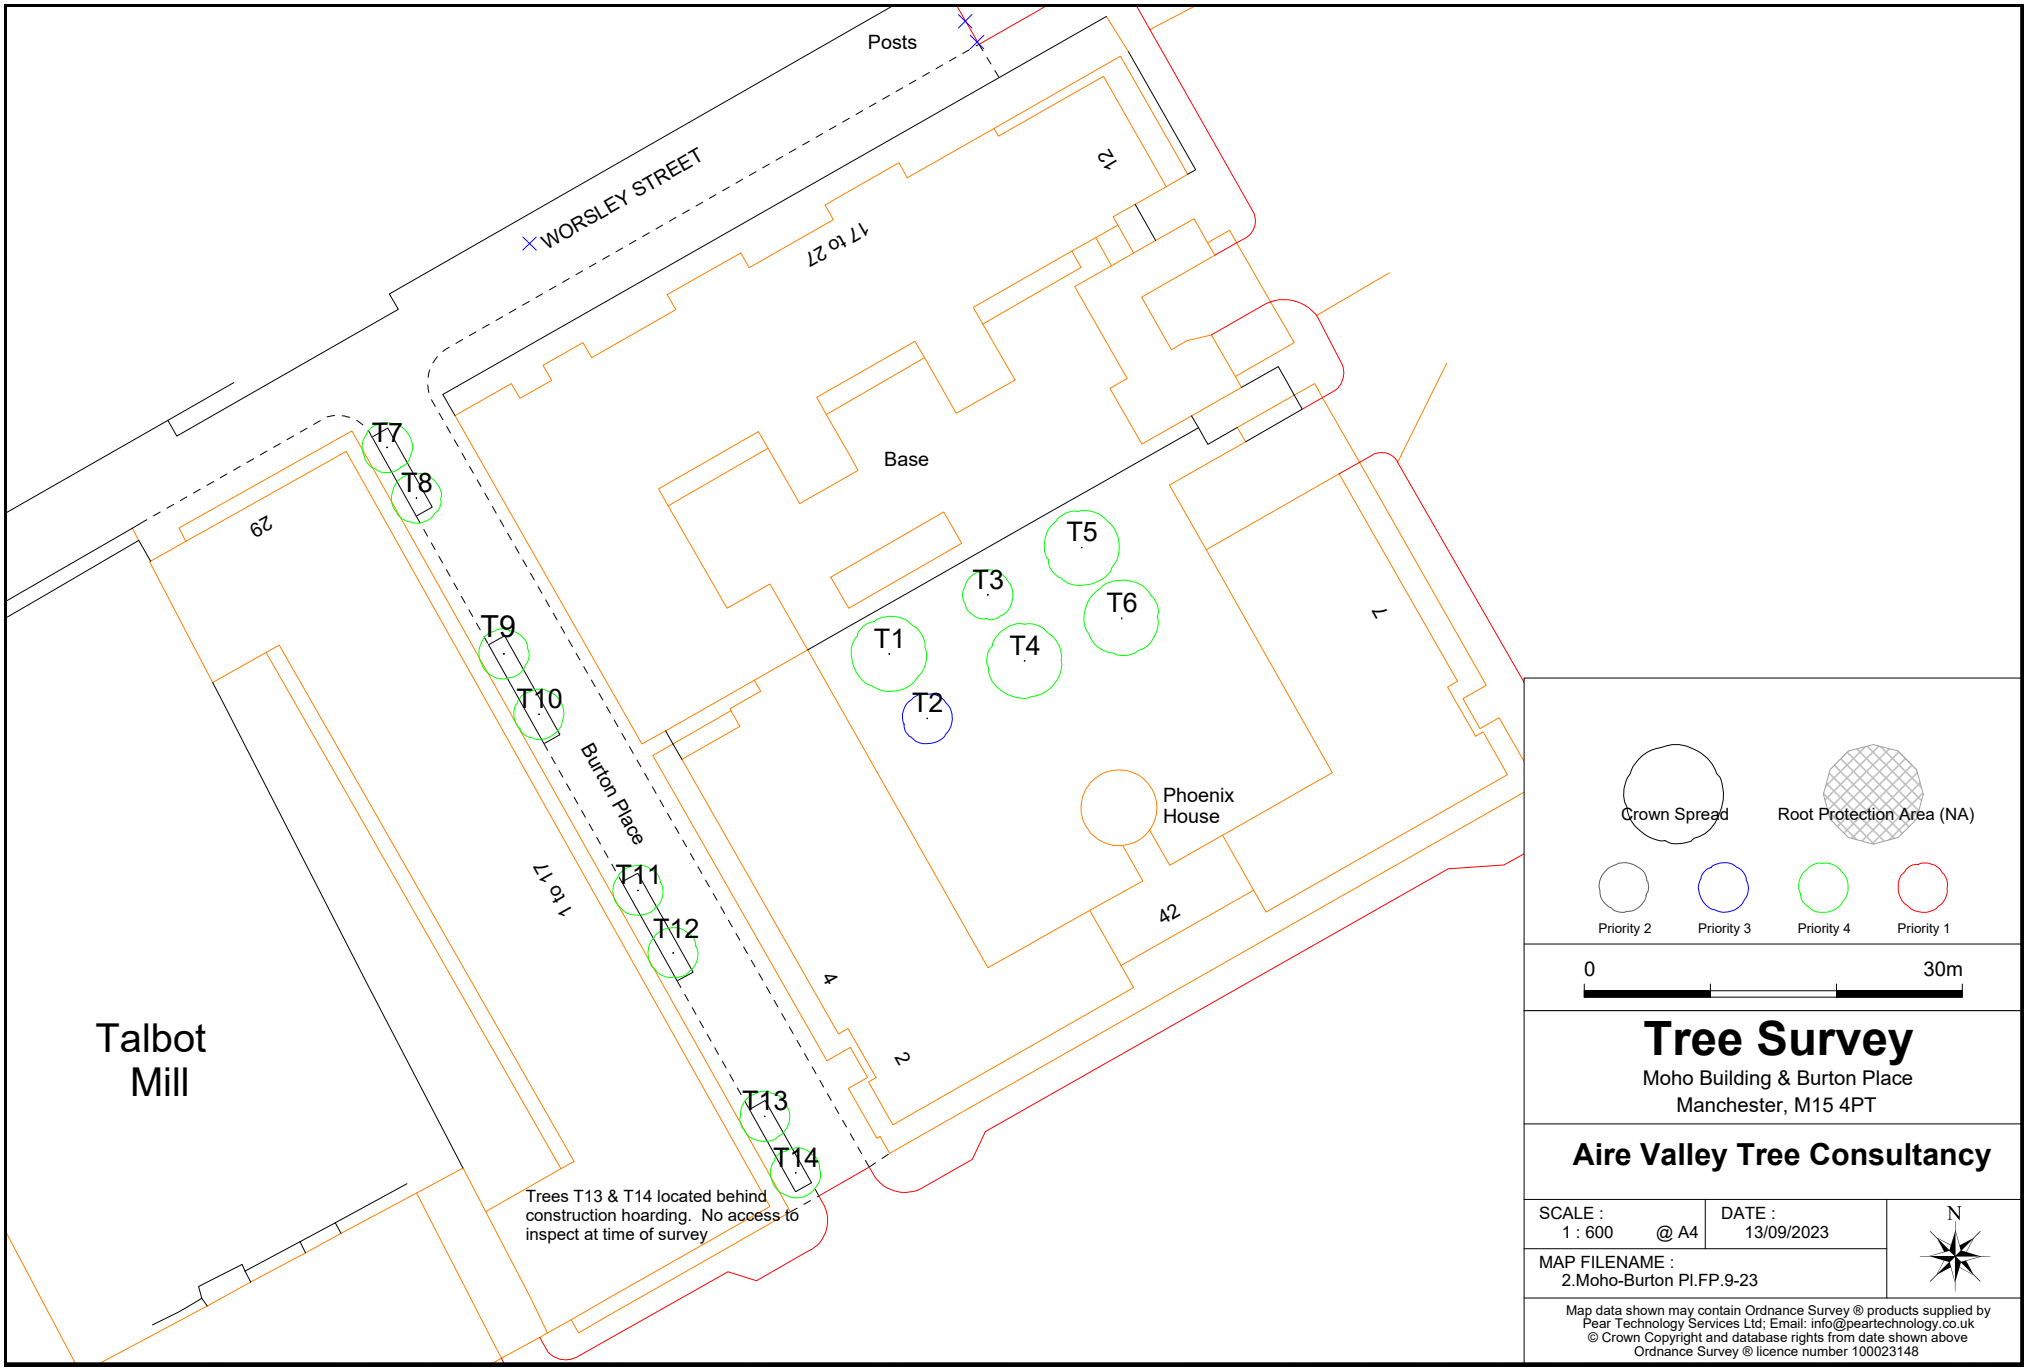

Tree Survey

Moho Building & Burton Place
Manchester, M15 4PT

Aire Valley Tree Consultancy

SCALE :	DATE :
1 : 600 @ A4	13/09/2023

MAP FILENAME :
2.Moho-Burton Pl.FP.9-23

N

Map data shown may contain Ordnance Survey ® products supplied by Pear Technology Services Ltd; Email: info@peartechnology.co.uk
© Crown Copyright and database rights from date shown above
Ordnance Survey ® licence number 100023148