


All Dimensions should be checked on site.
Do not scale this drawing.
Any drawing errors should be brought to the attention of the architect.
COPYRIGHT DaC Design

REVISIONS	DATE
REV: DETAILS OF REVISION	

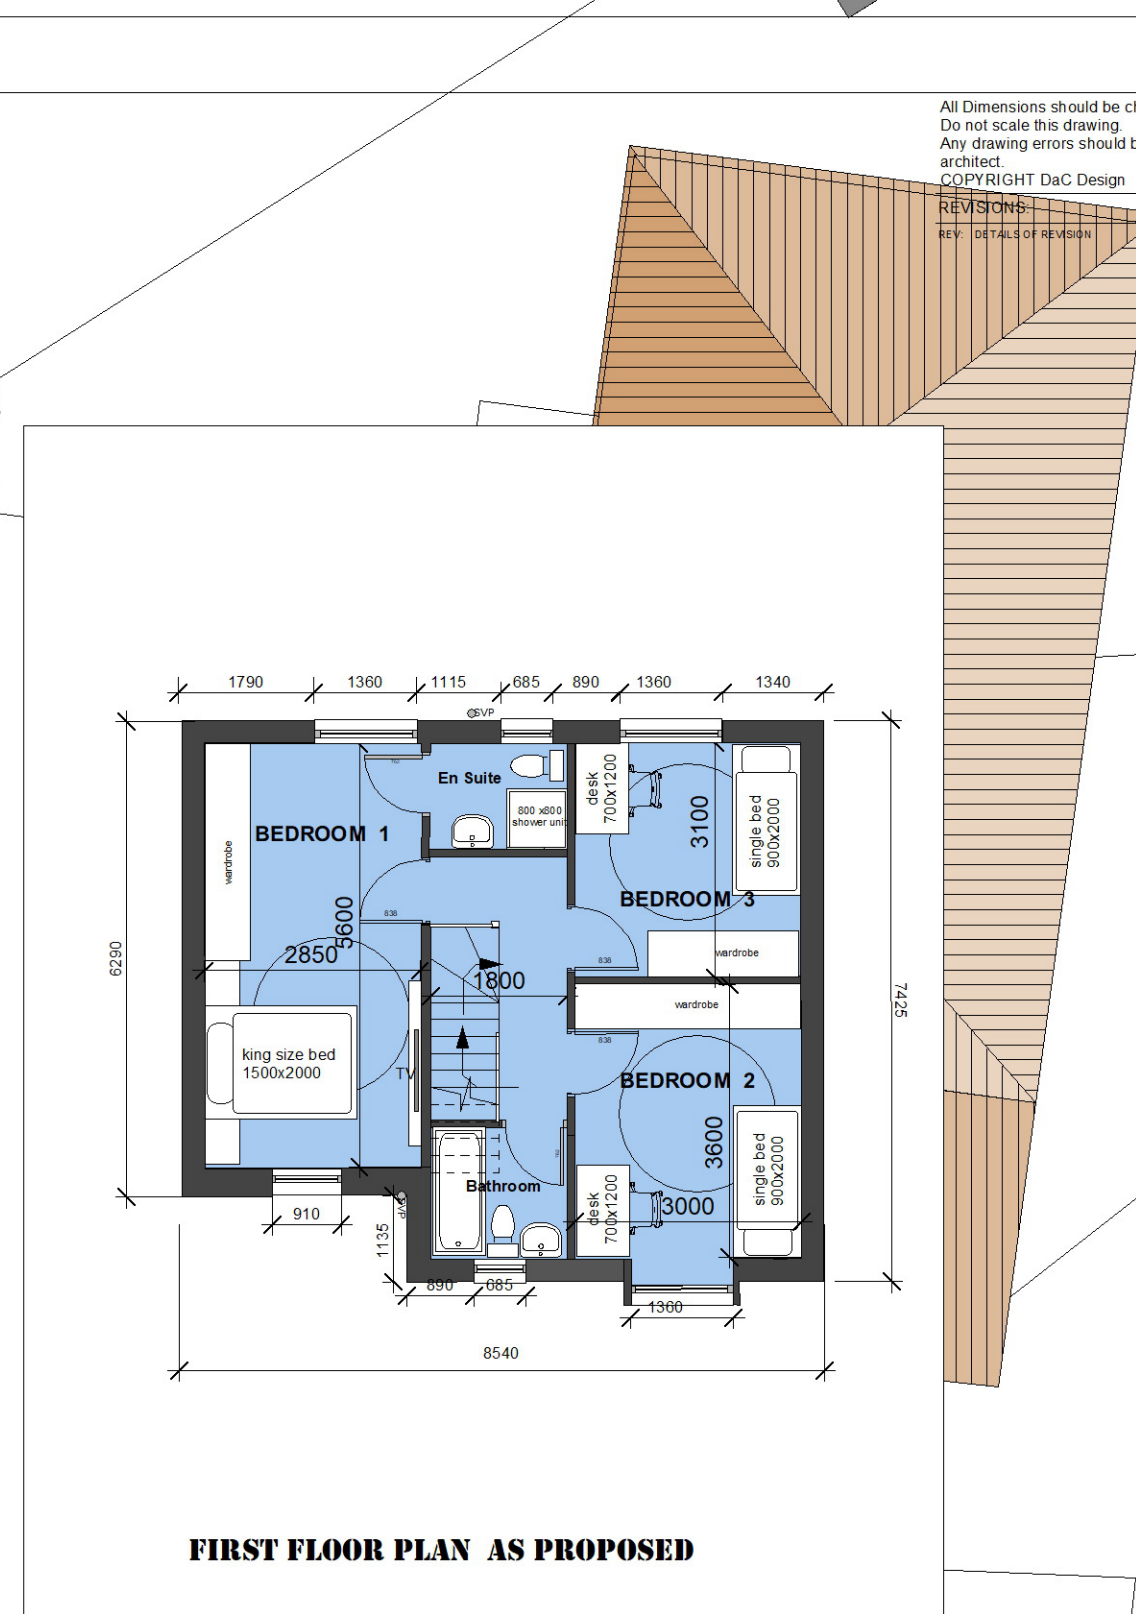

FARRANT ROAD

P05

DRAWING: PLANS as PROPOSED - Farrant Street House
JOB TITLE: NEW BUILD HOUSES _ 30 Melling Street, Longsight, M12 4PH

CLIENT: Mr Kawa Hossain
SCALE: 1:100 @ A3
DATE: Oct 2023

0m 2m 4m 5m
SCALE

D@C DESIGN
ARCHITECTURE & PLANNING
0776 452 3545 0161 425 3934

NORTH