


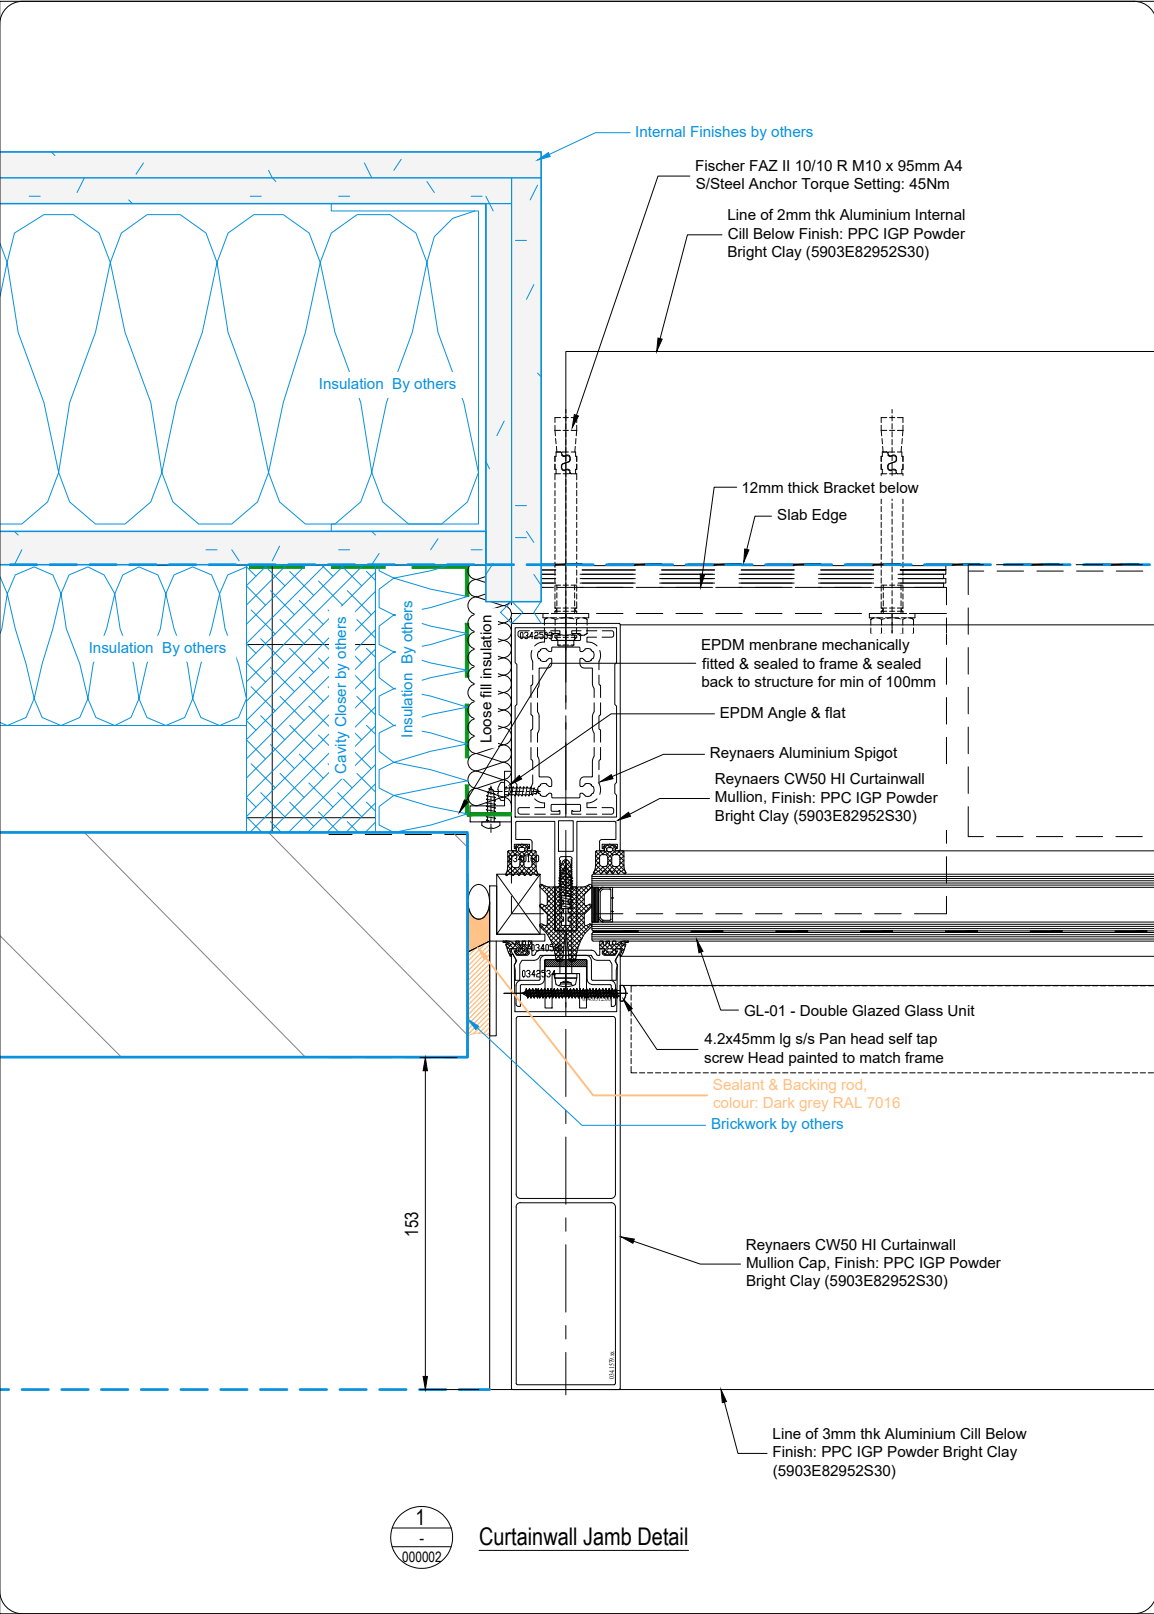

KEY PLAN

By Others

Variation Instruction Required

APPROVAL ISSUE

REV	DATE	REVISION STATUS	DWG/CHK
P02	15.11.23	Detail number, Slab & Insert Vent frame amended re-issued for Approval	LL/SA
P01	07.11.23	First issue	LL/SA

		M.PRICE CONTRACTING LTD ALUMINIUM & GLASS SYSTEMS 1 HASLEMERE BUSINESS CENTRE LINCOLN WAY, ENFIELD, EN1 1DX TEL: 020 8443 4343 FAX: 020 8804 5383 EMAIL: design@mprice.co.uk
CLIENT NAME: Mclaren group		
PROJECT NAME: St Gabriels, Manchester		MPL PROJECT REF: -
SHEET TITLE: Building 03 & 04 Upper Level Curtainwall Proposed Jamb Details		
DRAWN BY: LL	CHECKED BY: SA	APPROVED BY: SA
PROJECT STATUS: -		DATE STATED: 27/10/23
SCALE: 1:3.5 @ A3		DESCRIPTION: -
DRAWING NUMBER: MN1586-MPL-XX-ZZ-SK-A-000002		REVISION: P02