

CDM RESIDUAL RISK INFORMATION (HASBOX)


In addition to the hazards / risks normally associated with the type of work detailed on this drawing, note the following:-

CONSTRUCTION


MAINTENANCE / CLEANING

DEMOLITION / DECOMMISSIONING


It is assumed that all works will be carried out by a competent contractor working, where appropriate, to and approved method statement.

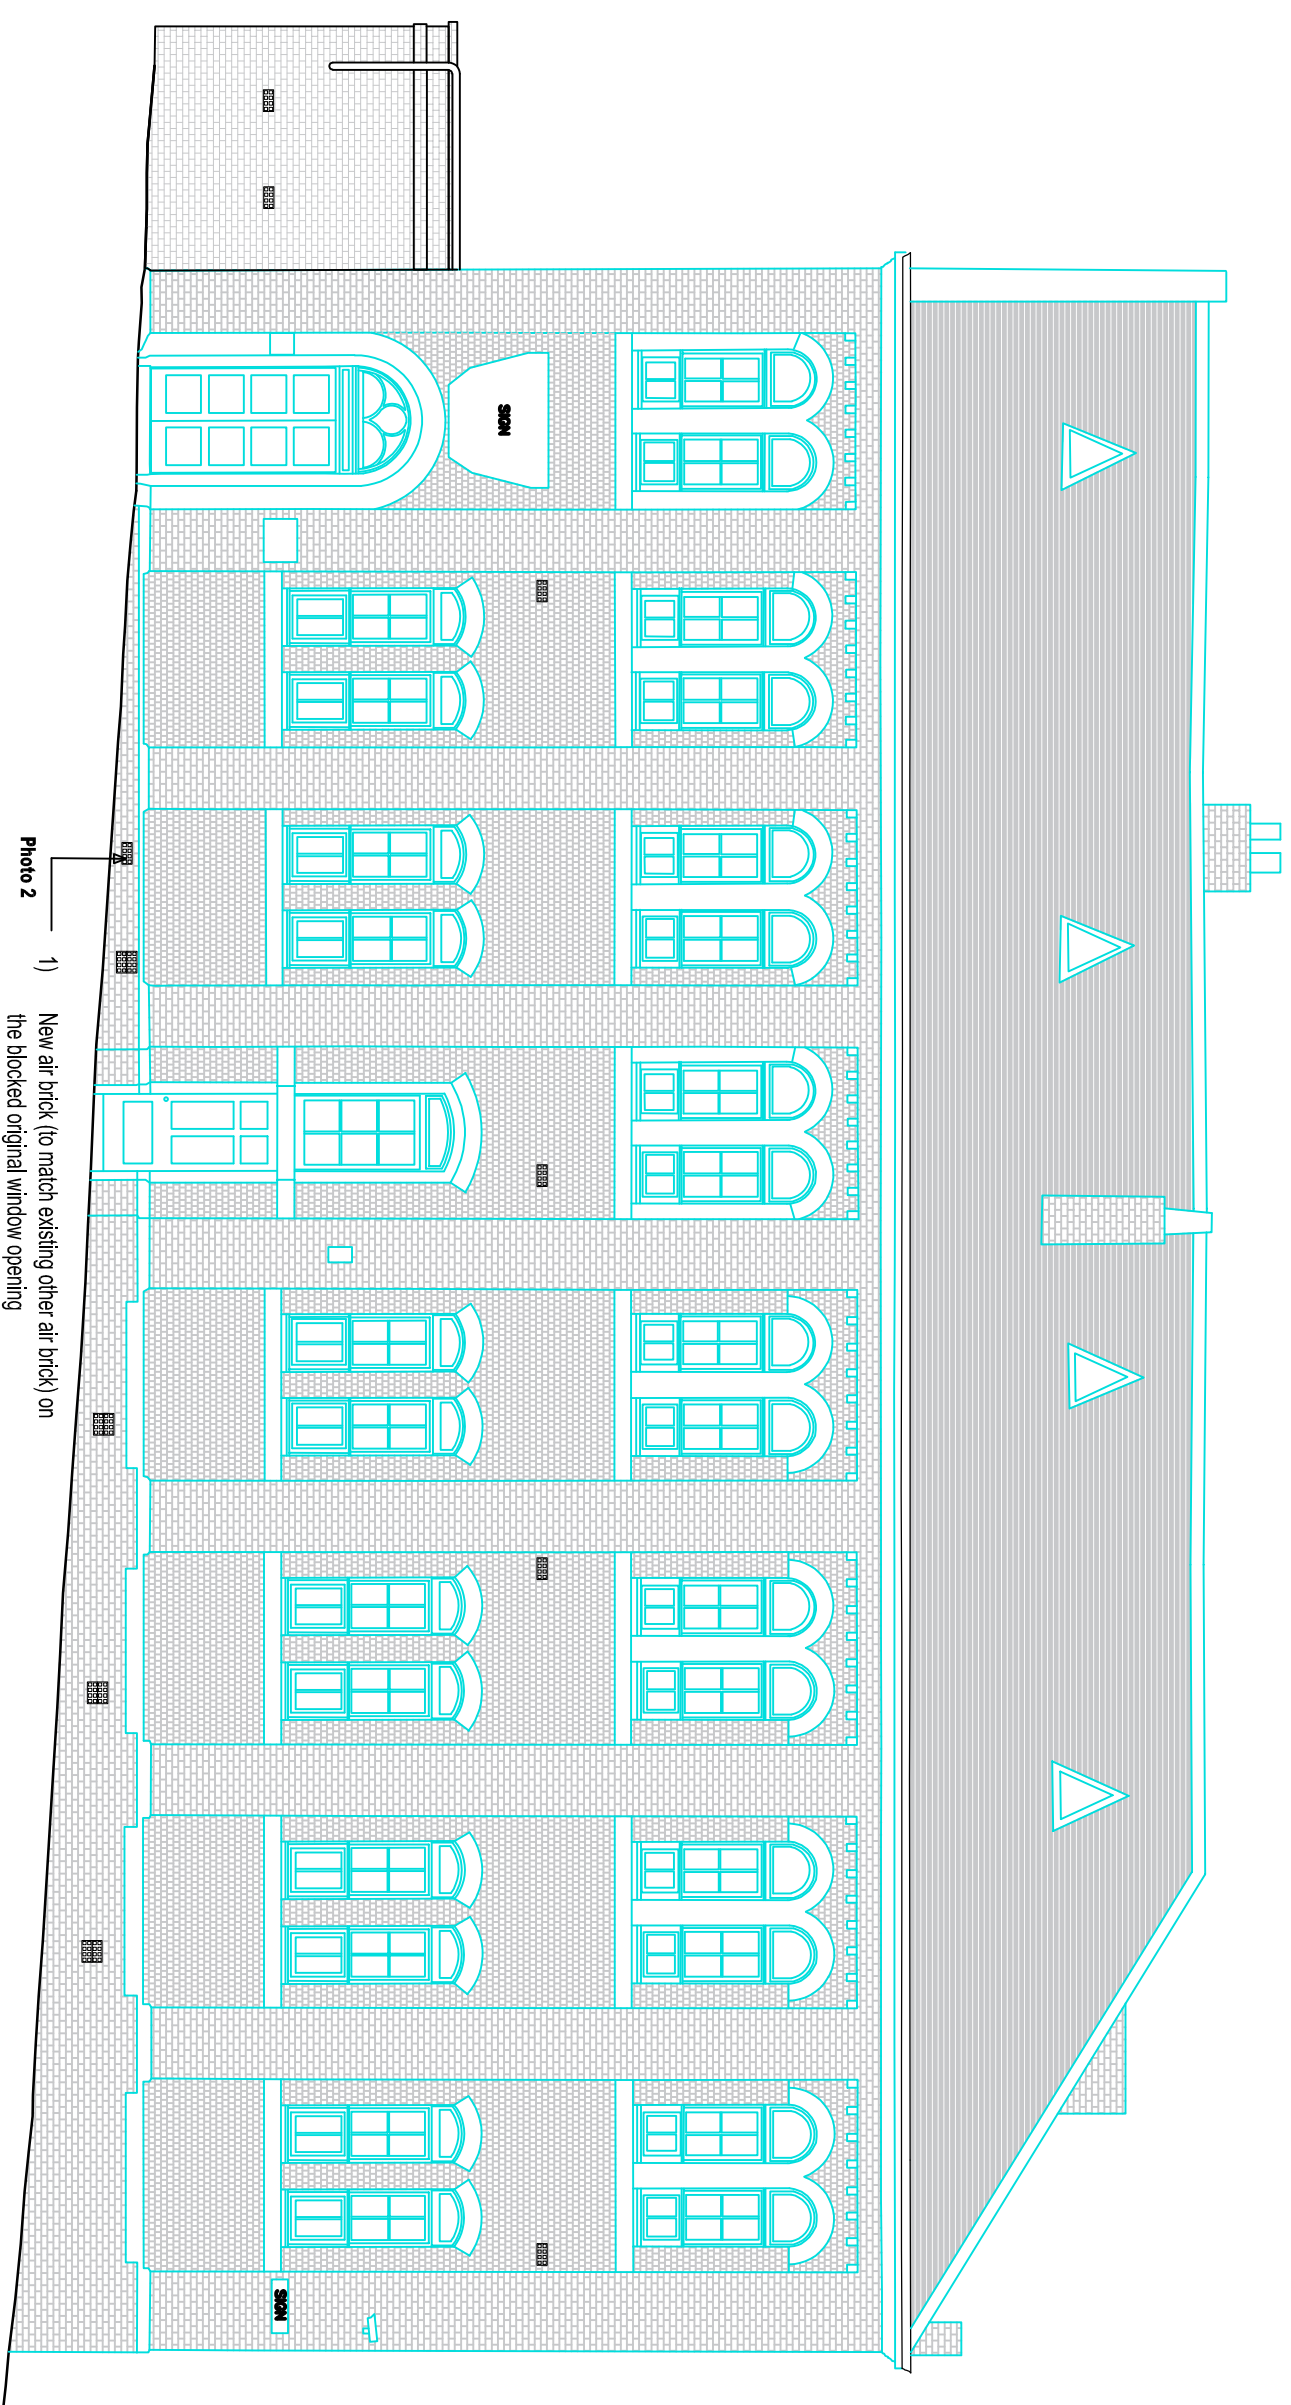


Datum 48.00m

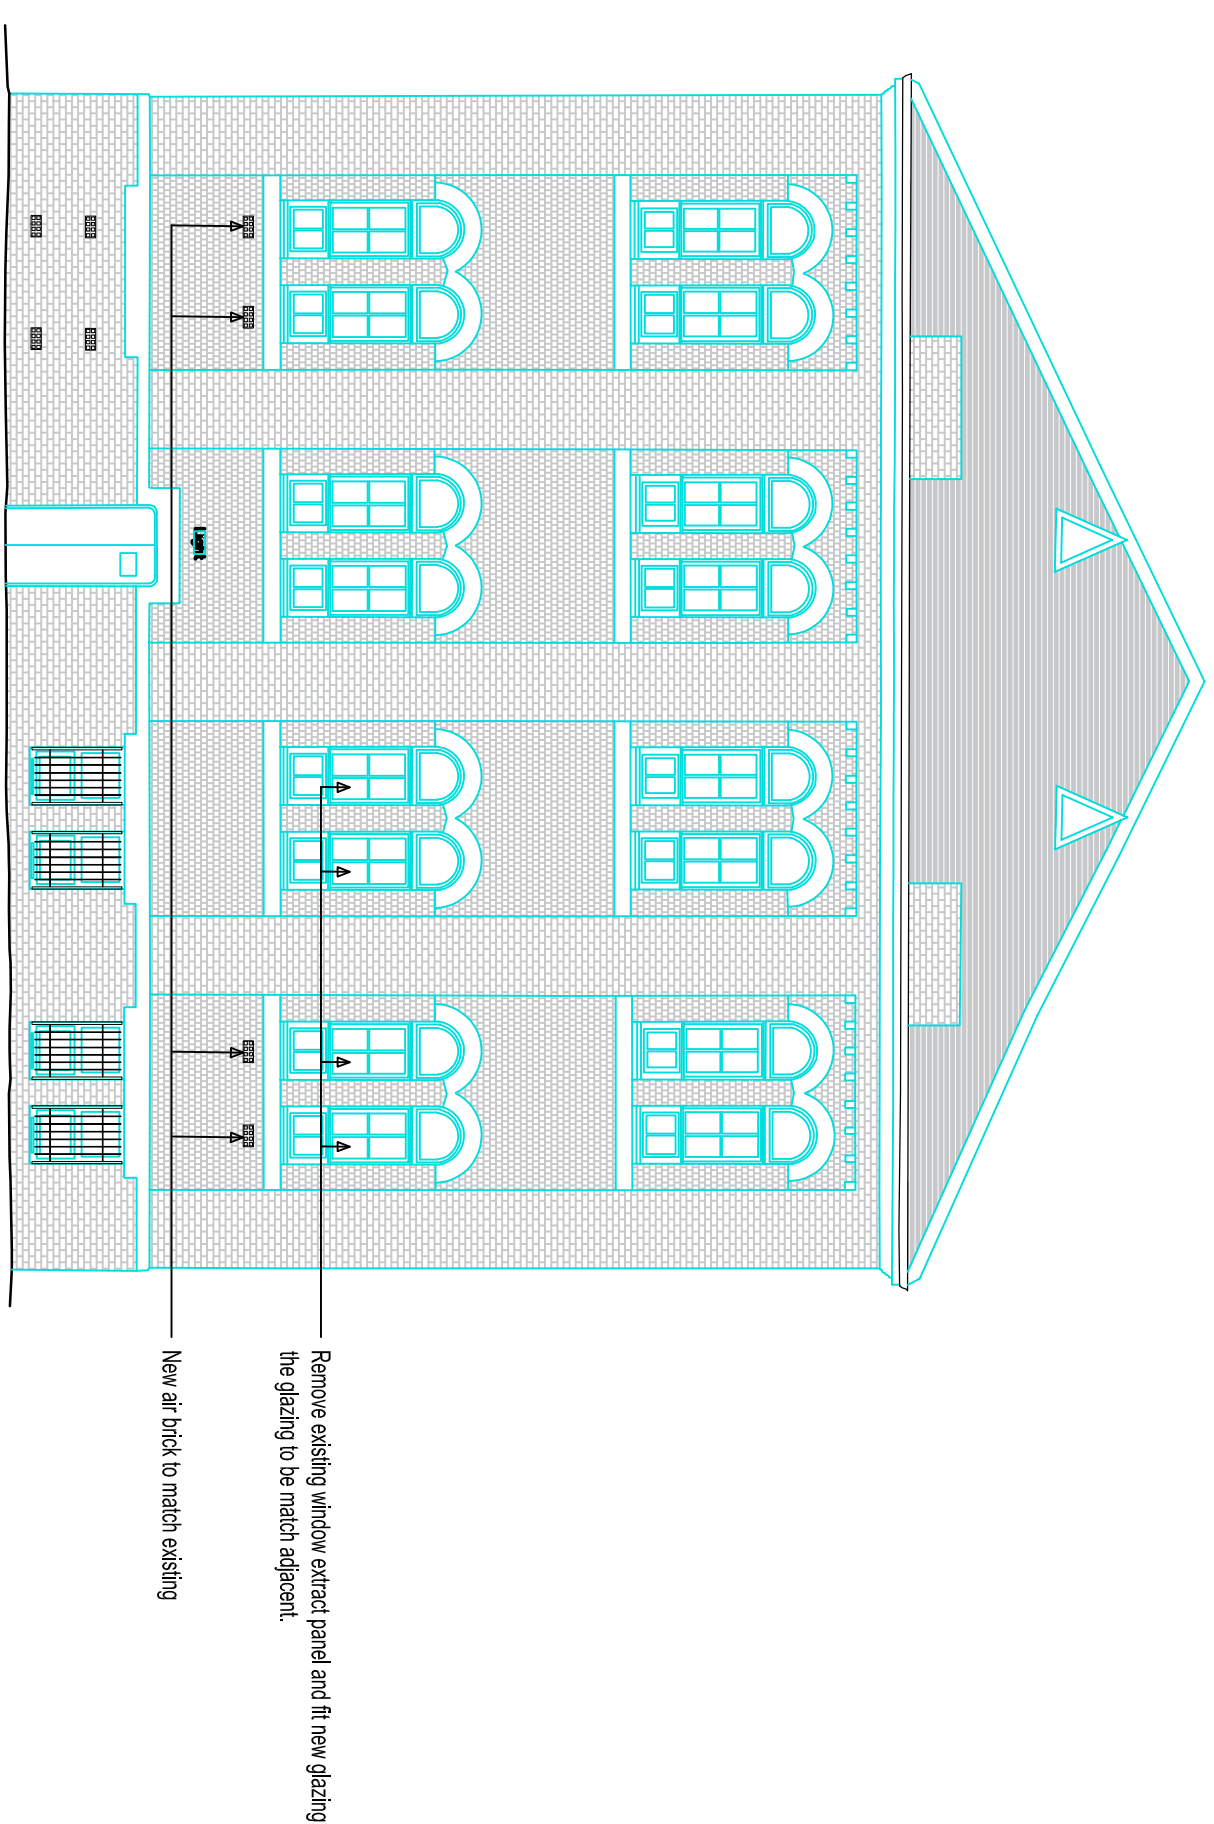


Datum 48.00m

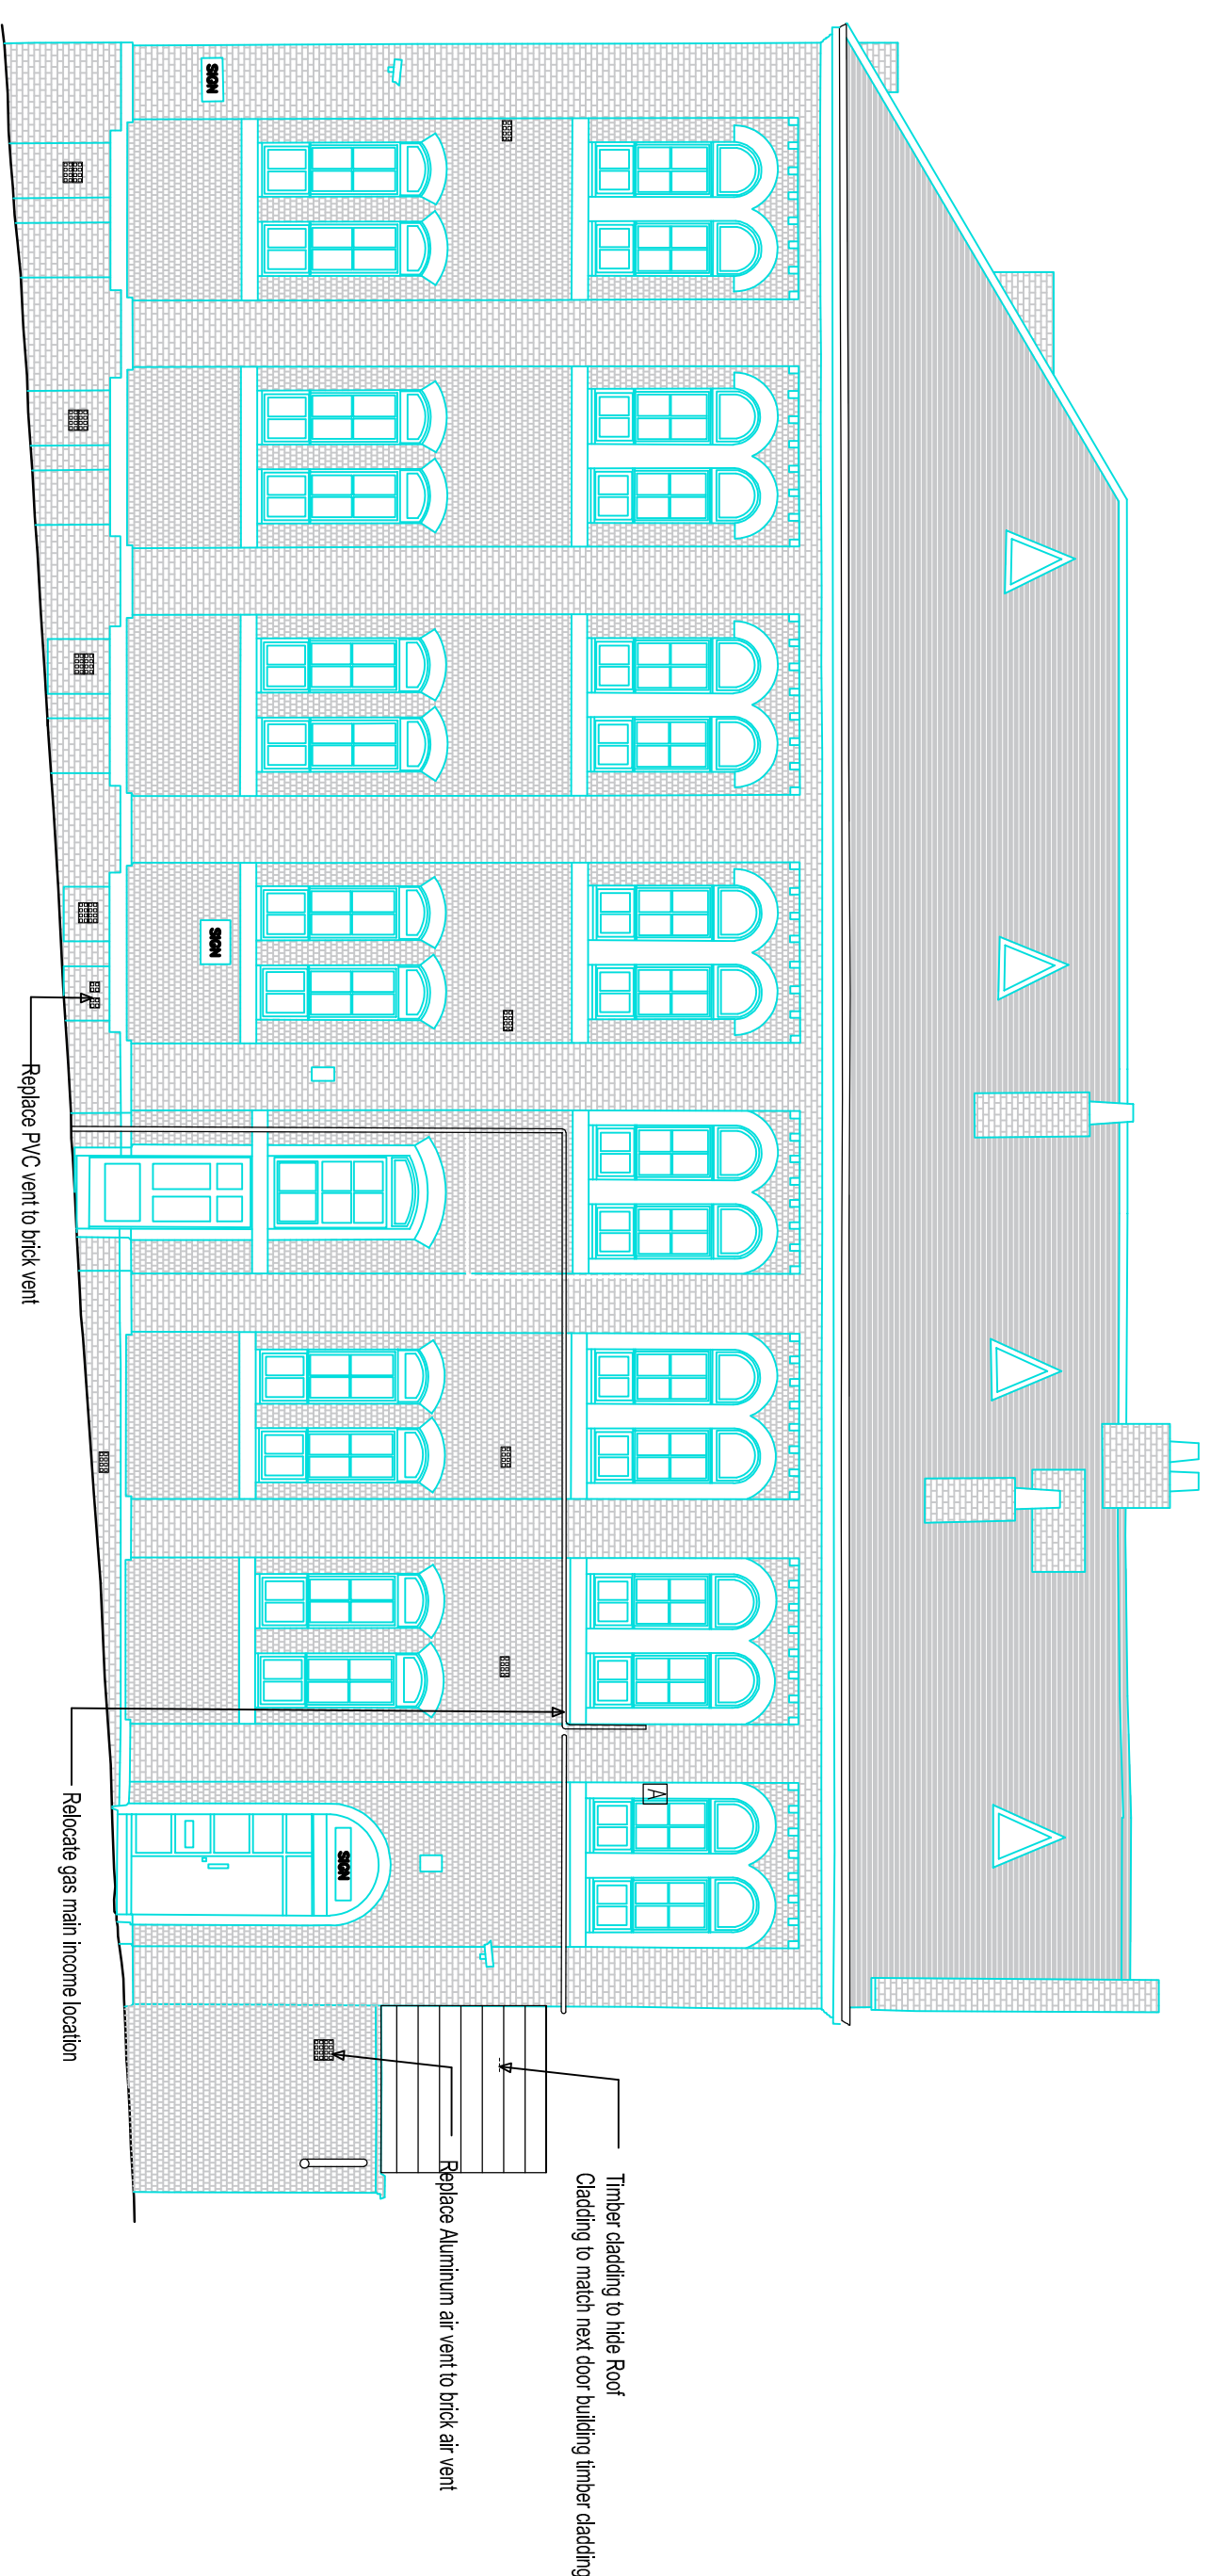

Datum 48.00m

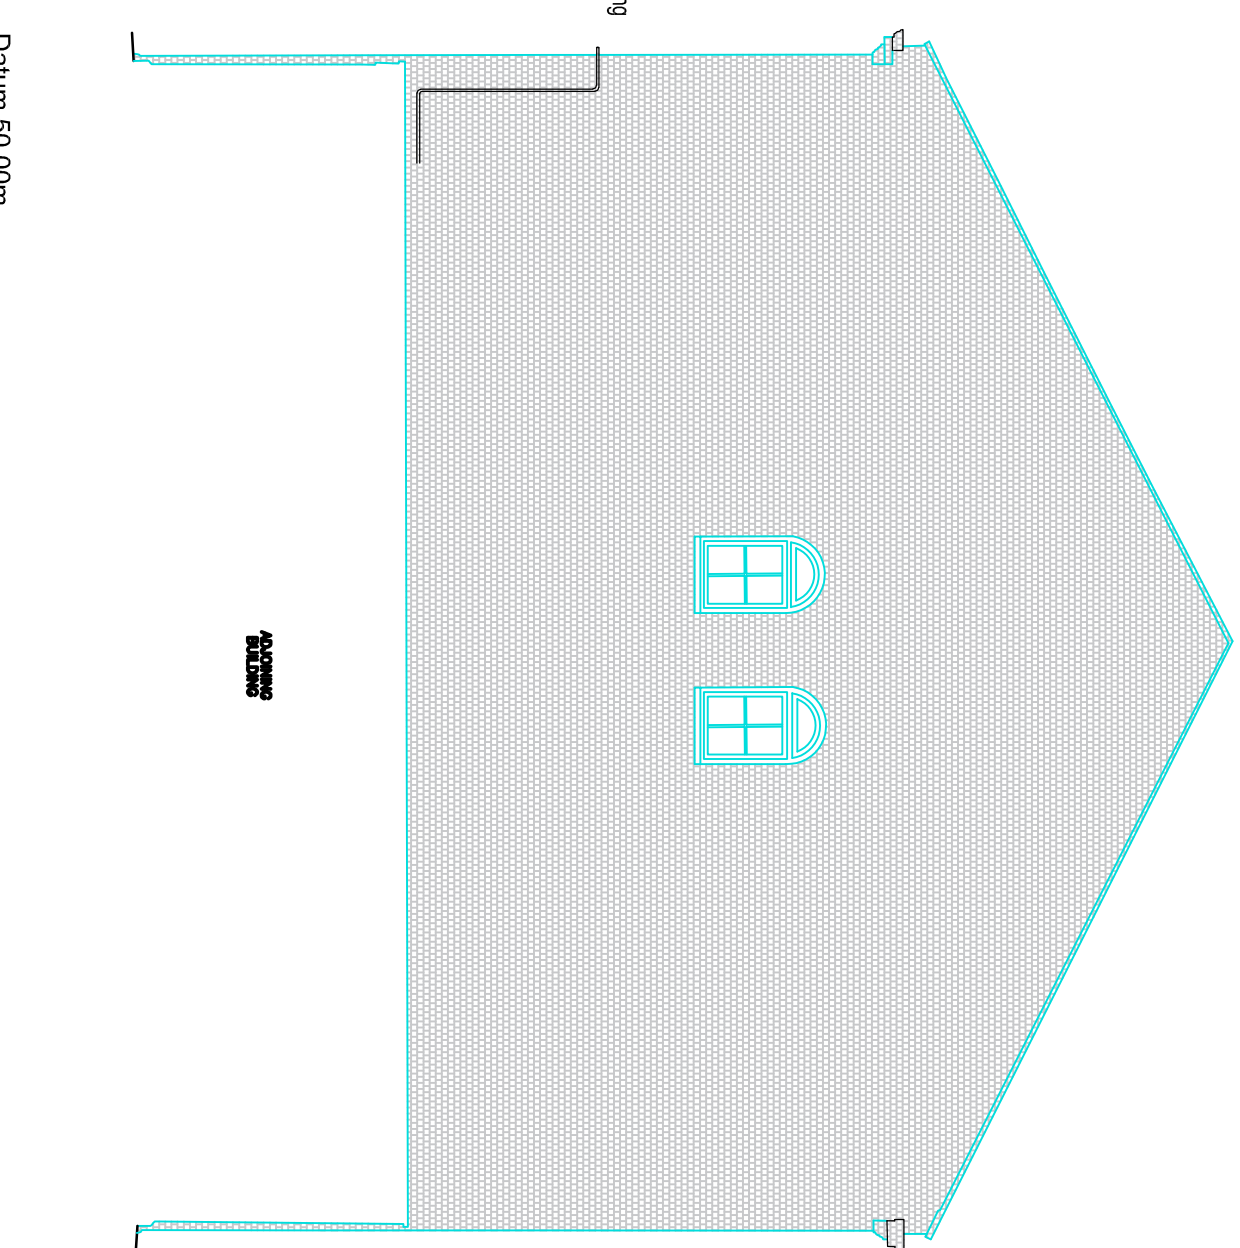

Datum 50.00m

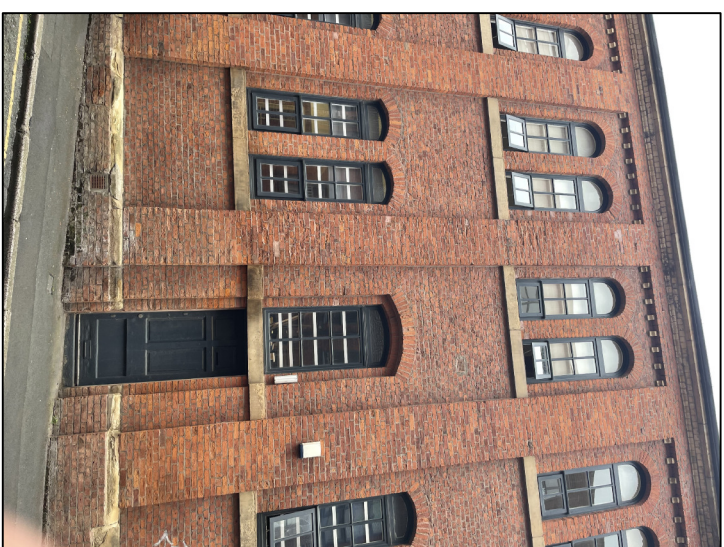

Shap Street
The Ragged School

Equator

Proposed Elevations

Drawn	Date	Checked	Scale
MT	27/06/23	LS	1:100 @ A1

Manchester:
5th Floor
31 Dab Street
Manchester M2 7LW
Tel: 0161 831 7000
Fax: 0161 831 7001

Southampton:
Master Park
Millbrook
Southampton SO4 3PY
Tel: 023 8051 1800
Fax: 023 8051 1800
www.fairhursts.com

FDC
fairhursts design group

Job No.	Drawing No.	Revision
7735	13-110	D