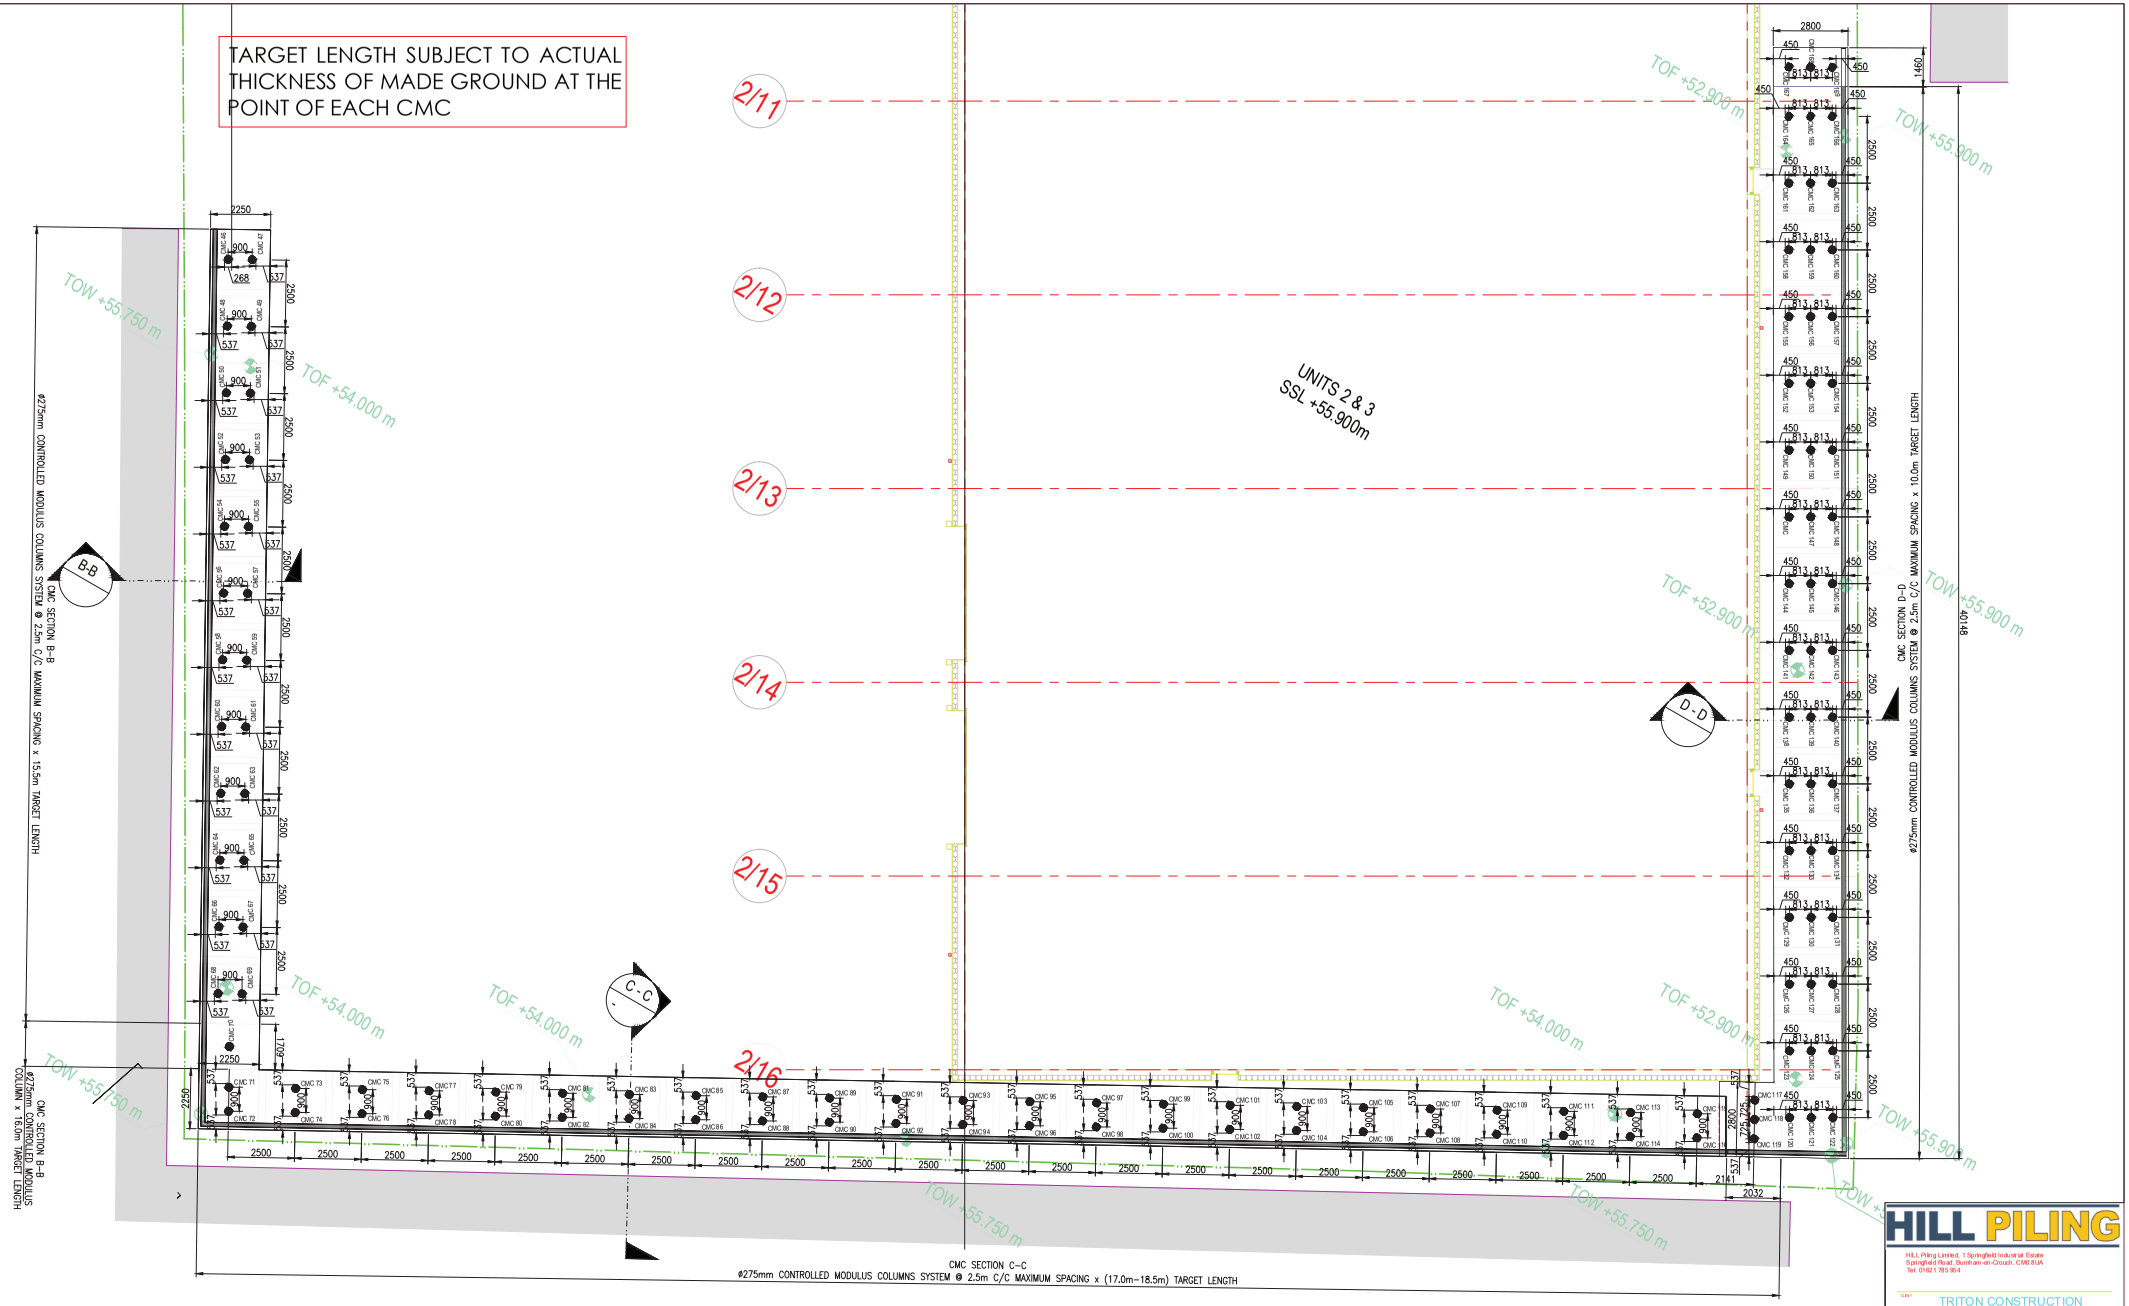

PLAN ON RETAINING WALL ADJACENT UNITS 2 - 3

HILL PILING

HILL Piling Limited, 1 Springfield Industrial Estate
Springfield Road, Burnham-on-Crouch, CM0 8UA
Tel: 01621 785 954

CLIENT: TRITON CONSTRUCTION LIMITED

SITE: ELIZABETH STREET, CHEETHAM HILL, MANCHESTER M8 8BB

DRAWING TITLE: PLAN ON RETAINING WALL ADJACENT UNITS 2 - 3

DATE: 18 JULY 2023 | DRAWN: AR | CHECKED: AA

DRAWING No: DFS230609-02 | REV: 03 | SCALE: 1:100 @ A1