


INSIDE

WINDOW & LOUVRE DETAIL PLAN @ 1:5

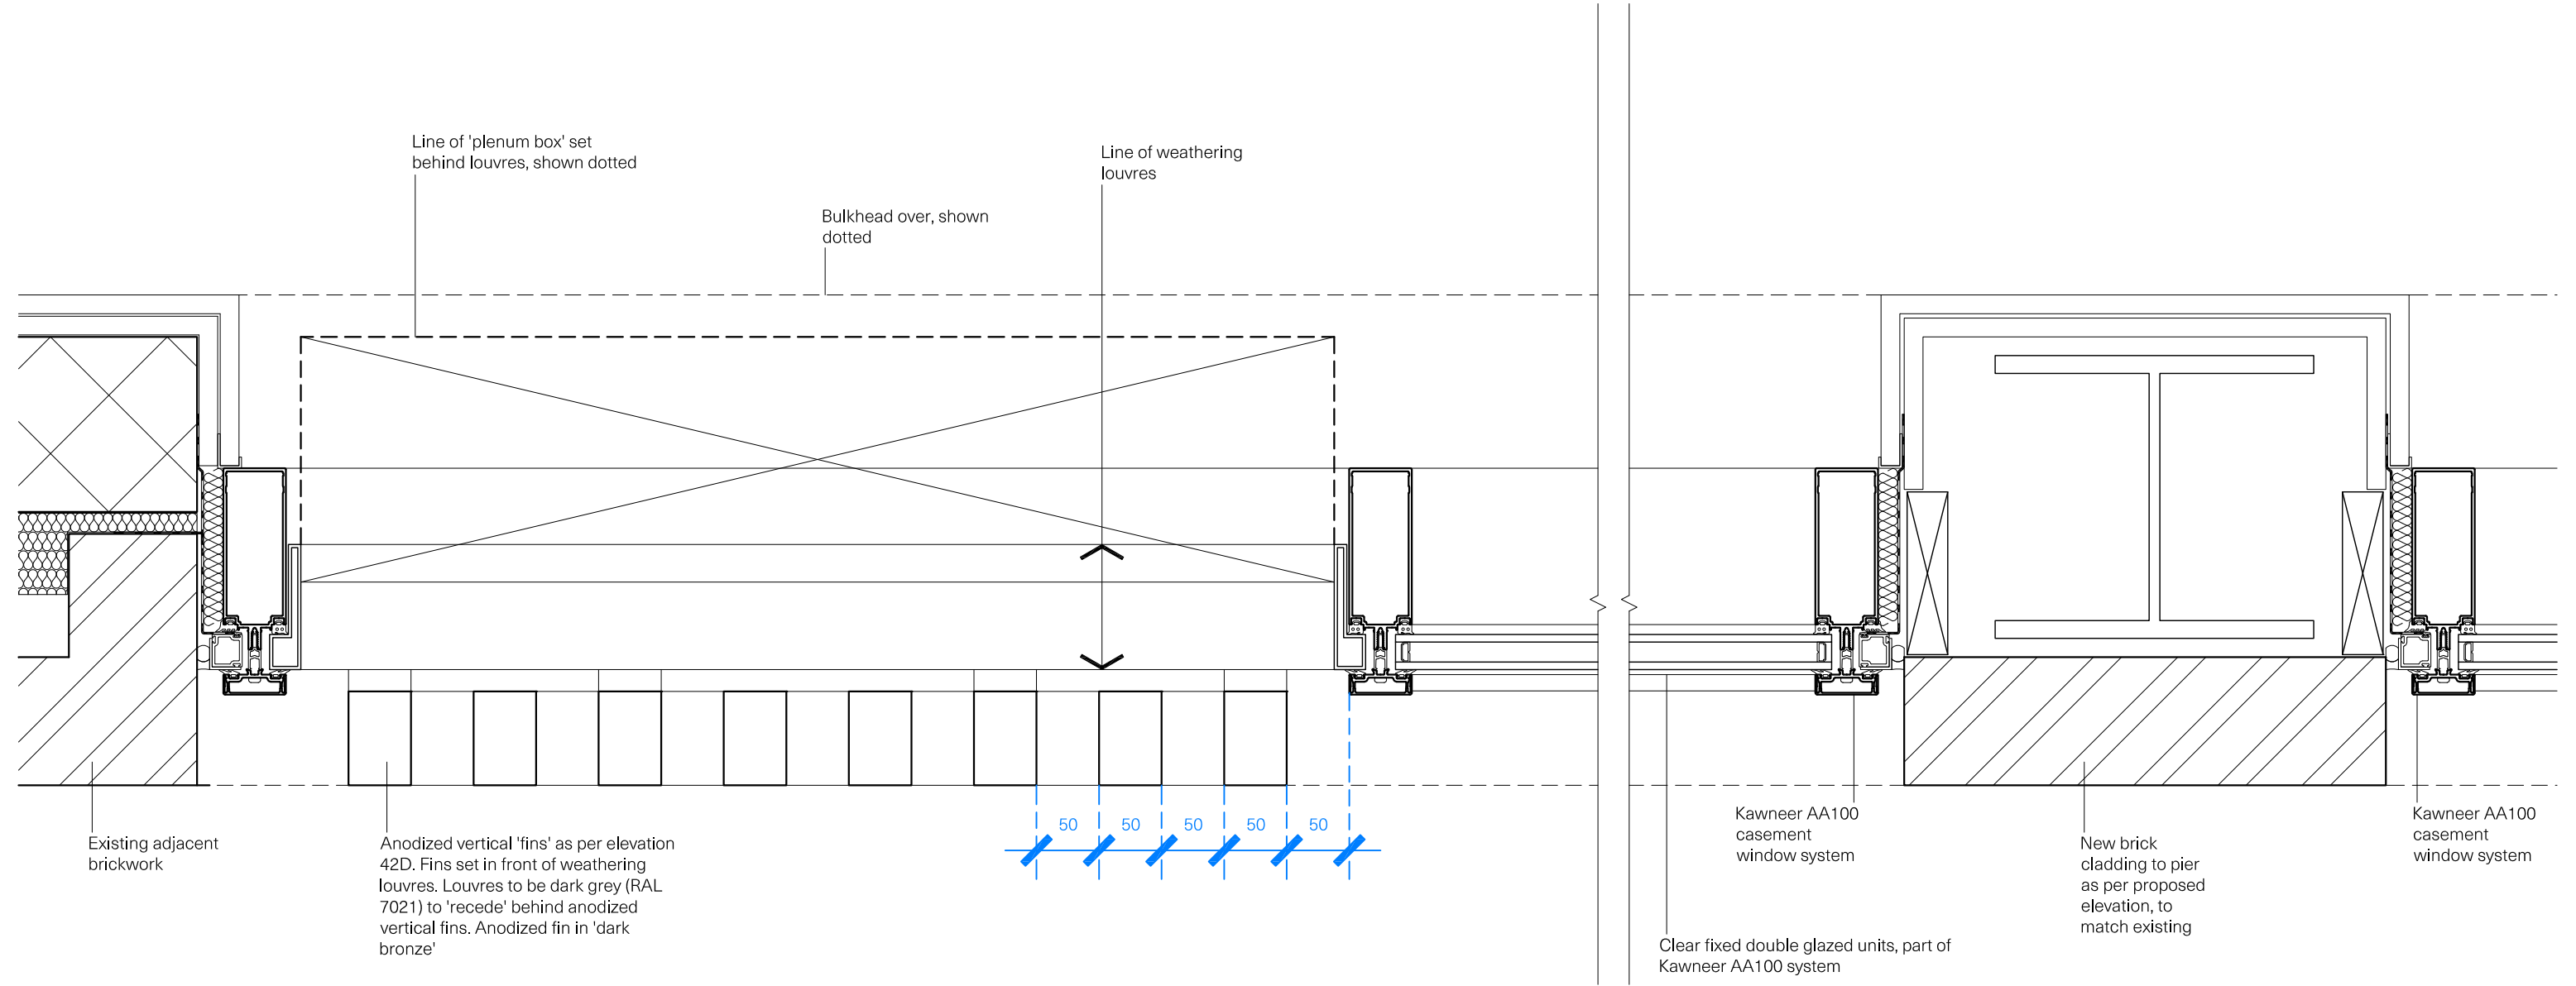

OUTSIDE