


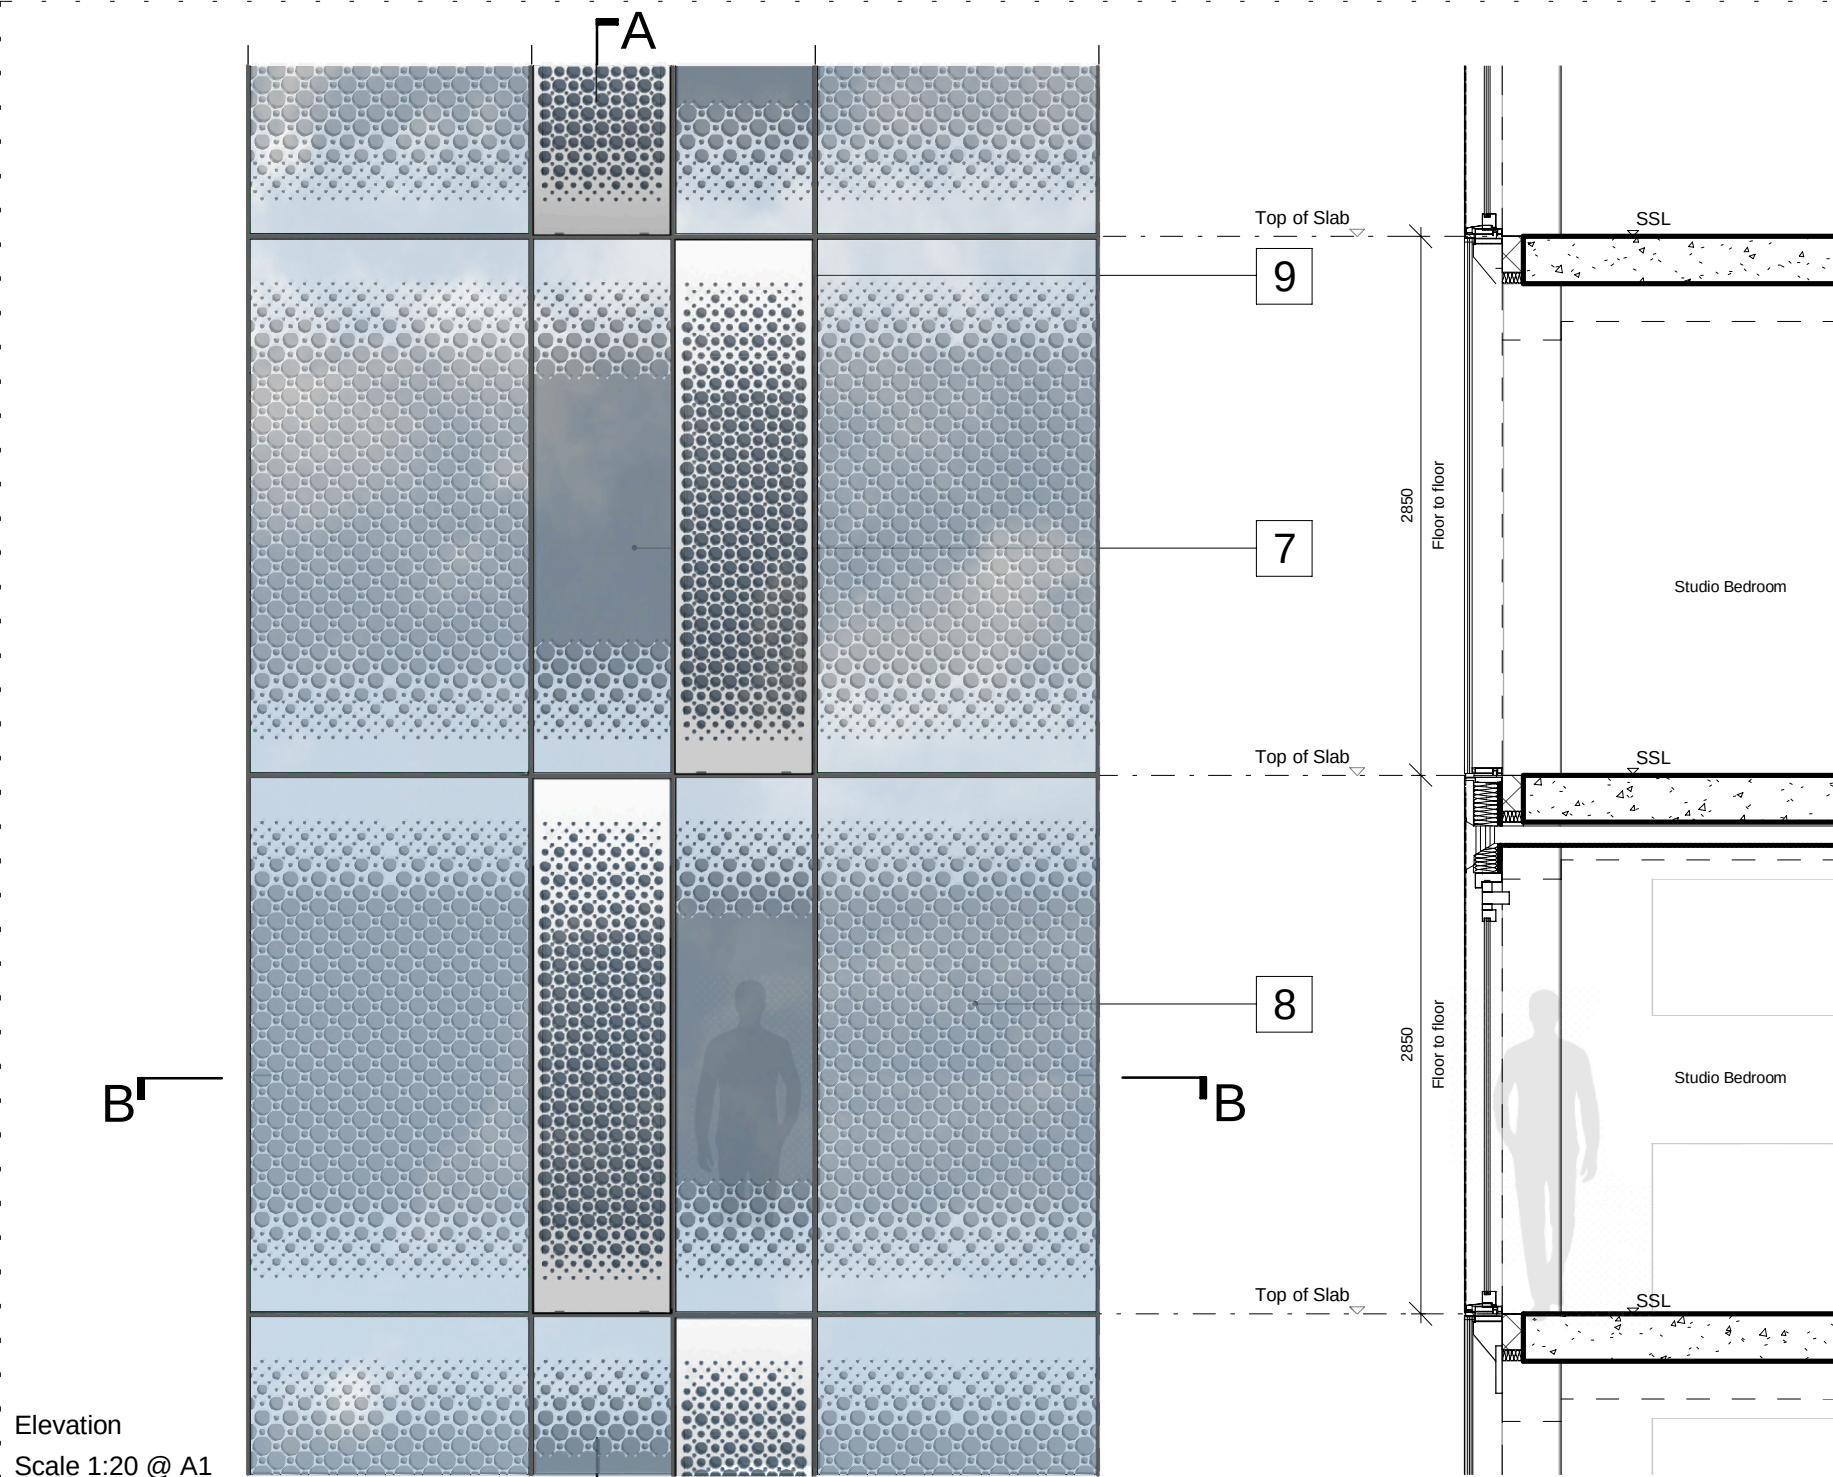


Elevation
Scale 1:20 @ A1

Section AA
Scale 1:20 @ A1



9 8 7

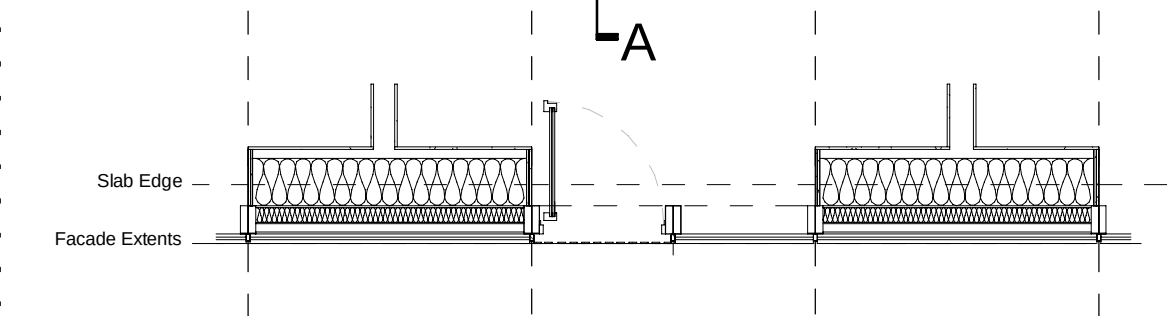

Plan BB
Scale 1:20 @ A1

This drawing is copyright
Do not scale off dimensions.
All dimensions to be checked on
site by contractor.
Contractor to report any
dimensional discrepancies,
errors or omissions prior to
commencing on site.

Material Key:

- | | | |
|------------------------------------|--|---|
| 1 Glazed green brick | 2 Curtain walling | 3 Pre-cast columns, clad to match brick |
| 4 Natural anodised aluminium | 5 metal coping, colour to match brick | 6 Perforated metal louvre screen, colour to match brick |
| 7 Window panel with light fritting | 8 Back painted panel with light fritting | 9 Perforated anodised light louvre screen |
| 10 Window panel with dark fritting | 11 Back painted panel with dark fritting | 12 Perforated anodised dark louvre screen |

First Street South, Block C, Manchester

10474-SHP-ZC-A-B5D8-G251-DE-TY-001

PLANNING

November 2023

P01

Detail Elevation Type A
Typical Facade Detail (Light Facade)

10474

1 : 40 @A3

simpsonhaugh

Manchester
+44 (0)161 835 2345

London
+44 (0)20 7549 4000