
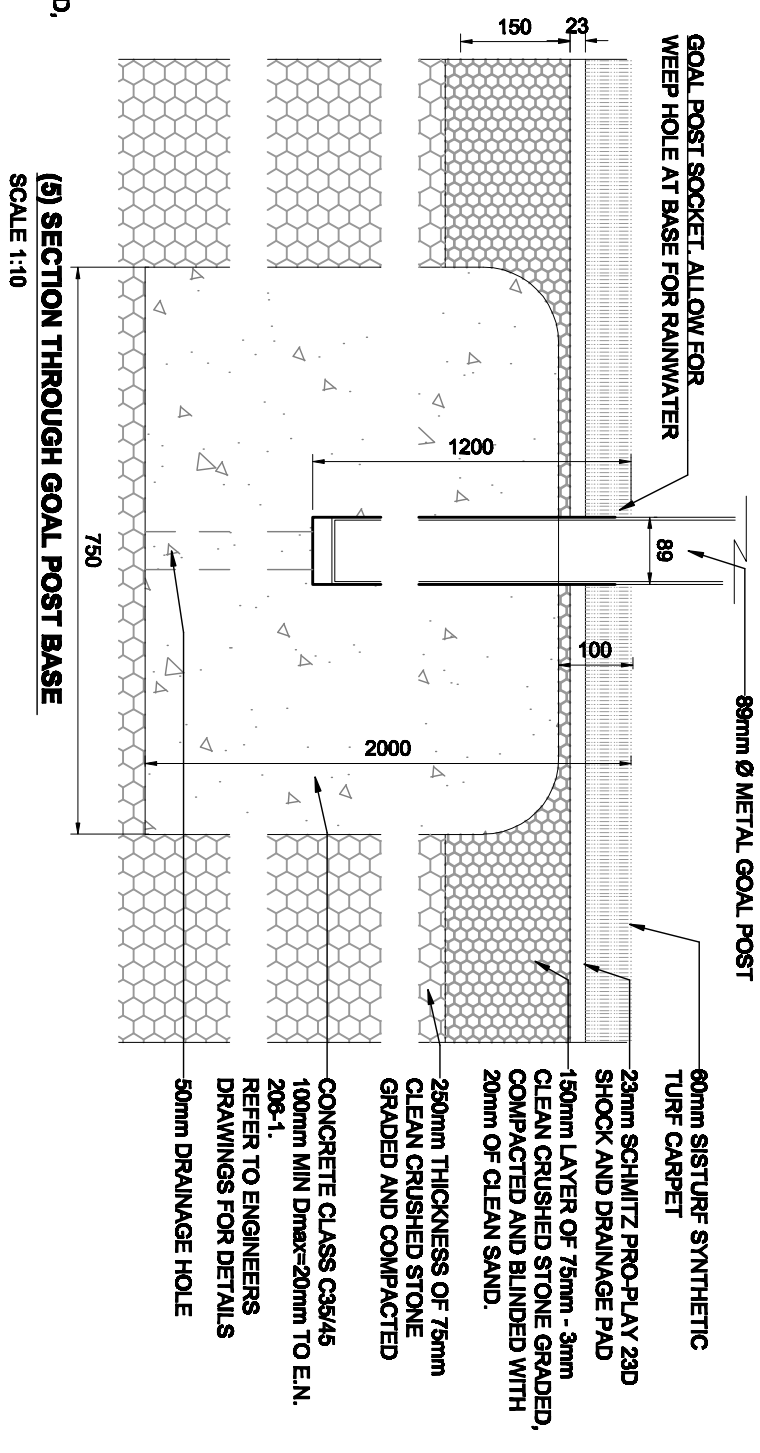


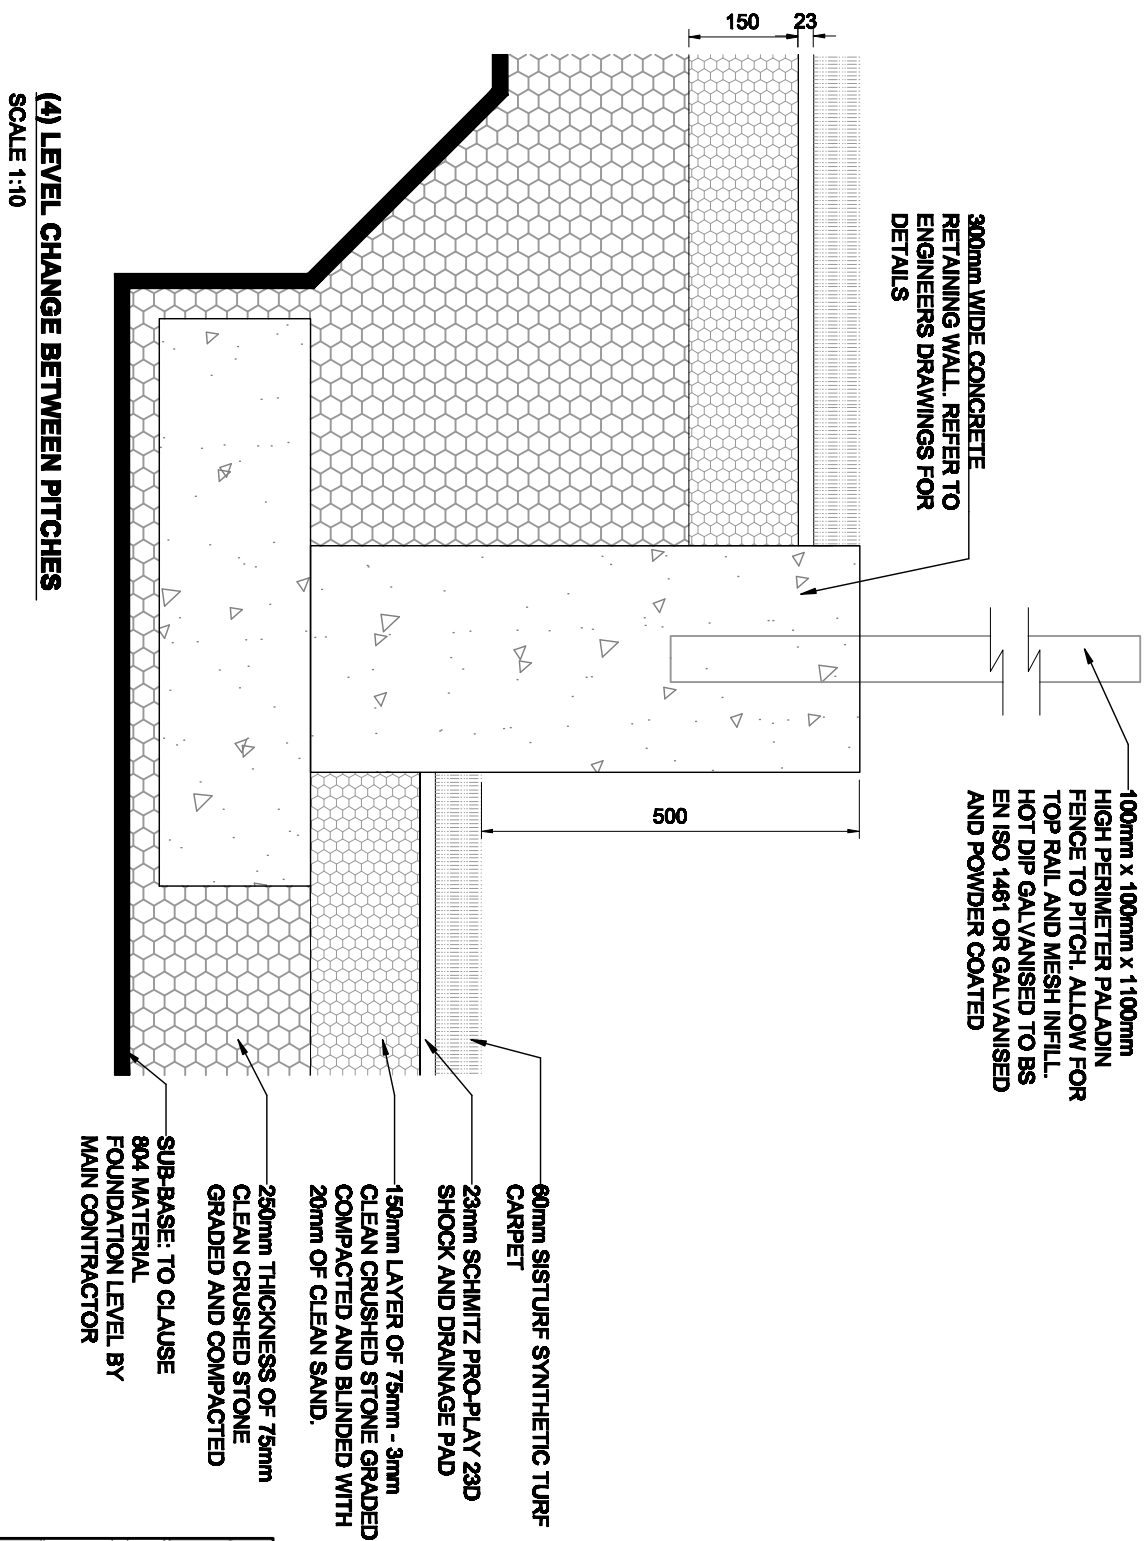

(4) LEVEL CHANGE BETWEEN PITCHES

SCALE 1:10

FENCES AND NETTING

THE PITCH WILL BE SURROUNDED ON ALL SIDES BY 1.1m HIGH GALVANISED AND POWDER COATED STEEL MESH PANEL FENCING INSTALLED FOR SPECTATOR VIEWING. PEDESTRIAN AND MAINTENANCE GATES WILL BE INSTALLED AT APPROPRIATE LOCATIONS. THIS WILL BE SUPPORTED BY 1.1m HIGH GALVANISED AND POWDER COATED STEEL POSTS.

HIGH BALLSTOP NETTING

20m OF HIGH BALLSTOP NETTING WILL BE INSTALLED ALONG THE ENTIRE NORTHERN AND SOUTHERN BOUNDARY. THE BALLSTOP NETTING WILL BE SUPPORTED BY GALVANISED STEEL UPRIGHTS TO THE FULL HEIGHT OF 20m. THIS ARE BEING INSTALLED TO REDUCE THE RISK OF BALLS OR SLIOTARS ENTERING ADJOINING PROPERTIES.


LEGEND

- 1** TYPICAL PITCH SECTION
- 2** FLAG POLE SOCKET
- 3** SERVICE DUCT
- 4** LEVEL CHANGE
- 5** GOAL POST SOCKET

***ALL SOCKETS TO BE 25mm MIN.
BELOW PLAYING SURFACE**

KEY PLAN

SCALE 1:1250

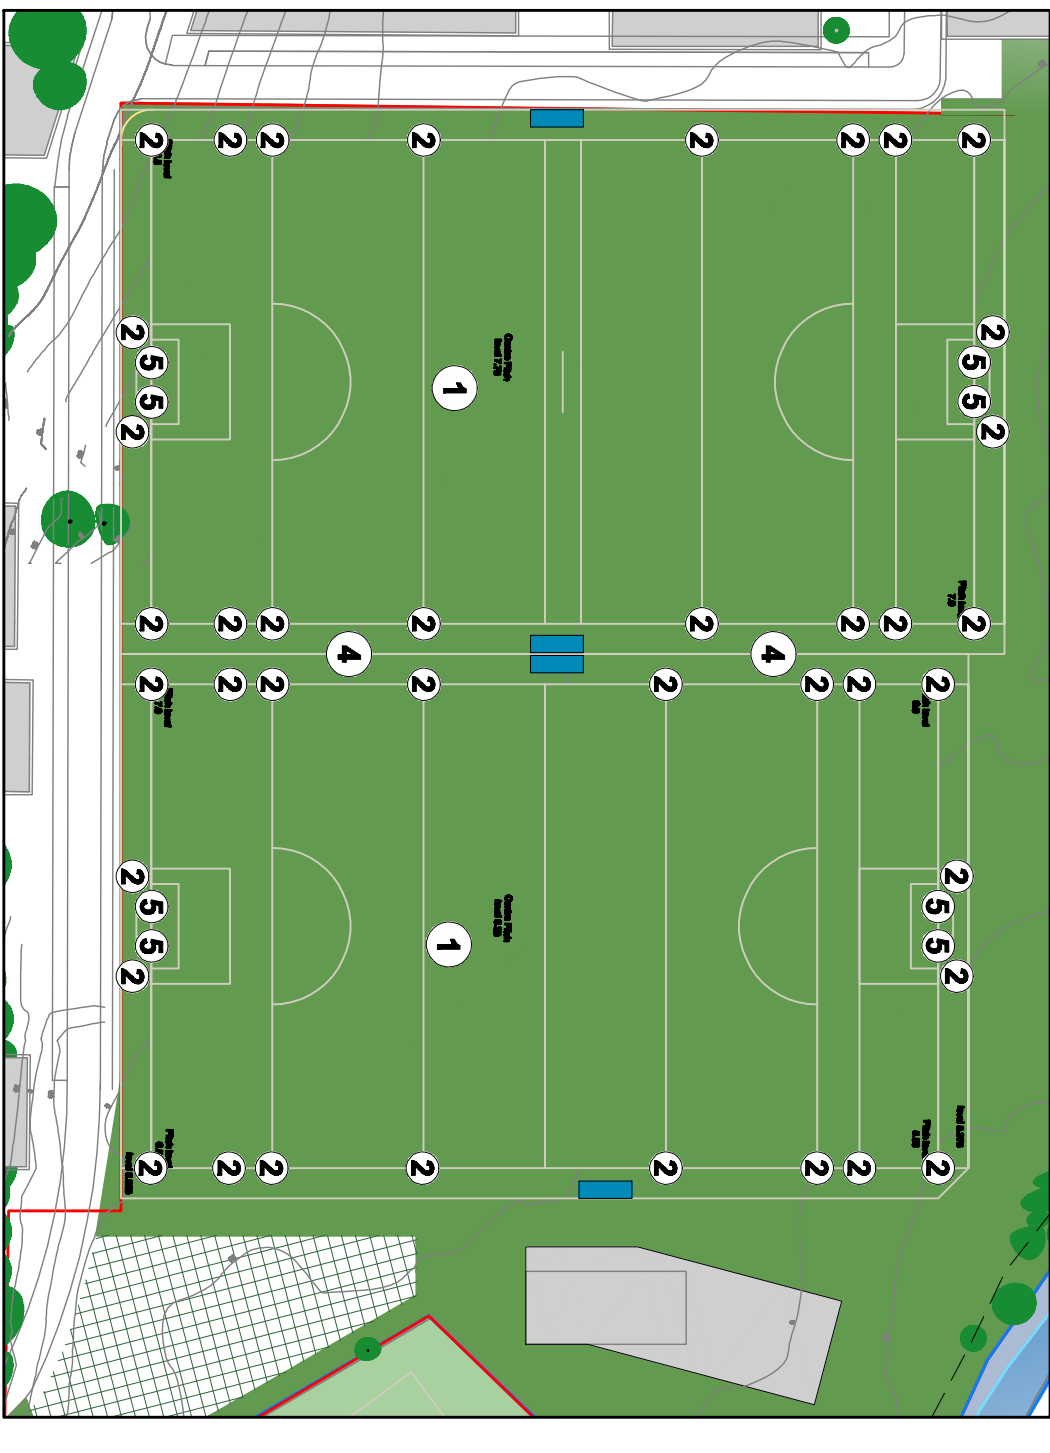

R	Record
C	Construction
T	Tender
PL	Planning
A	Approval
PR	Preliminary
Stage	Description

[illegible]

Book: 48 000001	GAA PITCH DETAIL 1/21		Sheet 1 of 1
Date: April 2000	GAA CLUB BUILDINGS GAA CLUB BUILDINGS REPRESENTATION DUBLIN		07/18
Drawn:	GAA - CLONLIFFE		1 202
Rev:			
SSA ARCHITECTS		42	42
		hardington road	hardington road
		dublin 4	dublin 4
		Ph: 01 658 7899	Ph: 01 658 7899
		Architects registered with RIAI	Architects registered with RIAI