


1. Front - Proposed
1 : 100


2. Left Side - Proposed
1 : 100

3. Rear - Proposed
1 : 100


4. Right Side - Proposed
1 : 100

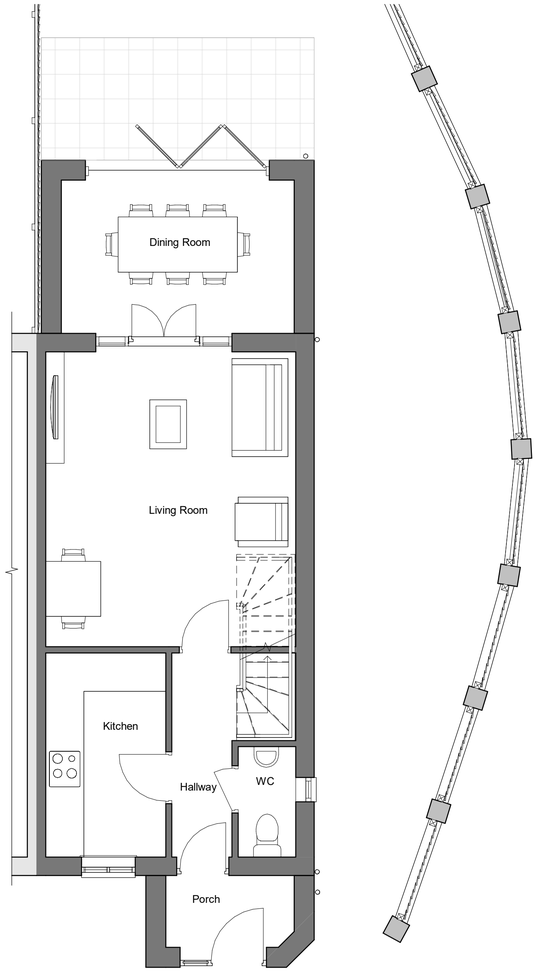

6. Level 0 - Proposed
1 : 50

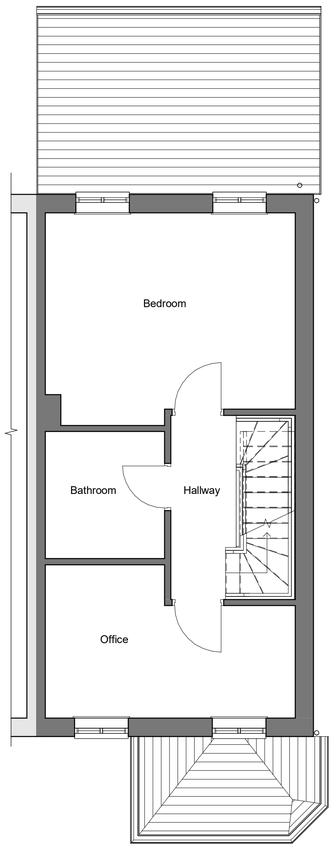

7. Level 1 - Proposed
1 : 50

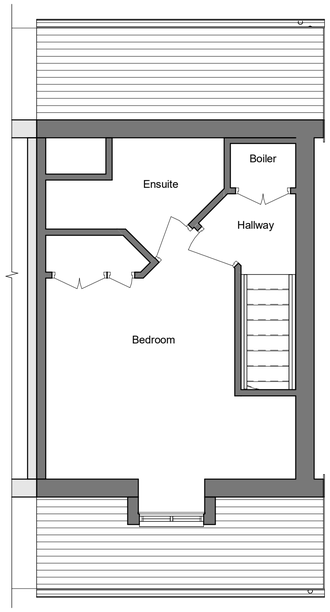

8. Level 2 - Proposed
1 : 50

1 0 1 2 3 4 5
SCALE 1: 100 m

0.5 0 0.5 1 1.5 2 2.5
SCALE 1: 50 m

REV	DESCRIPTION	BY	DATE
2	Porch amendment		15-06-23
1	Porch amendment		11-06-23

MELIA ARCHITECTS
melaarchitects.com office@melaarchitects.com 0161 729 0936

PROJECT
3 Roch Bank

PROJECT NO.	MA23005.
CLIENT	E Jacobs
DATE	02/06/15
DRAWN BY	ER
TITLE	Proposed Plans and Elevations
SHEET NO.	003.
REV.	2
SCALE @ A3	As indicated

NOTES:
© COPYRIGHT - ALL RIGHTS RESERVED. NO PART OF THIS PUBLICATION MAY BE REPRODUCED, STORED IN A RETRIEVAL SYSTEM OR TRANSMITTED WITHOUT PERMISSION FROM THE DESIGNER. ALL DIMENSIONS AND SETTING OUT ARE TO BE CHECKED AND CONFIRMED ON SITE BEFORE COMMENCEMENT OF WORK. ANY DISCREPANCIES TO BE REPORTED TO THE DESIGNER BEFORE COMMENCEMENT OF ANY WORK. ALL WORK AND MATERIALS TO BE IN ACCORDANCE WITH CURRENT STATUTORY LEGISLATION, RELEVANT CODES OF PRACTICE AND BRITISH STANDARDS. ALL DIMENSIONS ON THIS DRAWING ARE IN MILLIMETRES UNLESS STATED OTHERWISE.