



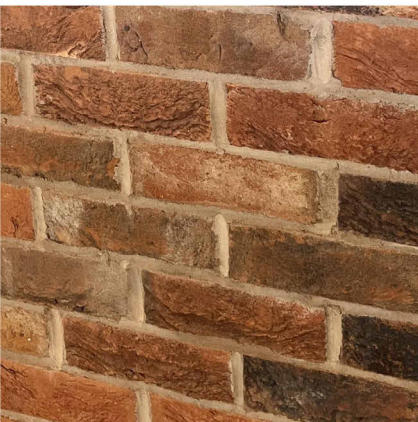

Red brick

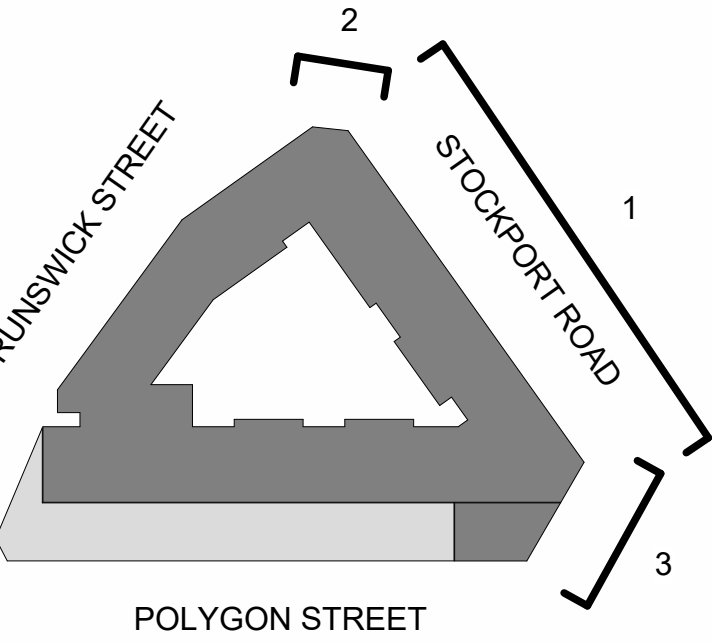


Cembrit Patina P020




RAL 7016



Limestone effect cladding

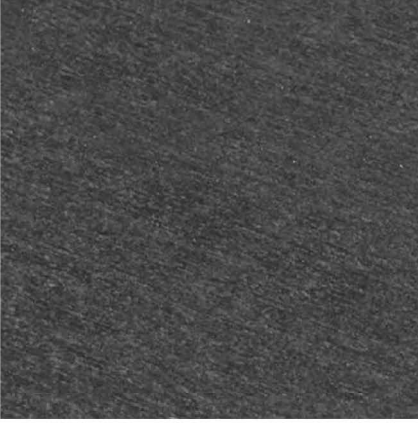

Dark grey cladding

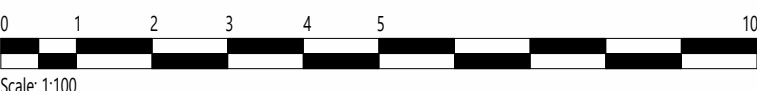

REV	DATE	COMMENT
1	17.07.2023	Planning issue

CLIENT: GGC POLYGON MANCHESTER LIMITED

PROJECT: SONA

DESIGNER: Existing Stockport Road GA Elevations

DRAWING N°: 2066-ABWA-Z1-ZZ-DR-A(15)-0200

REV: 1

STATUS: 1

SCALE: As indicated

CHECKED: GW

DRAWN: LG

DATE: 26.03.2023

AUDERE BW ARCHITECTS



Existing Stockport Road and Polygon Street Elevation (3)
1 : 100



Existing Brunswick Street and Stockport Road Elevation (2)
1 : 100



Existing Stockport Road Elevation (1)
1 : 100