



1 Existing Elevation
1 : 20

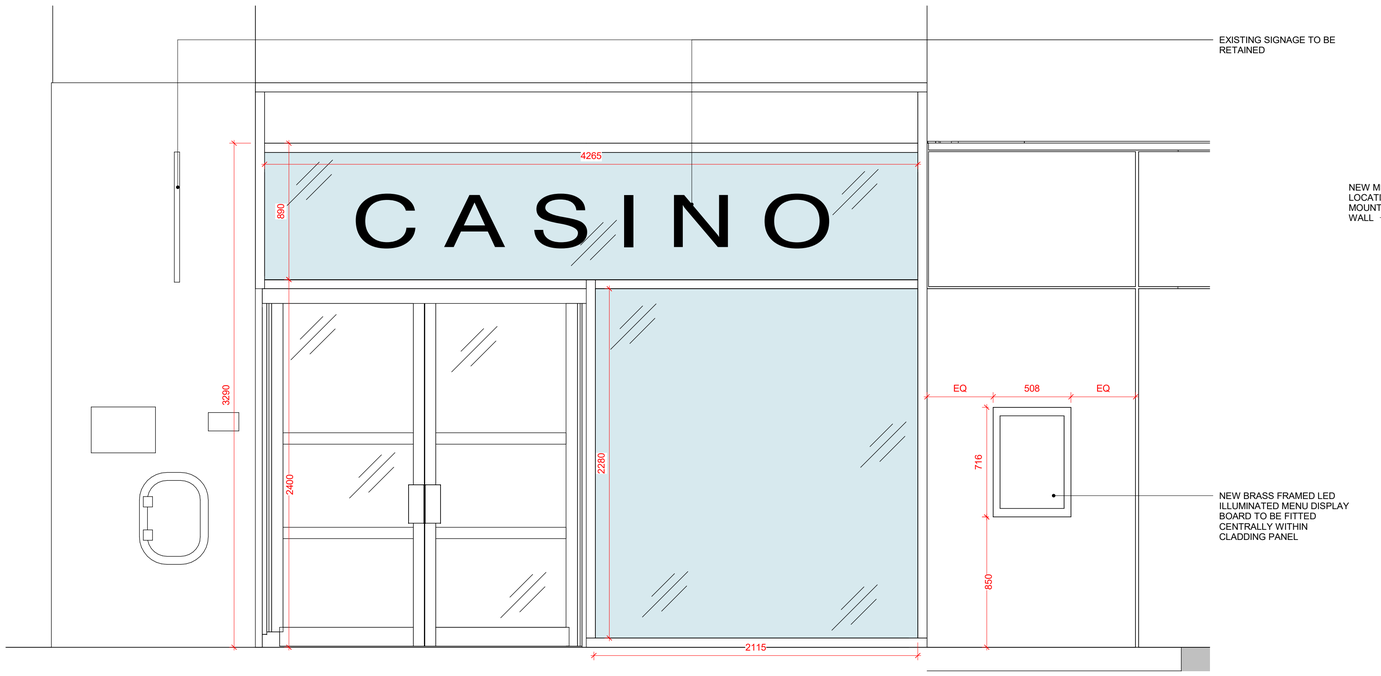

2 Proposed Elevation
1 : 20

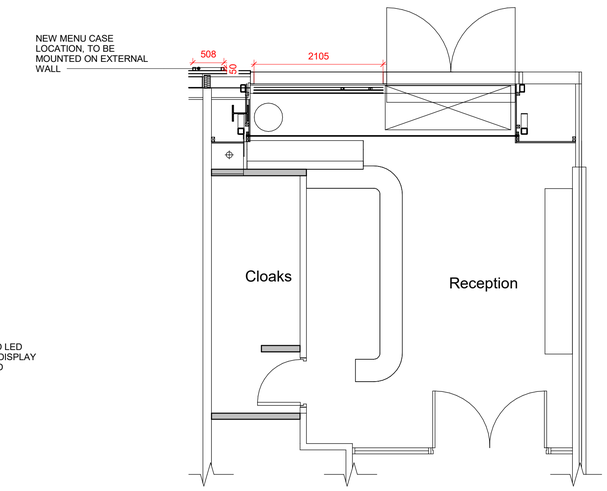

3 Proposed External General Arrangment
1 : 50



KEY PLAN

NOTES

THIS DRAWING MUST NOT BE SCALED.

ALL DIMENSIONS ARE TO BE VERIFIED AND CHECKED ON SITE. ANY DISCREPANCIES THAT ARE, OR BECOME APPARENT SHOULD BE REPORTED TO CHAPMAN TAYLOR.

AREAS INDICATED ARE APPROXIMATE GROSS INTERNAL AREA. THEY RELATE TO THE LIKELY AREAS OF THE BUILDING AT THE CURRENT STAGE OF DESIGN. ANY DECISIONS TO BE MADE ON THE BASIS OF THESE PREDICTIONS, WHETHER AS TO PROJECT VIABILITY, PRE-LETTING, LEASE AGREEMENTS, OR THE LIKE, SHOULD INCLUDE DUE ALLOWANCE FOR THE INCREASES AND DECREASES INHERENT IN THE DESIGN DEVELOPMENT AND BUILDING PROCESS.

© COPYRIGHT CHAPMAN TAYLOR 2020

REV	DATE	BY	DESCRIPTION	CHK'D
P01	01/11/2023	EB	Issued for Planning	AC

CLIENT

Napoleons

PROJECT

Napoleons Casino Manchester

57 Portland St
Manchester
M1 3HP

ARCHITECT

CHAPMAN TAYLOR
GLOBAL ARCHITECTS & MASTERPLANNERS

MANCHESTER STUDIO
Bass Warehouse
4 Castle Street, Castlefield
Manchester M3 4LZ
United Kingdom

T +44 (0)161 828 6500
E manchester@chapmantaylor.com
www.chapmantaylor.com

STRUCTURAL ENGINEER

SERVICES ENGINEER

DRAWING TITLE

Existing & Proposed External Elevations

Scale 1 : 100 As indicated @ A1

1 5 10M

INTERNAL JOB NO	ISSUE DATE	STATUS	DRAWN BY	CHECKED BY
C572AWNC	24/10/23	PRELIMINARY	EB	AC

PROJECT NUMBER	ORIGINATOR	ZONE	LEVEL	TYPE	ROLE	NUMBER	REVISION
C572AWNC	CTA	XX	00	DR	I	**21101**	P01