
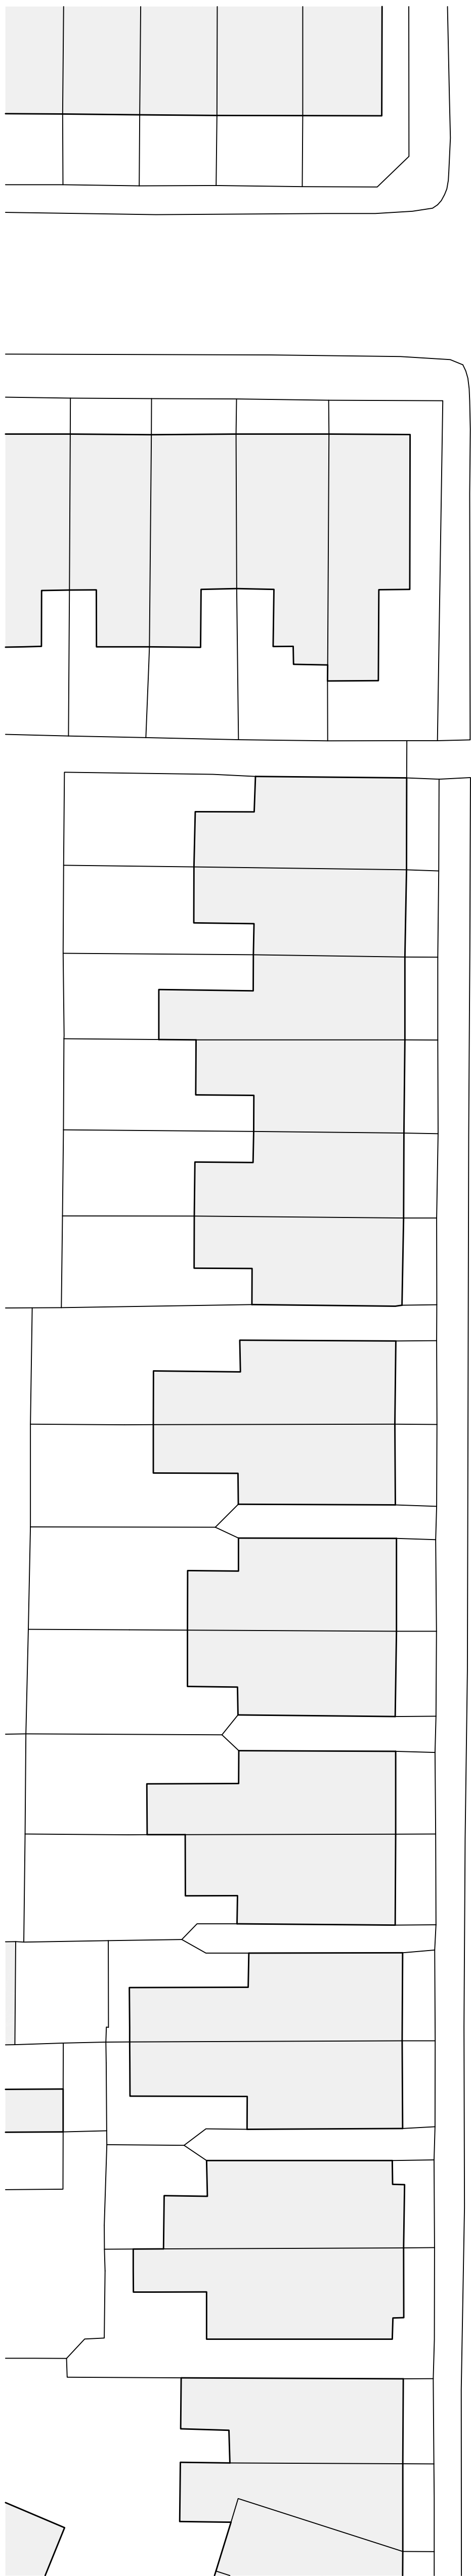


- All dimensions and levels are to be checked on site.
- Any discrepancies are to be reported to the architect before any work commences
- The drawing shall not be scaled to ascertain any dimensions. Work to figured dimensions only.
- This drawing shall not be reproduced without express written permission from AEW.
- Title overlay drawings and ownership boundaries are produced using all reasonable endeavours. AEW cannot be responsible for the accuracy or scale discrepancy of base plans supplied to them.
- All works are to be undertaken in accordance with Building Regulations and the latest British Standards.
- All proprietary materials and products are to be used strictly in accordance with the manufacturers recommendations.

CDM 2015

Client notice of duties: **06/02/1**
Principal Designer: **TBC**
Unless noted below, all known hazards have been highlighted on the drawings.

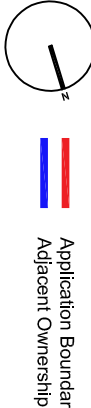

project	Palatine Road Northenden
drawing title	Proposed Fourth Floor Level
date	01/07/23
scale	1:200
drawn	RP
checked	BR

REV	Date	Drawn by: -	Checked by: -
S2	Purpose of issue	For Information	
drawing stage	Planning		
client	Express Solicitors		

Rev	Date	Drawn by: -	Checked by: -
P04	10/09/23	RP	BR
Submission			
P03	08/09/23	RP	BR
General update			
P02	24/07/23	RP	BR
Initial issue			
P01	21/07/23	RP	BR
Internal issue			