


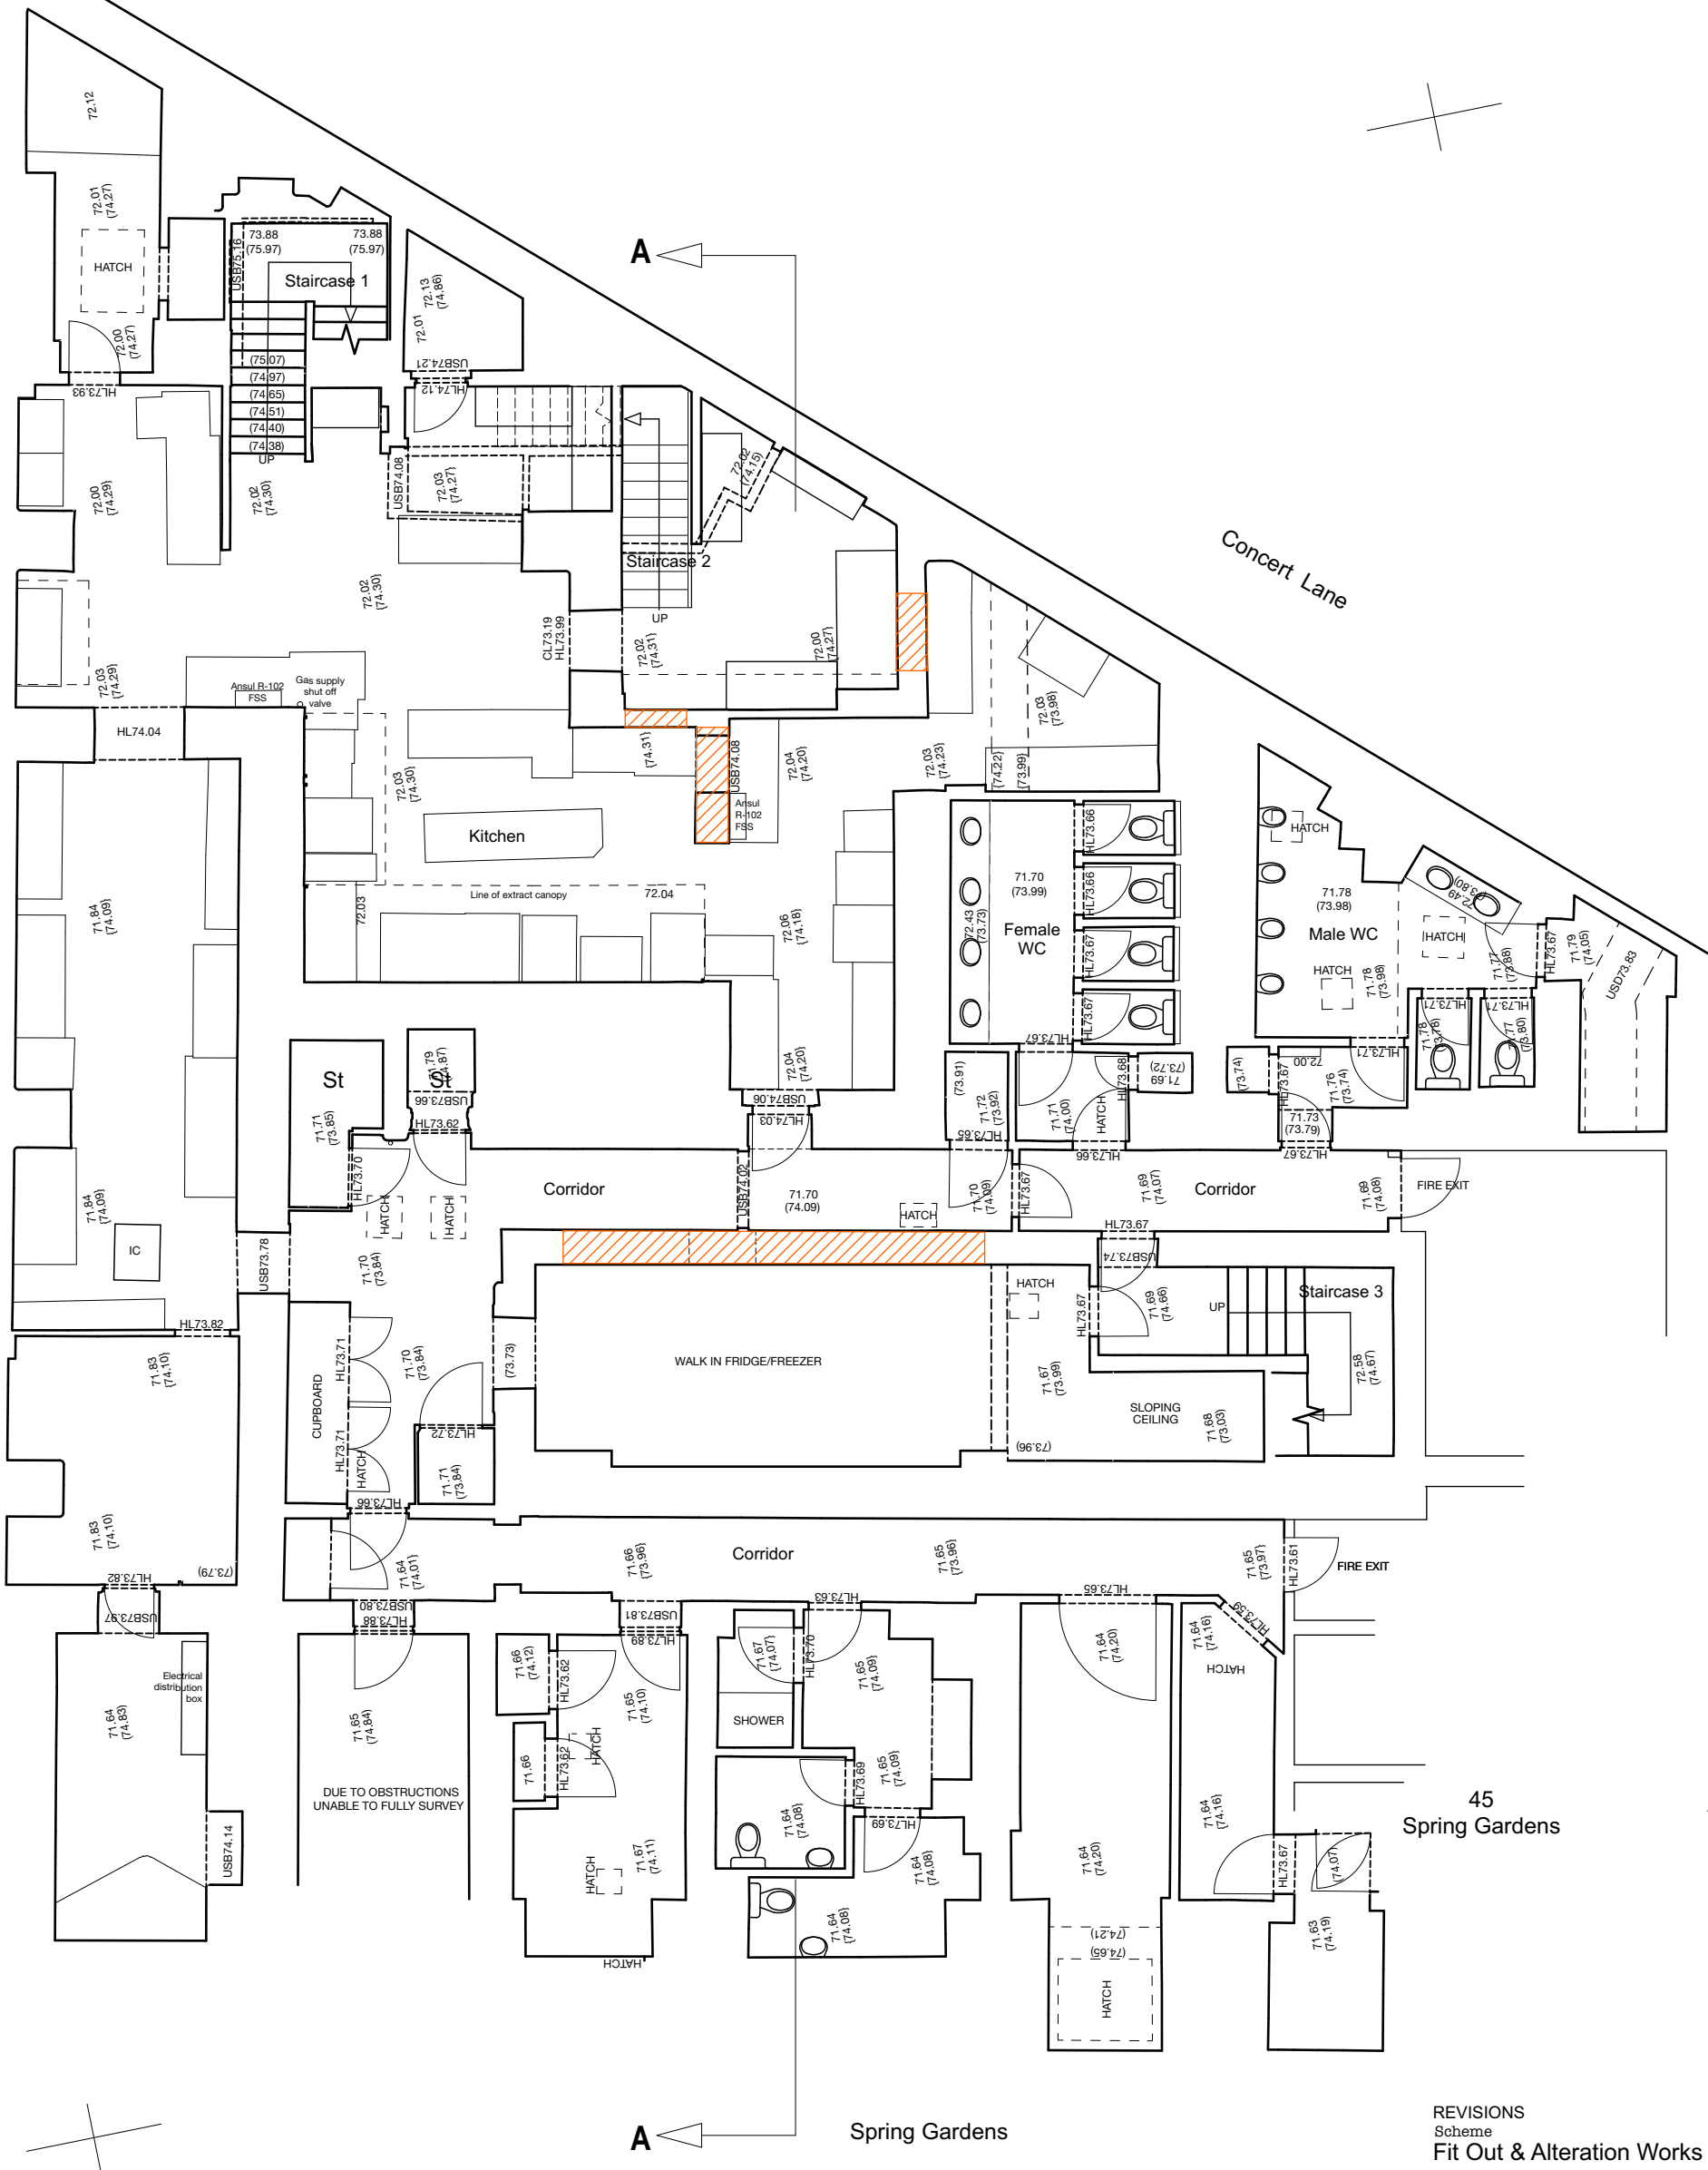

KEY



Indicates existing internal brick walls to be removed at Basement level with new steel beams or precast concrete lintels provided above

REVISIONS		
Scheme		
Fit Out & Alteration Works		
Cibo Restaurant		
Basement & Ground Floors		
43 Spring Gardens		
Manchester M2 2BG		
Client		
MRV Restaurant Group Ltd		
Title		
Basement Plan (showing walls to be removed)		
Scale	Date	Drawn
1:100	7.11.23	MM
Job No	Dwg No	Rev
P390	09	

BASEMENT PLAN (showing walls to be removed) 1:100@A3

Mike Macpherson Architects
38 Reynard Road, Chorlton, Manchester M21 8DD

T: 0161 870 6129
E: mail@mikemacpherson-architects.co.uk
www.mikemacpherson-architects.co.uk