





An isometric architectural rendering of a multi-story brick building. The building features a prominent fire escape on its side and a large array of solar panels on its flat roof. The rendering shows the building's facade, windows, and surrounding urban environment, including a sidewalk and a street with parked cars.

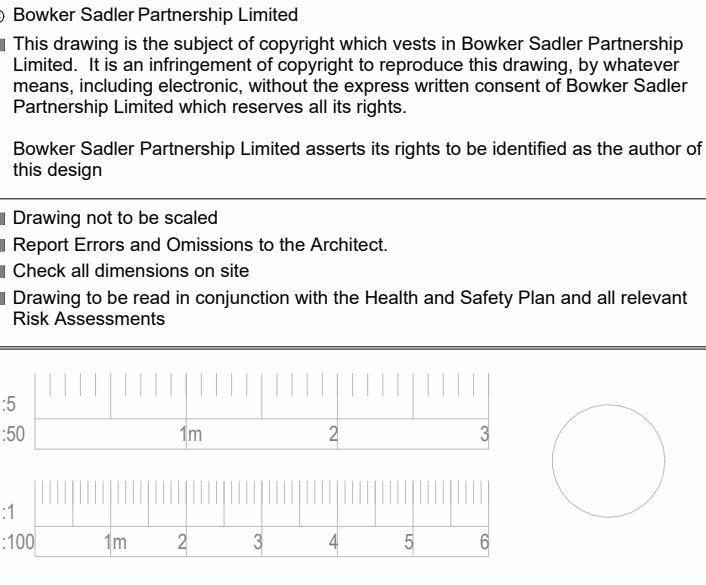

3D View of Proposed External Fire Escape Stair

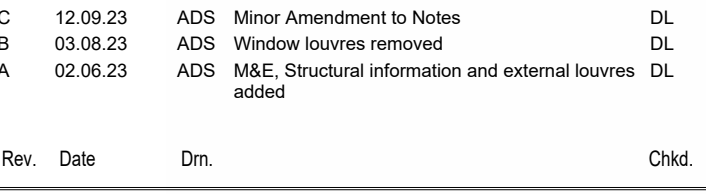

Hatherlow House | Hatherlow | Romiley | Stockport | SK6 3DY
0161 406 7333 | office@bowker-sadler.co.uk | www.bowker-sadler.co.uk

Project Zochonis Building

Client
University of Manchester

Drawing
Proposed External Fire
Escape Stair

Scale 1 : 100	Sheet Size @ A1	Drawn ADS	Checked DL	Date 17.03.23			
Project No. 18-047	Originator -BSA -	Zone XX -	Level XX -	Form D -	Discipline A -	Number 1230	Revision C
Status							

Planning