


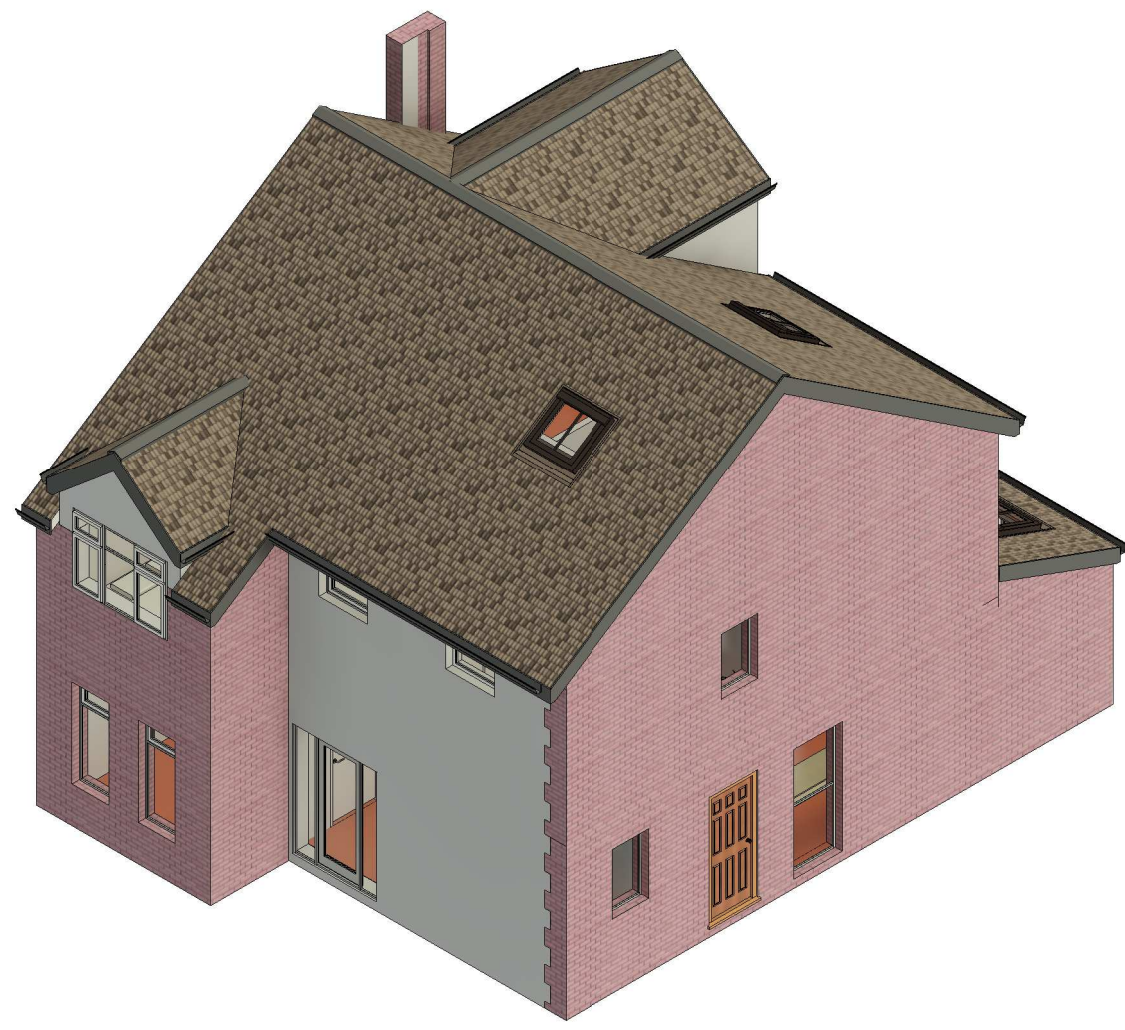


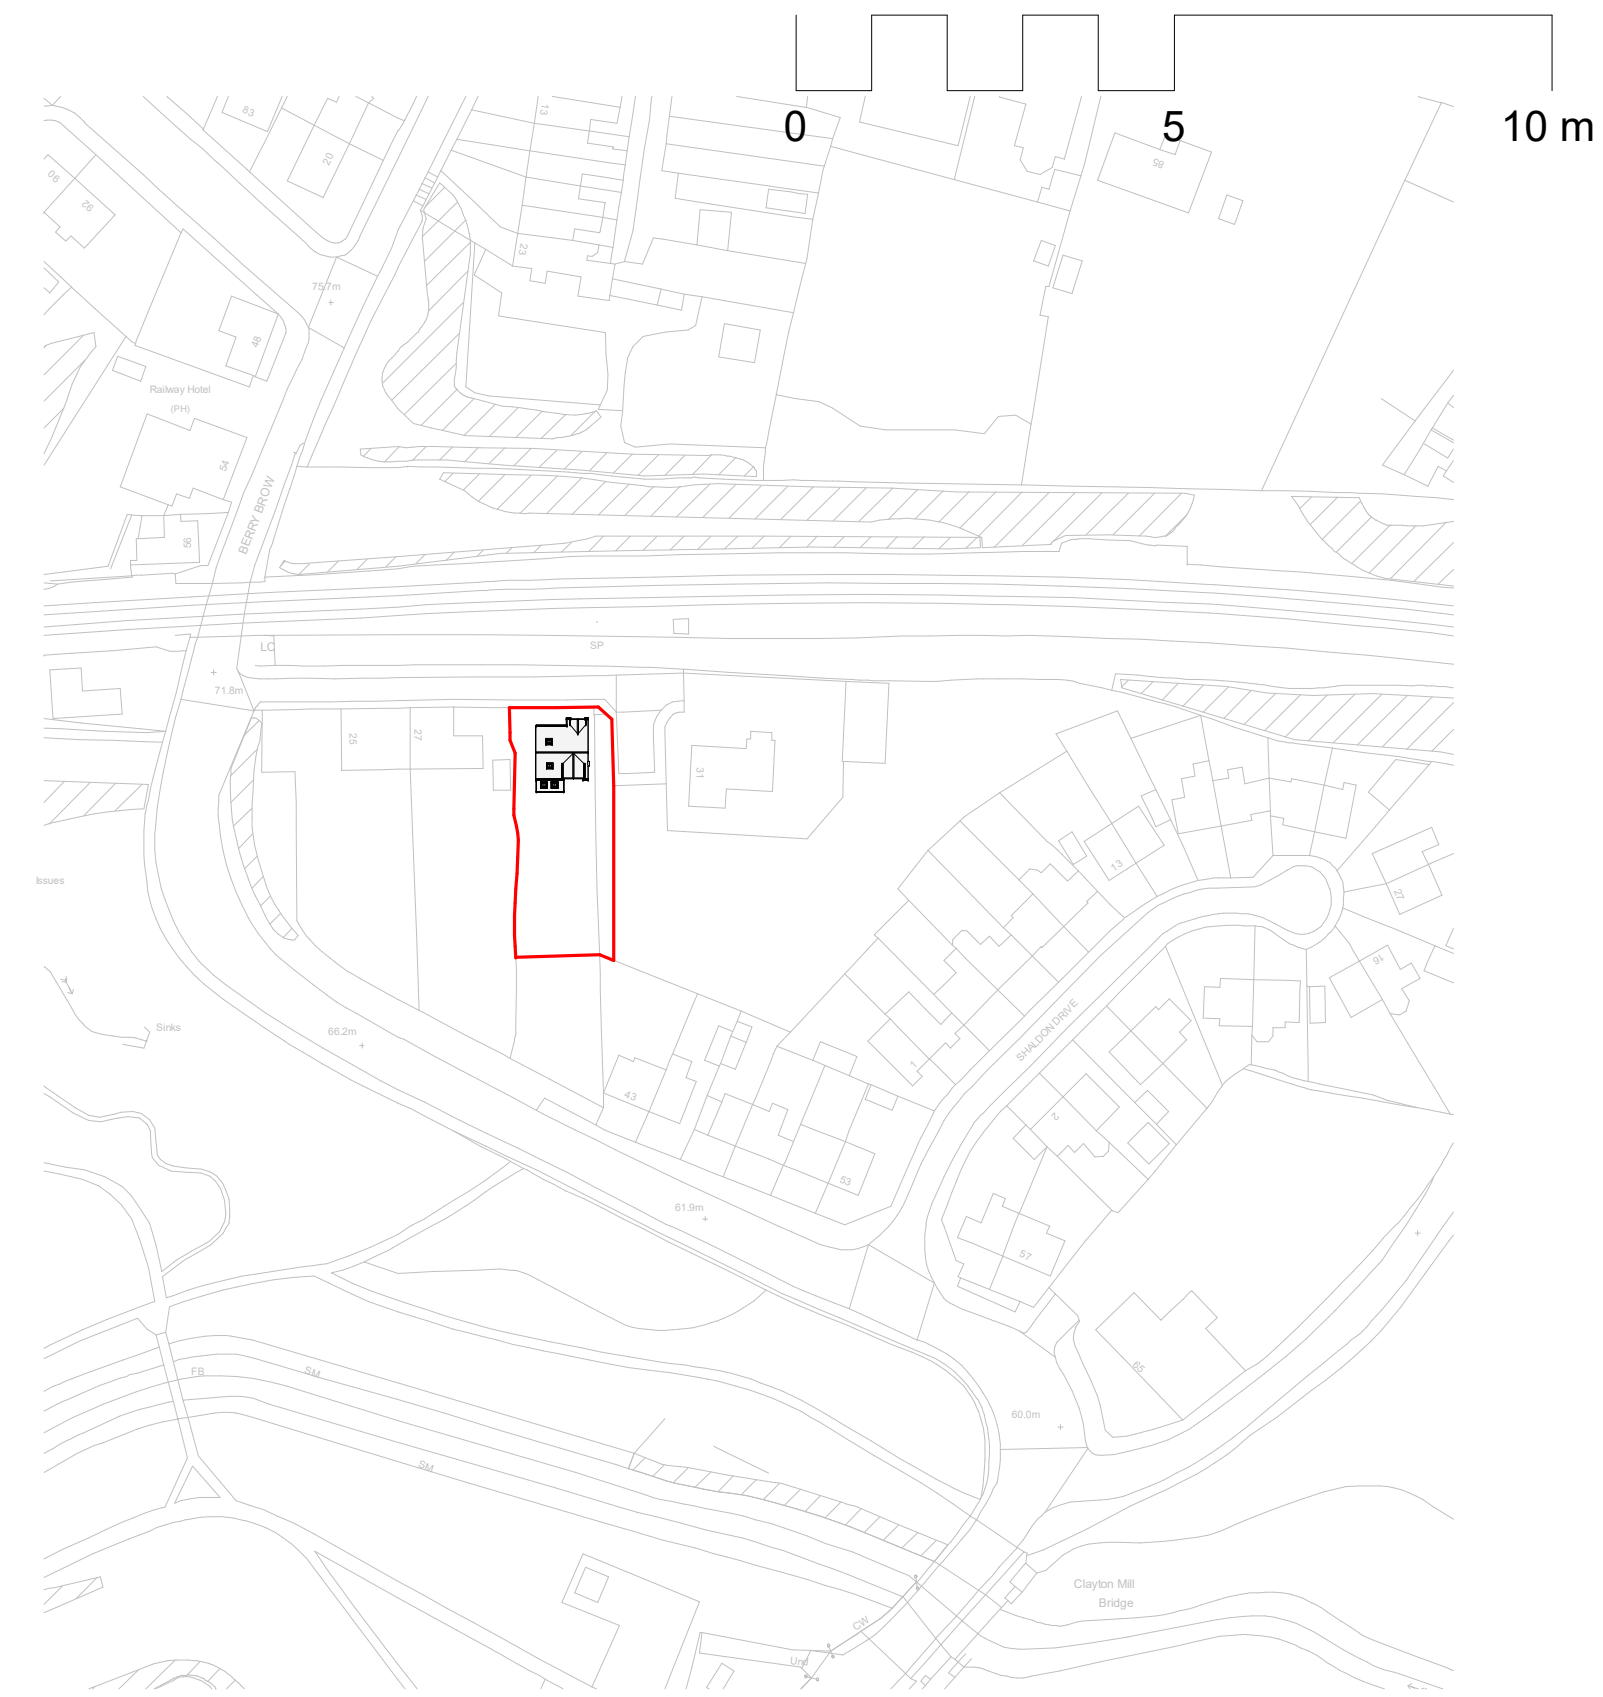


6 Existing 3D

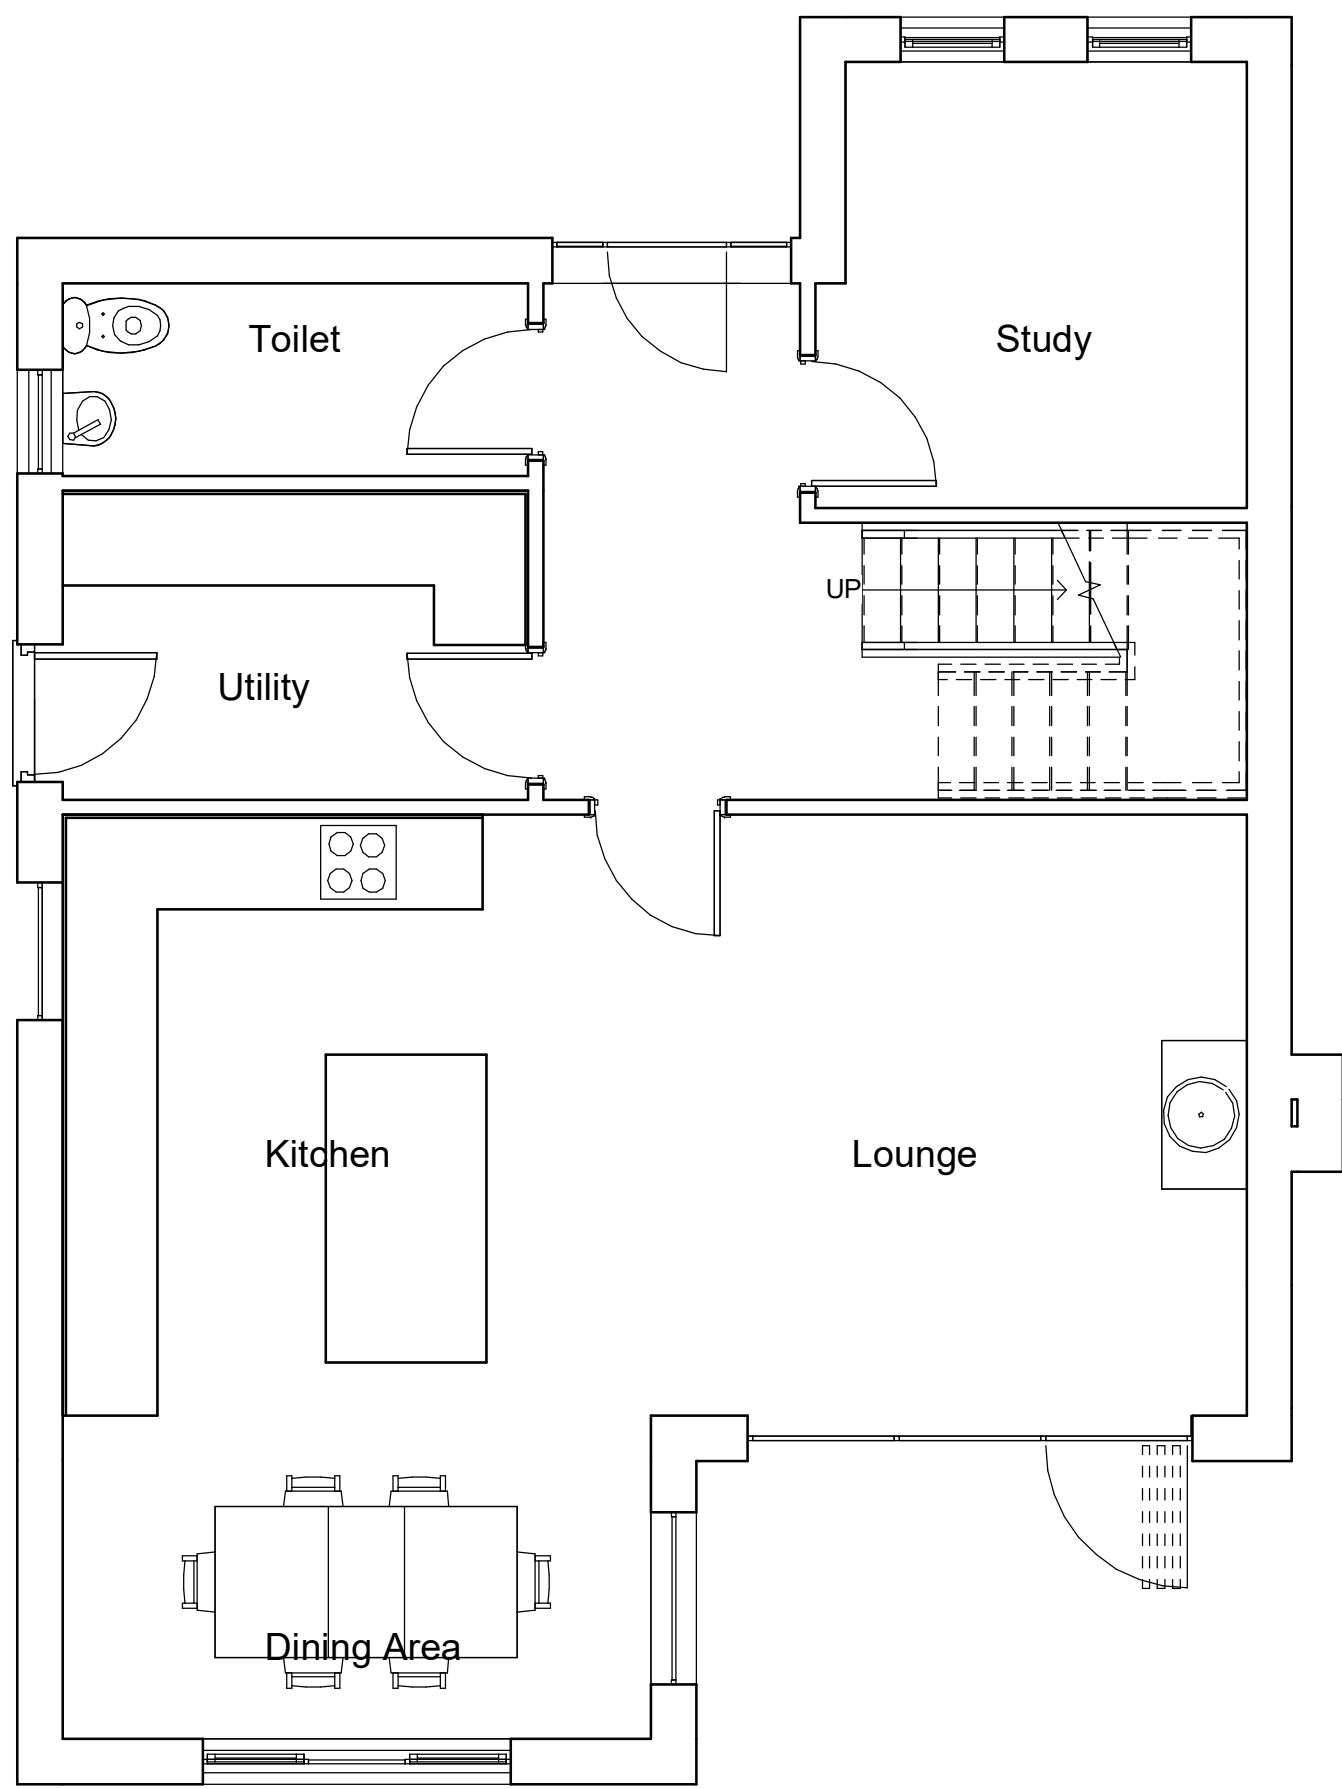


1 Location Plan
1 : 1250

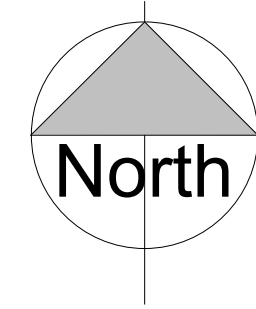

3 Existing Ground Floor
1 : 50

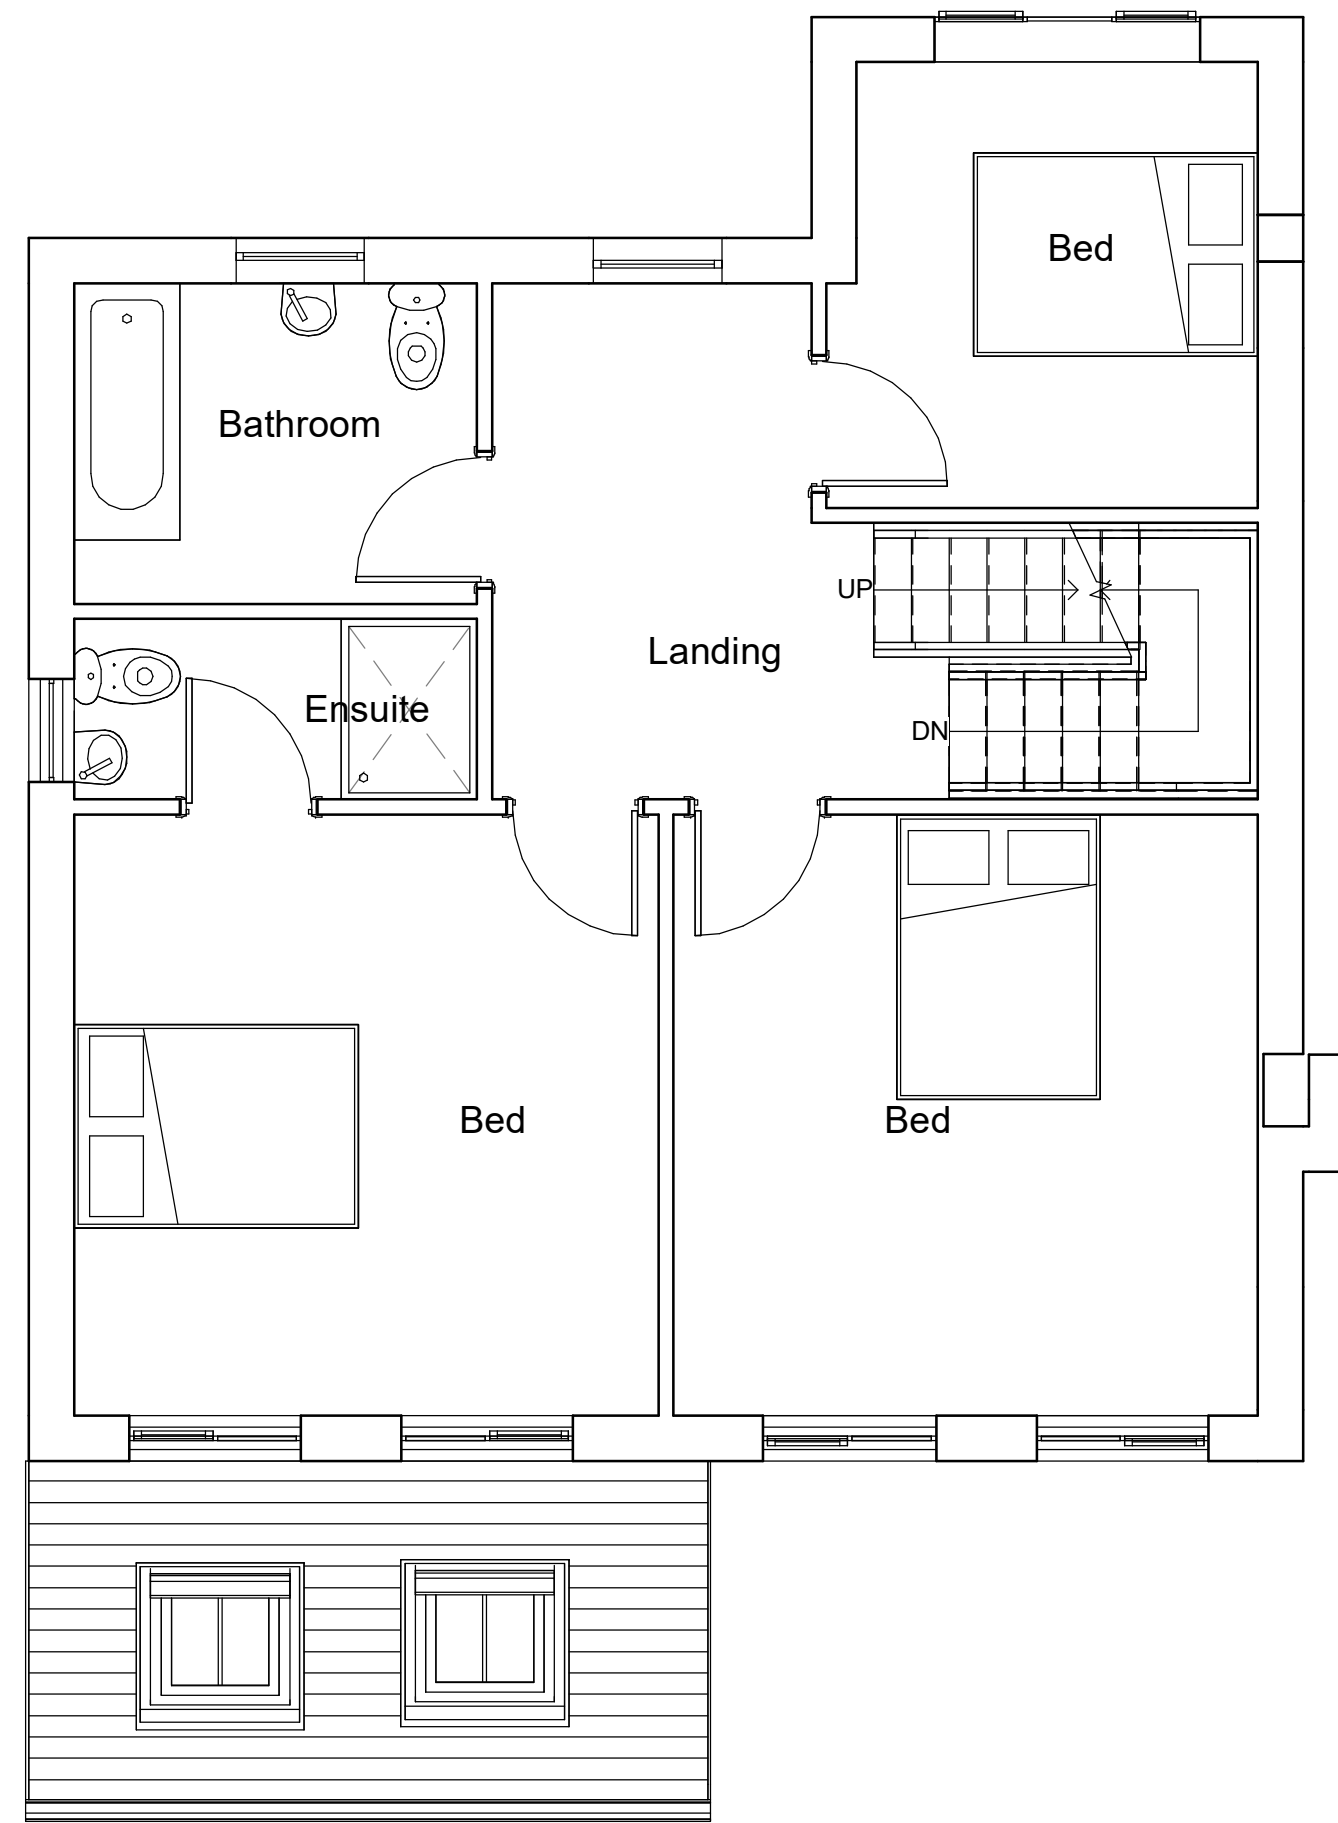

4 Existing 1st Floor
1 : 50

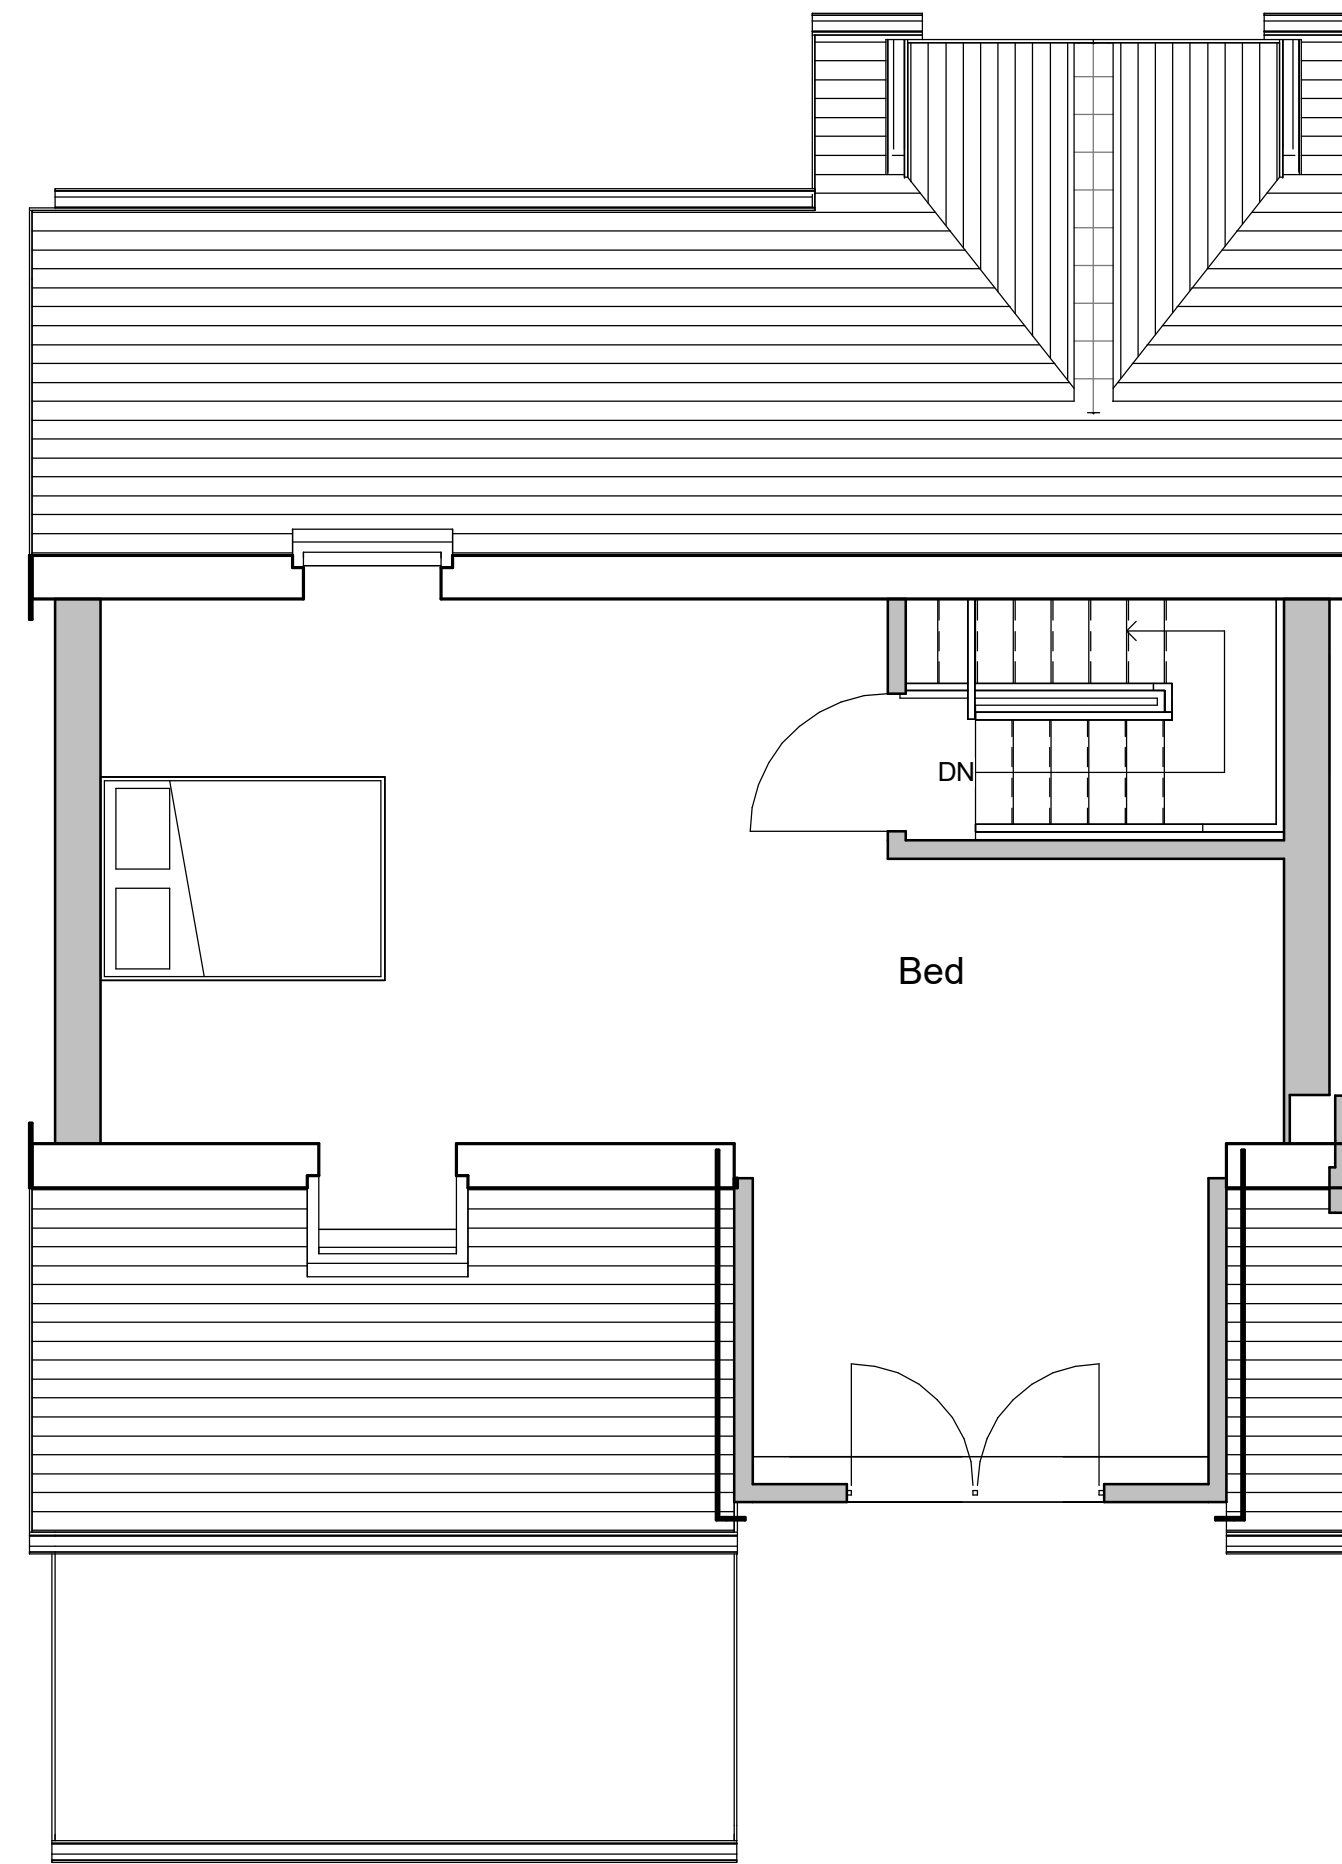

5 Existing 2nd Floor
1 : 50

NOTES

ALL DIMENSIONS AND LEVELS ARE TO BE CHECKED ON SITE

ANY DISCREPANCIES ARE TO BE REPORTED TO THE PROJECT MANAGER BEFORE ANY WORK COMMENCES

THIS DRAWING SHALL NOT BE SCALED TO ASCERTAIN ANY DIMENSIONS WORK TO FIGURED DIMS ONLY

THIS DRAWING SHALL NOT BE REPRODUCED WITHOUT EXPRESS WRITTEN PERMISSION FROM Clarks Bespoke Design LTD.


P1 10.07.23 BC First Issue

Rev No.	Rev Date	Rev By	Description
---------	----------	--------	-------------


project
Berry Brow - Extension

location
29 Berry Brow
Clayton Bridge
M40 1GR

client
Gerard Stelfox

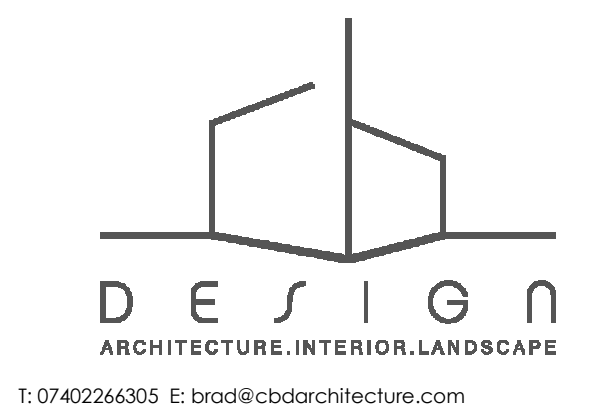

T: 07402266305 E: brod@cbdarchitecture.com

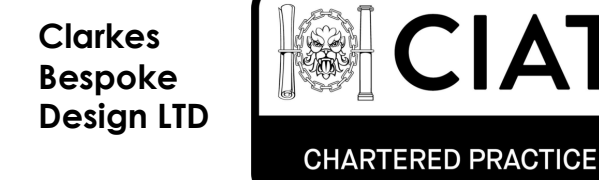

drawing title
Location Plan and As Existing Plans

dwg purpose

scale As indicated	drawn BC	checked BC
@ sheet size A1	rev date	10.07.23

23-005	PL-001	P1
job number	drawing number	revision