



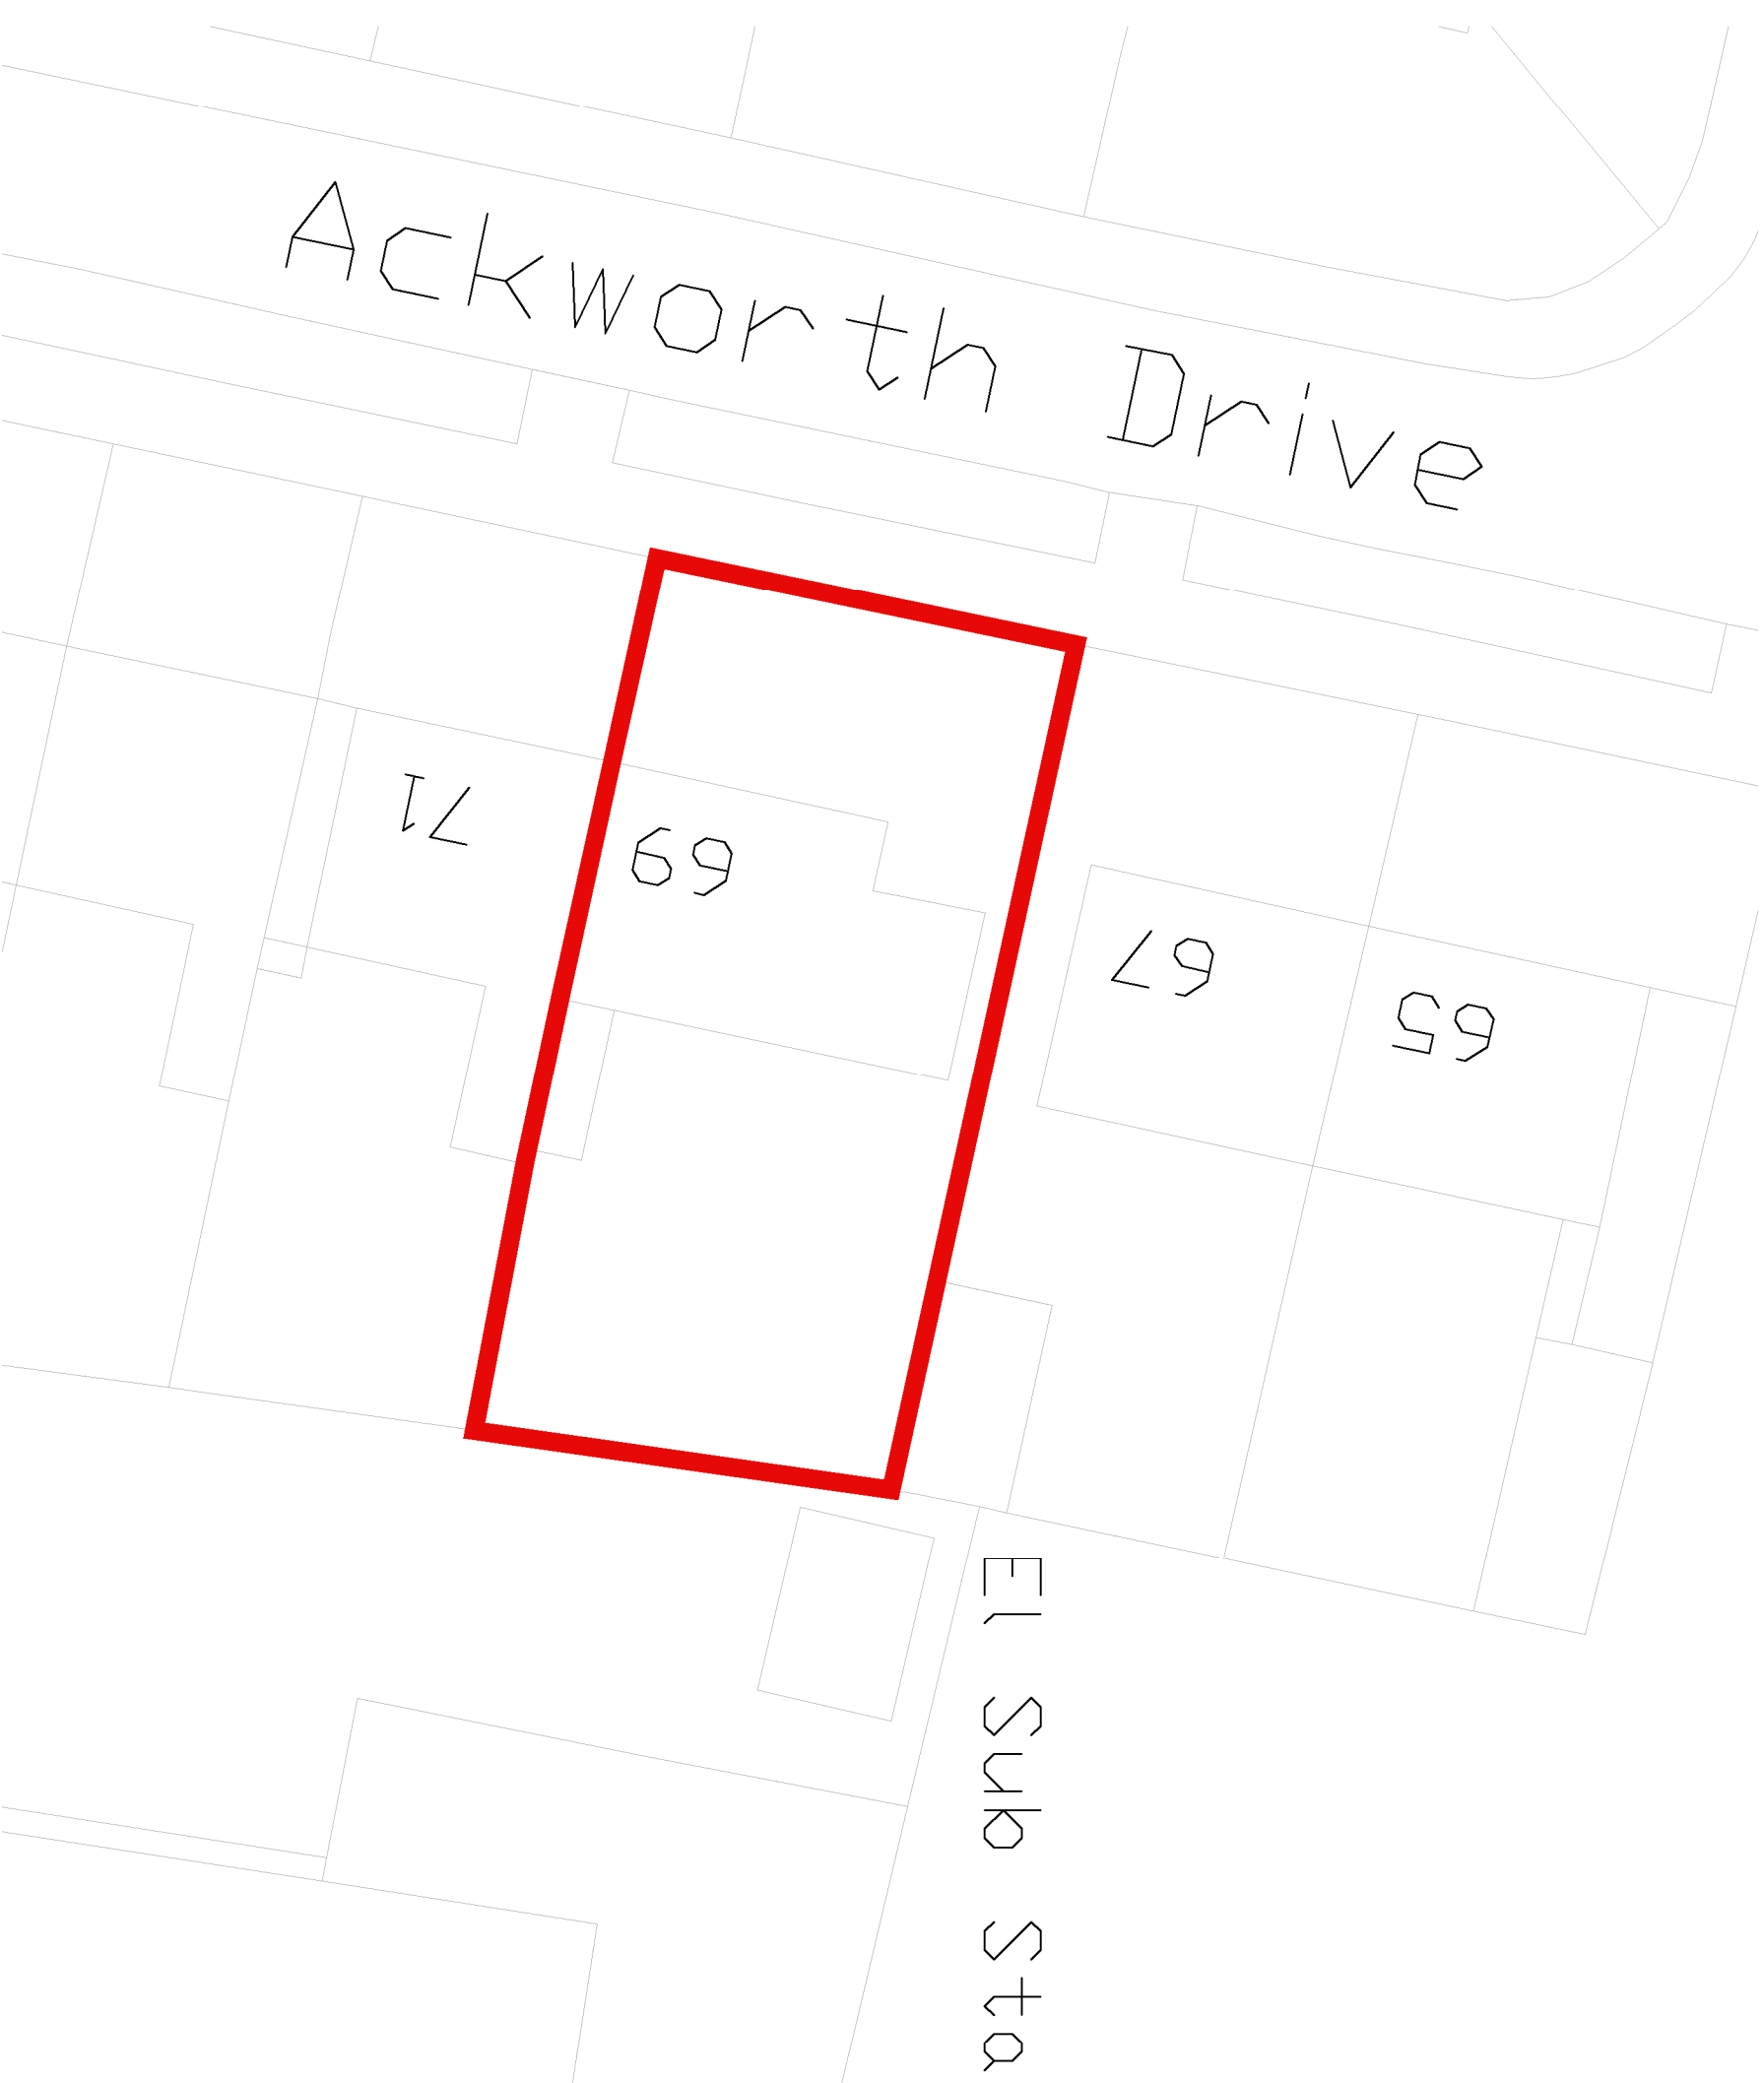


Existing Block Plan- Scale 1:200

Copyright: All rights reserved. This drawing or any portion of it may not be reproduced in any way without the consent of the Architect. This drawing must not be scaled. Dimensions are to millimetres unless specified. Any intending user should not rely on the drawing as being a representation of fact but must satisfy themselves by inspection or otherwise. All discrepancies should be reported to the C.A. immediately upon discovery and prior to commencement of the works.

Notes

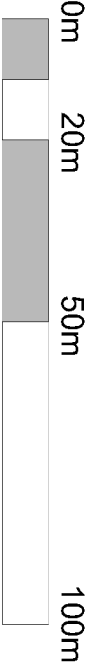

Existing location Plan- Scale 1:1250

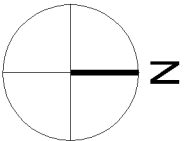

Request Plan
Map number: TQR0M23122160923458
Title: 69 Ackworth Drive
Map Produced for Valrab Stedgall
7 Crown copyright and database rights 2023 DS 100042766
Project ID:
Date of Purchase: 02-05-2023
1 Year's subscription from 02-05-2023 for 1 workstation.

Area of application

*Property numbers 67, 69 and 71 indicated on plans

A	14.05.23	Planning Submission.
Rev	Date	Revision Note

69 Ackworth Drive, M23 1LB

Project Reference: 69AD
Title: Existing Location & Block Plan
Drawing Number: 69AD-1001
Drawn by: G. Chan
Checked by:
Scale: As indicated @ A3
Revision: A