
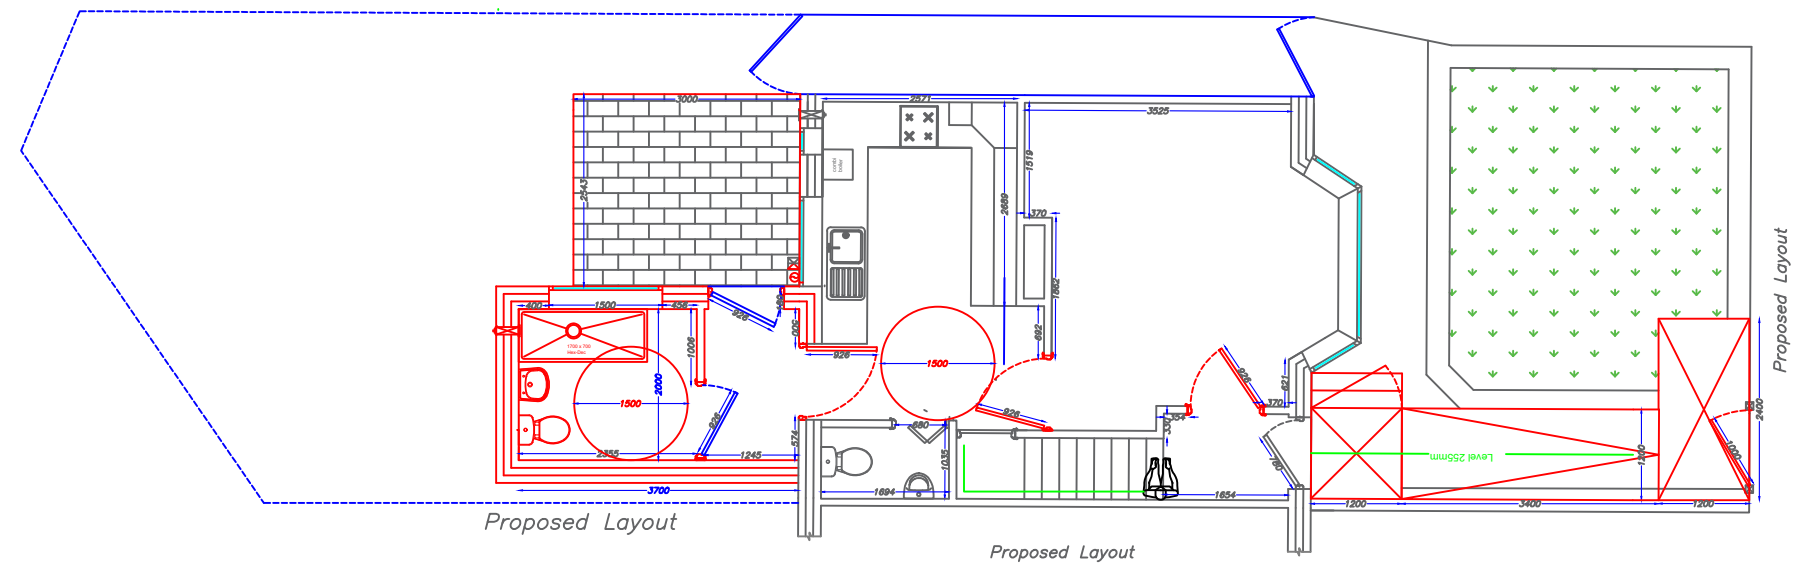


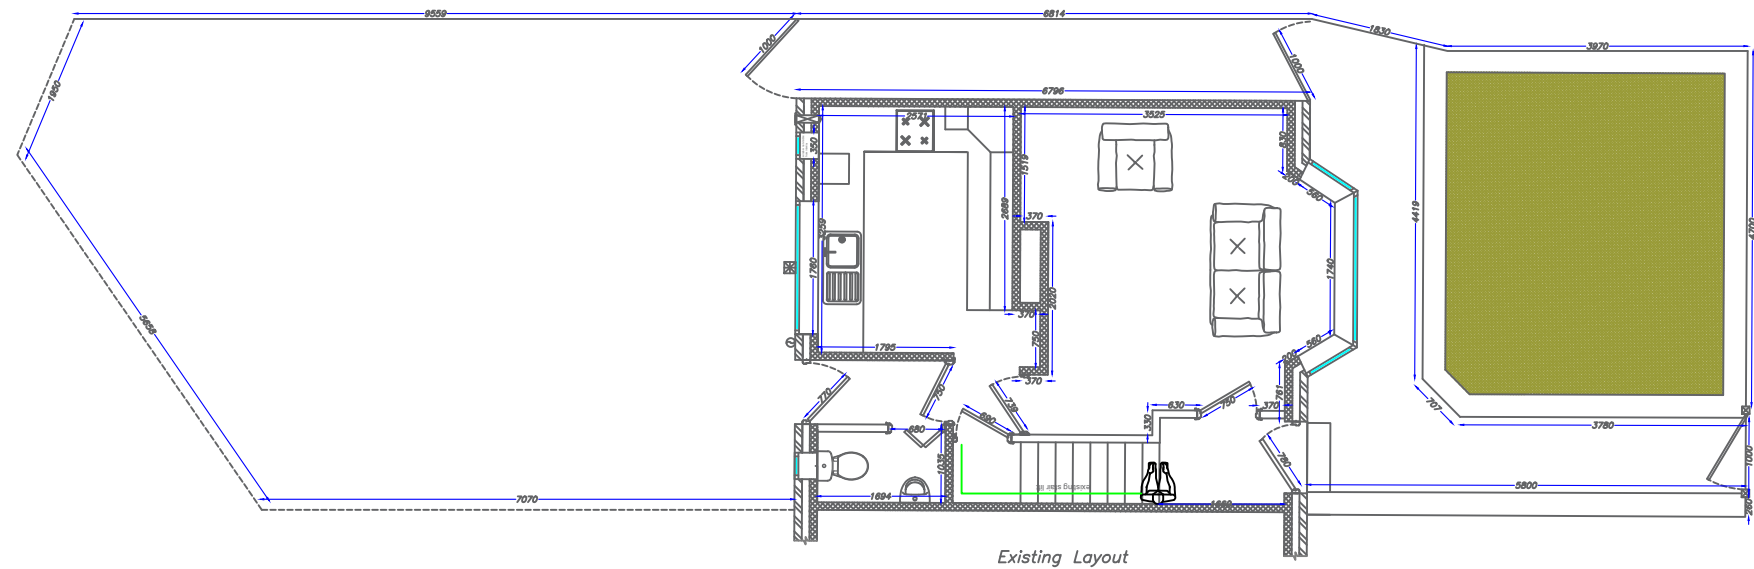

Manchester Equipment and Adaptations Partnership

Technical Officer Service

Philips Park Road
Beswick,
Manchester,
M11 3FU

Applicants Name:
Ms Claire Wilde

Property Address:
31 Dunstall Rd
Wythenshawe
Manchester
M22 4PQ

REVISIONS -

Date: 13/09/2023

Paper Size: A3

Scale: 1:100

Drawn By:
Stephen Crossley



Manchester
Equipment &
Adaptations
Partnership