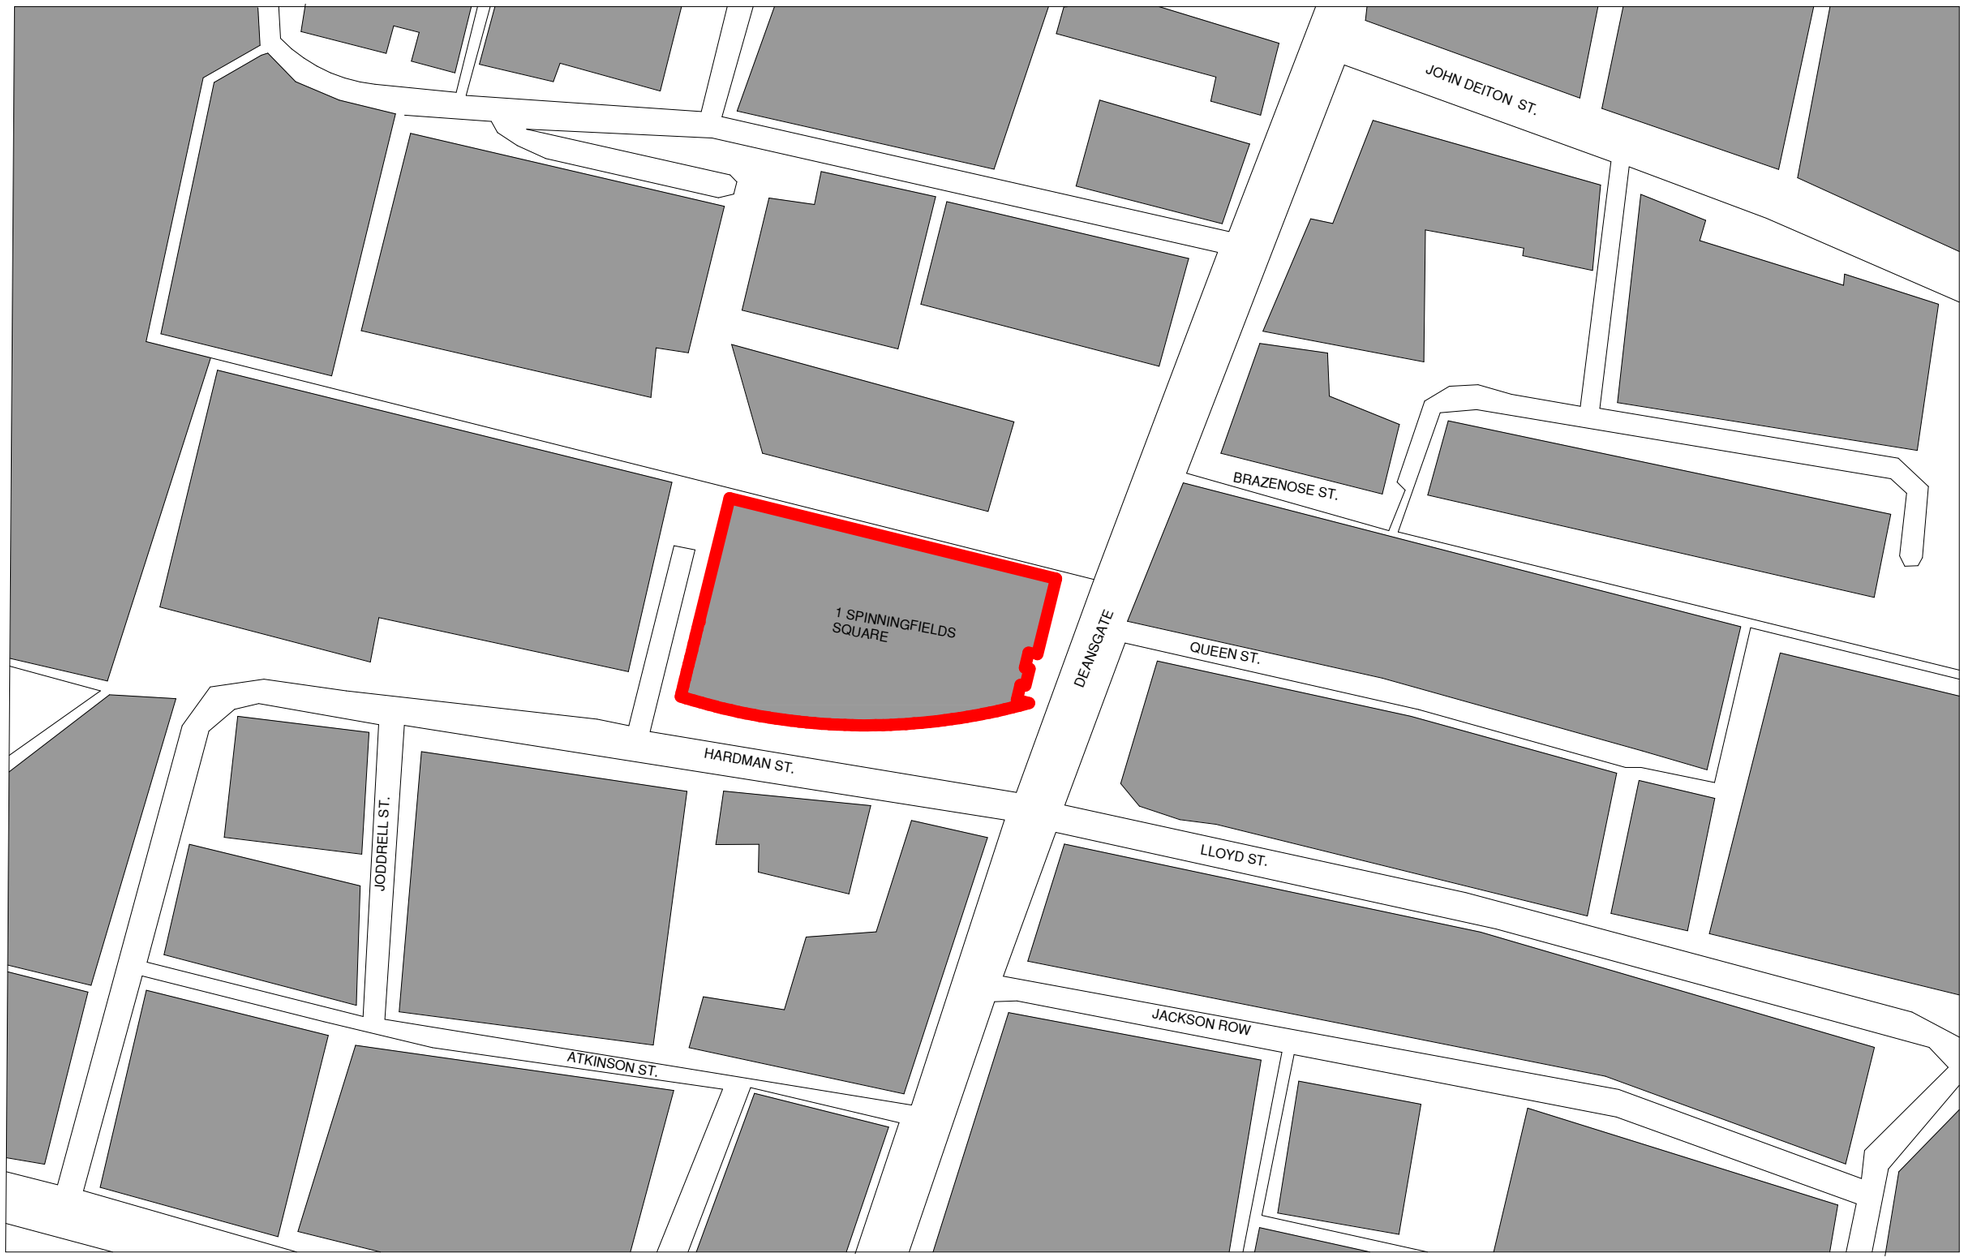


Location Plan

1 : 1250

KEY:

EXTENT OF APPLICATION BOUNDARY.

N

rev.	date	description	by
P01	25.02.22	Planning Drawings Issue	PW

notes

- Do not scale drawing
- All dimensions to be confirmed on site
- Any drawing errors or divergences should be brought to the attention of the originator of this drawing
- Drawing to be read in conjunction with MLA Common Requirements Specification

project name: Spinningfields Reoccupation
client: NatWest Group
address: Spinningfields Manchester

drawing number: RBF62-MLA-XX-XX-DR-A-PL-099
rev: P01
status: PLANNING
suitability: S2

drawing title: Location Plan Planning
Sheet Size: A3

scale: 1 : 1250
date: 02/01/22
drawn: PW

MICHAEL LAIRD ARCHITECTS
5 Forres Street Edinburgh EH3 6DE
T 0131 226 6991 F 0131 226 2771
mail@michaellaird.co.uk