
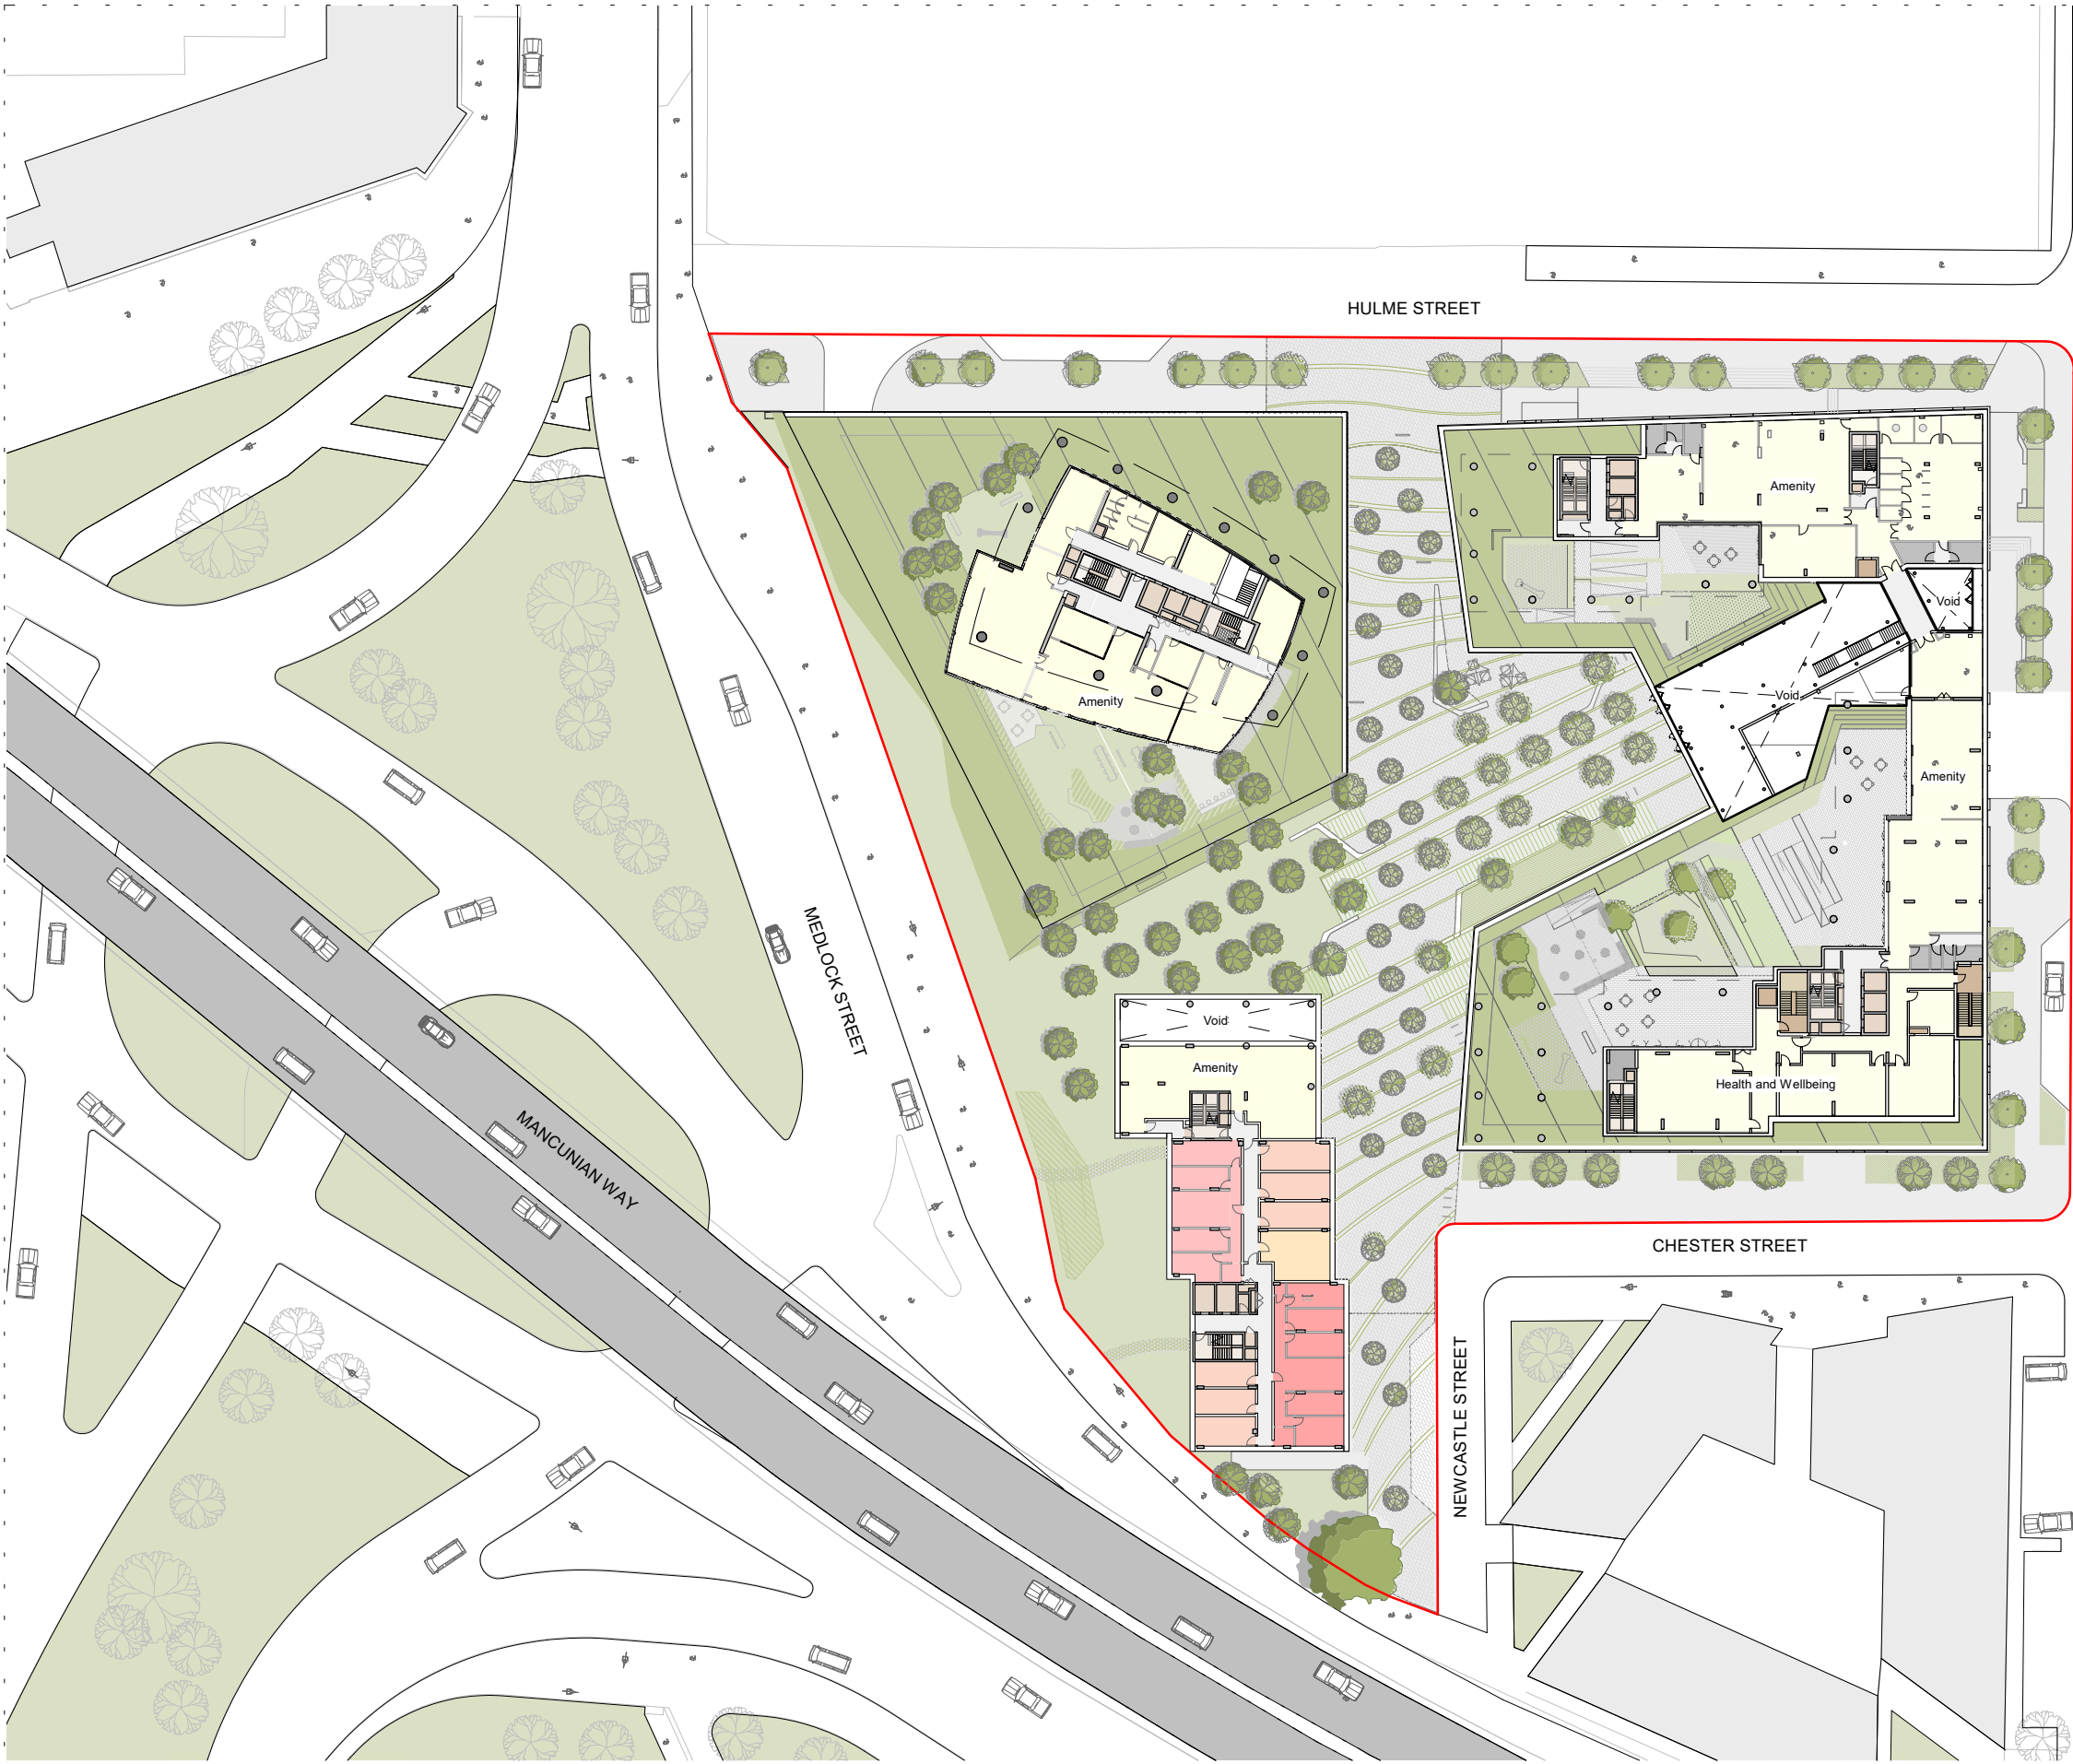
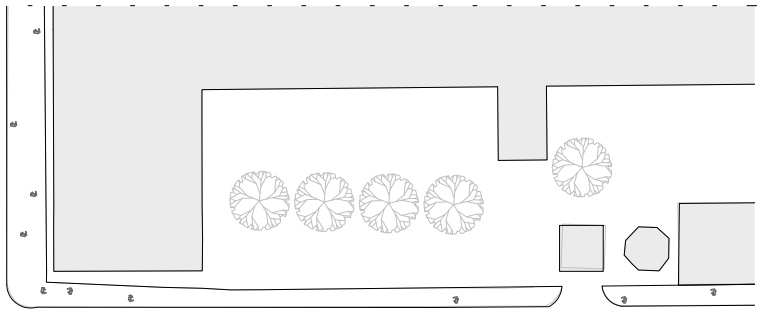
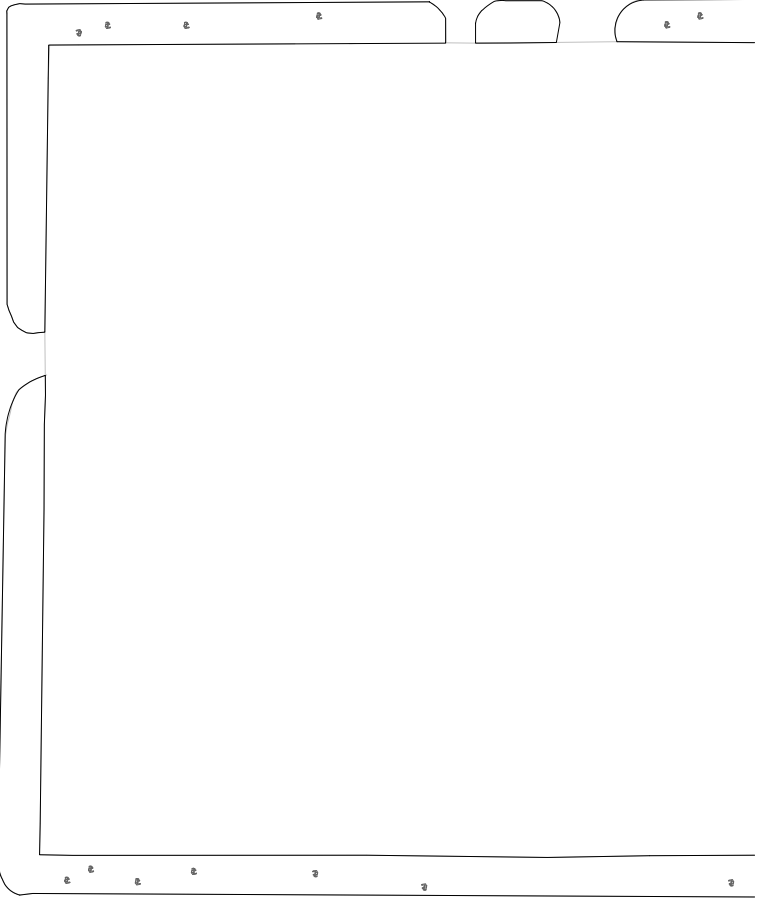


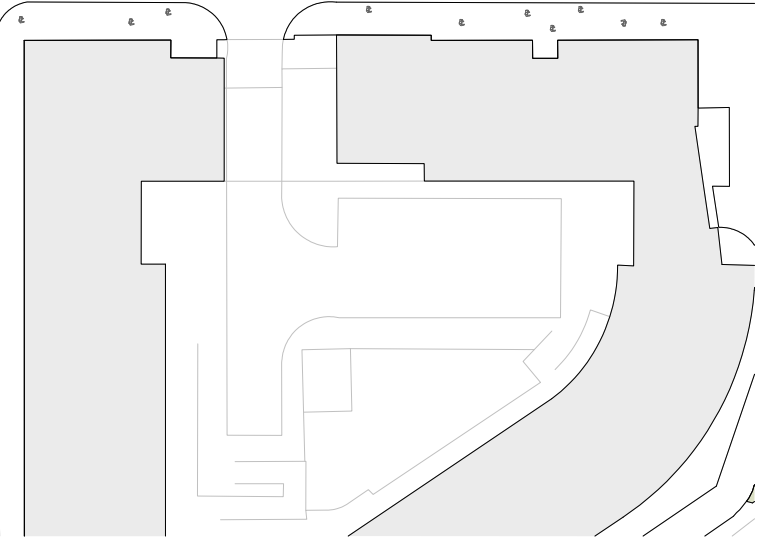

Planning boundary

Co-living Apartments

1 Bed Apartment

2 Bed Apartment

Studio Apartment

3 Bed Apartment

4 Bed Apartment

5 Bed Apartment

Amenity/ Circulation

Core

Amenity/Entrance

Retail/Restaurant

Storage/Parking/Corridor

Office/Study

Plant/BOH

10266	10266-Z0-A-G100-PL-01-99001		
PLANNING	November 2019	P01	
GA Site Plan - First Floor Plan	10266	1 : 750@ A3	<div><div><div>simpsonhaugh</div><div>Manchester +44 (0)161 835 2345</div><div>London +44 (0)20 7549 4000</div></div></div>