
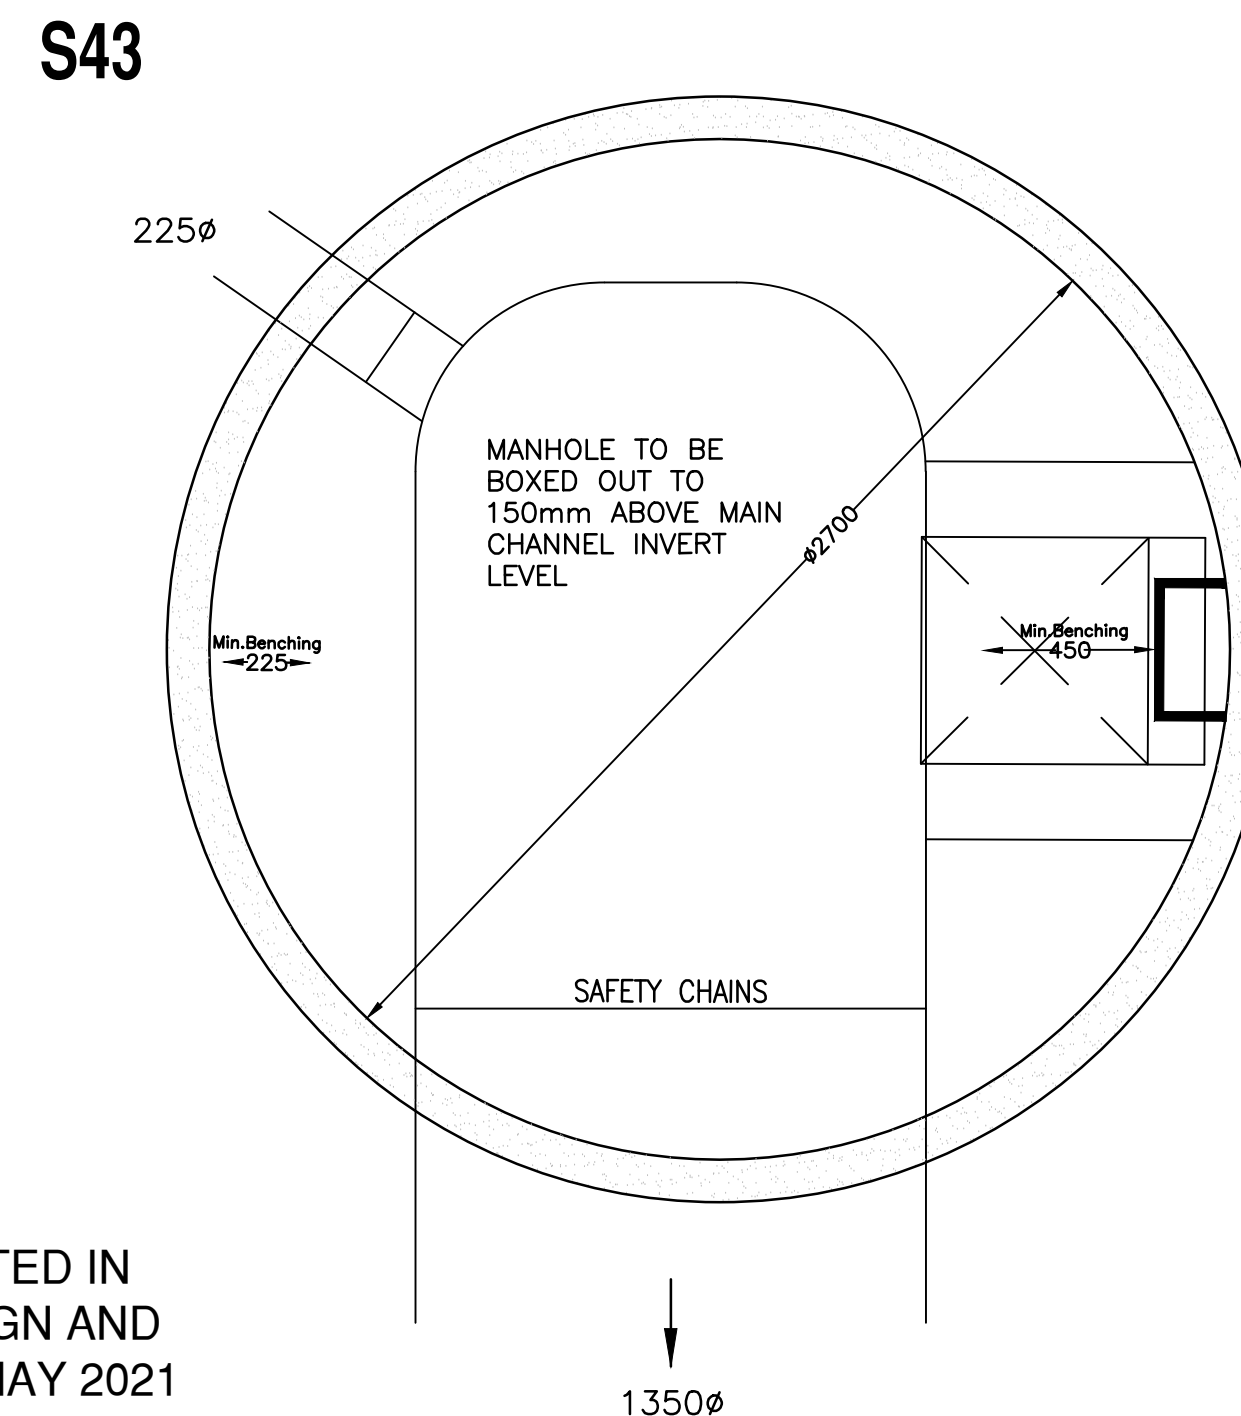
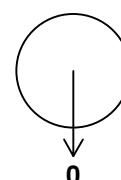
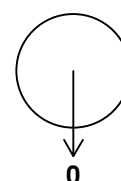
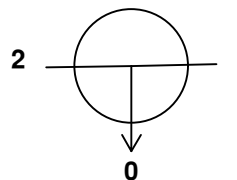


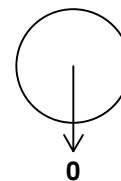

SW - NETWORK 4

Manhole Number	Cover Level	Connections	Pipe				Manhole Size	Types		Other Detail				
	Coordinates		Depth To Soffit	Code		Inverts		Diams	Manhole	Cover	Depth & Size (mm)	Means of Access	Safety Chains	Handrails
S40	45.631						1800	TYPE C FIGURE B15	D400	150 1220 x 685	Double Steps	No	No	No
E= 386165.872 N= 397010.857	1.081		0	1.000	44.175	375				1220 x 685 COVER SLAB OPENING				
S41	45.648						1800	TYPE C FIGURE B15	D400	150 1220 x 685	Double Steps	No	No	No
E= 386150.617 N= 397028.850	0.998		0	2.000	44.275	375				1220 x 685 COVER SLAB OPENING				
S42	45.560		1 2	1.000 2.000	43.640 43.640	375 375	1800	TYPE B FIGURE B10	D400	150 675 x 675	Double Steps	No	No	No
E= 386156.429 N= 397021.485	1.545		0	1.001	43.640	375				675 x 675 COVER SLAB OPENING				
S43	45.941						2700	SHALLOW ACCESS MH	D400	150 675 x 675	Double Steps	Yes	No	No
E= 386207.919 N= 396902.920	1.685		0	3.000	42.906	1350				675 x 675 COVER SLAB OPENING				

MANHOLES TO BE CONSTRUCTED IN
ACCORDANCE WITH THE DESIGN AND
CONSTRUCTION GUIDANCE - MAY 2021

MANHOLE LADDER TO BE CONSTRUCTED IN
LINE WITH DESIGN AND CONSTRUCTION
GUIDE CLAUSE DCG CLAUSE E2.37

ROCKER PIPES WILL BE USED IN LINE WITH
DESIGN AND CONSTRUCTION GUIDANCE

NOTE ALL CONNECTIONS TO BE MADE
SOFFIT LEVEL UNLESS INDICATED
OTHERWISE

- ### GENERAL
- All adoptable sewers and associated works are to comply fully with 'Design and Construction Guidance' for Local Franchise.
 - All highway works to be to adoptable standards and to comply fully with the Local Authority specification.
 - All private drainage works are to comply fully with part H of the Building Regulations
 - All existing invert levels to be checked by the contractor at the start of works and any discrepancies notified to REF A.
 - All levels are based on topographical survey information provided by others.
 - All materials to bear the relevant B.S.kitemark and comply fully with the specifications.
 - All concrete & concrete products must use Sulphate resistant cement (unless the site investigation report proves that sulphate attack from soils and groundwater will not occur)
 - All opening notices etc. as required under highways acts etc. are to be obtained prior to commencement
 - All works are to be inspected by LA, NHBC or Relevant Water Authority as applicable.

C.D.M. REGULATIONS 2015

to line with the above regulations we are obliged to inform the Client of their responsibilities under section CDM 15/1, and residual risks that may be encountered in the construction of these works.

All work to be done has been carried out with Health and Safety aspects given full consideration.

Wherever possible risks have been eliminated from the design, however due to the very nature of this type of work it is not possible to remove all the risks from the design.

We would also respectfully remind the Client of his obligations to take all reasonable steps in ensuring that competent Contractors who have a valid safety policy are employed.

They should also provide satisfactory responses at tender stage as to the manner in which they will deal with the elements of risk involved in this type of work and in particular those highlighted by REFA below:-

1. Support / treatment for ALL excavation work.
2. Guarding to edges of excavations to prevent people, materials and vehicles falling into excavation.
3. Guarding of excavations outside working hours to prevent unauthorised access.
4. Unraining to adjacent roads or structures.
5. Confined space operations.
6. Dealing with existing services.
7. Traffic management on existing highways.
8. Procedure to be followed in event of accident or emergency.
9. Method of working where contaminated ground is present on site.
10. Confirmation will be required that all operatives are adequately trained in aspects of relevant training certificates to be supplied.

The above list is by no means exhaustive but it does highlight operations that present a risk to contractors and the general public.

For clarification on any item please contact REFA.

F	COVER LEVELS REVISED	RW	13.07.23
E	COVER SIZES REVISED AS \$104 COMMENTS	RF	25.5.23
D	SEWER DESIGN REVISED FOLLOWING UPDATED EXISTING SEWER INFORMATION	RF	06.04.23
C	TO LATEST DESIGN	AS	23.02.23
B	NETWORK 4 REVISED TO ACCOMMODATE CULVERT DIVERSION REVISION	RF	20.01.23
A	\$43 DRAUGHT UPSIZED TO 225MM	RW	08.12.22

rev	Revision details	Rev.By	Date
-----	------------------	--------	------






Drawing Stage		Drawing Status	
	Draft	Comments	● Tender
●	Issued	Information	Construction
		● Approval	As Built

Client
**KELLEN HOMES
LIMITED**

Job title

**BENNETT STREET
MANCHESTER**

Drawing title

MANHOLE SCHEMATICS

DRG 10 - SW

REFA

45 Bridgeman Terrace
Wigan, Lancs
WN1 1TT
Tel: -(01942) 826020
Fax: -(01942) 230816

CONSULTING ENGINEERS

CIVIL STRUCTURAL

GEOTECHNICAL ENVIRONMENTAL

Date 29.11.22	Scale 1:20	Drawn RF
------------------	---------------	-------------

DRAWING No	22122/109/10	Rev F
------------	--------------	-------

(C) This drawing is the property of REFA and should not be copied, used or its contents divulged without prior written consent.

PLEASE NOTE THAT THIS DRAWING IS ISSUED FOR INFORMATION/TENDER PURPOSES ONLY UNTIL TECHNICAL APPROVAL HAS BEEN GRANTED.
ANY WORK UNDERTAKEN PRIOR TO TECHNICAL APPROVAL BEING GRANTED IS AT THE CLIENTS RISK.